

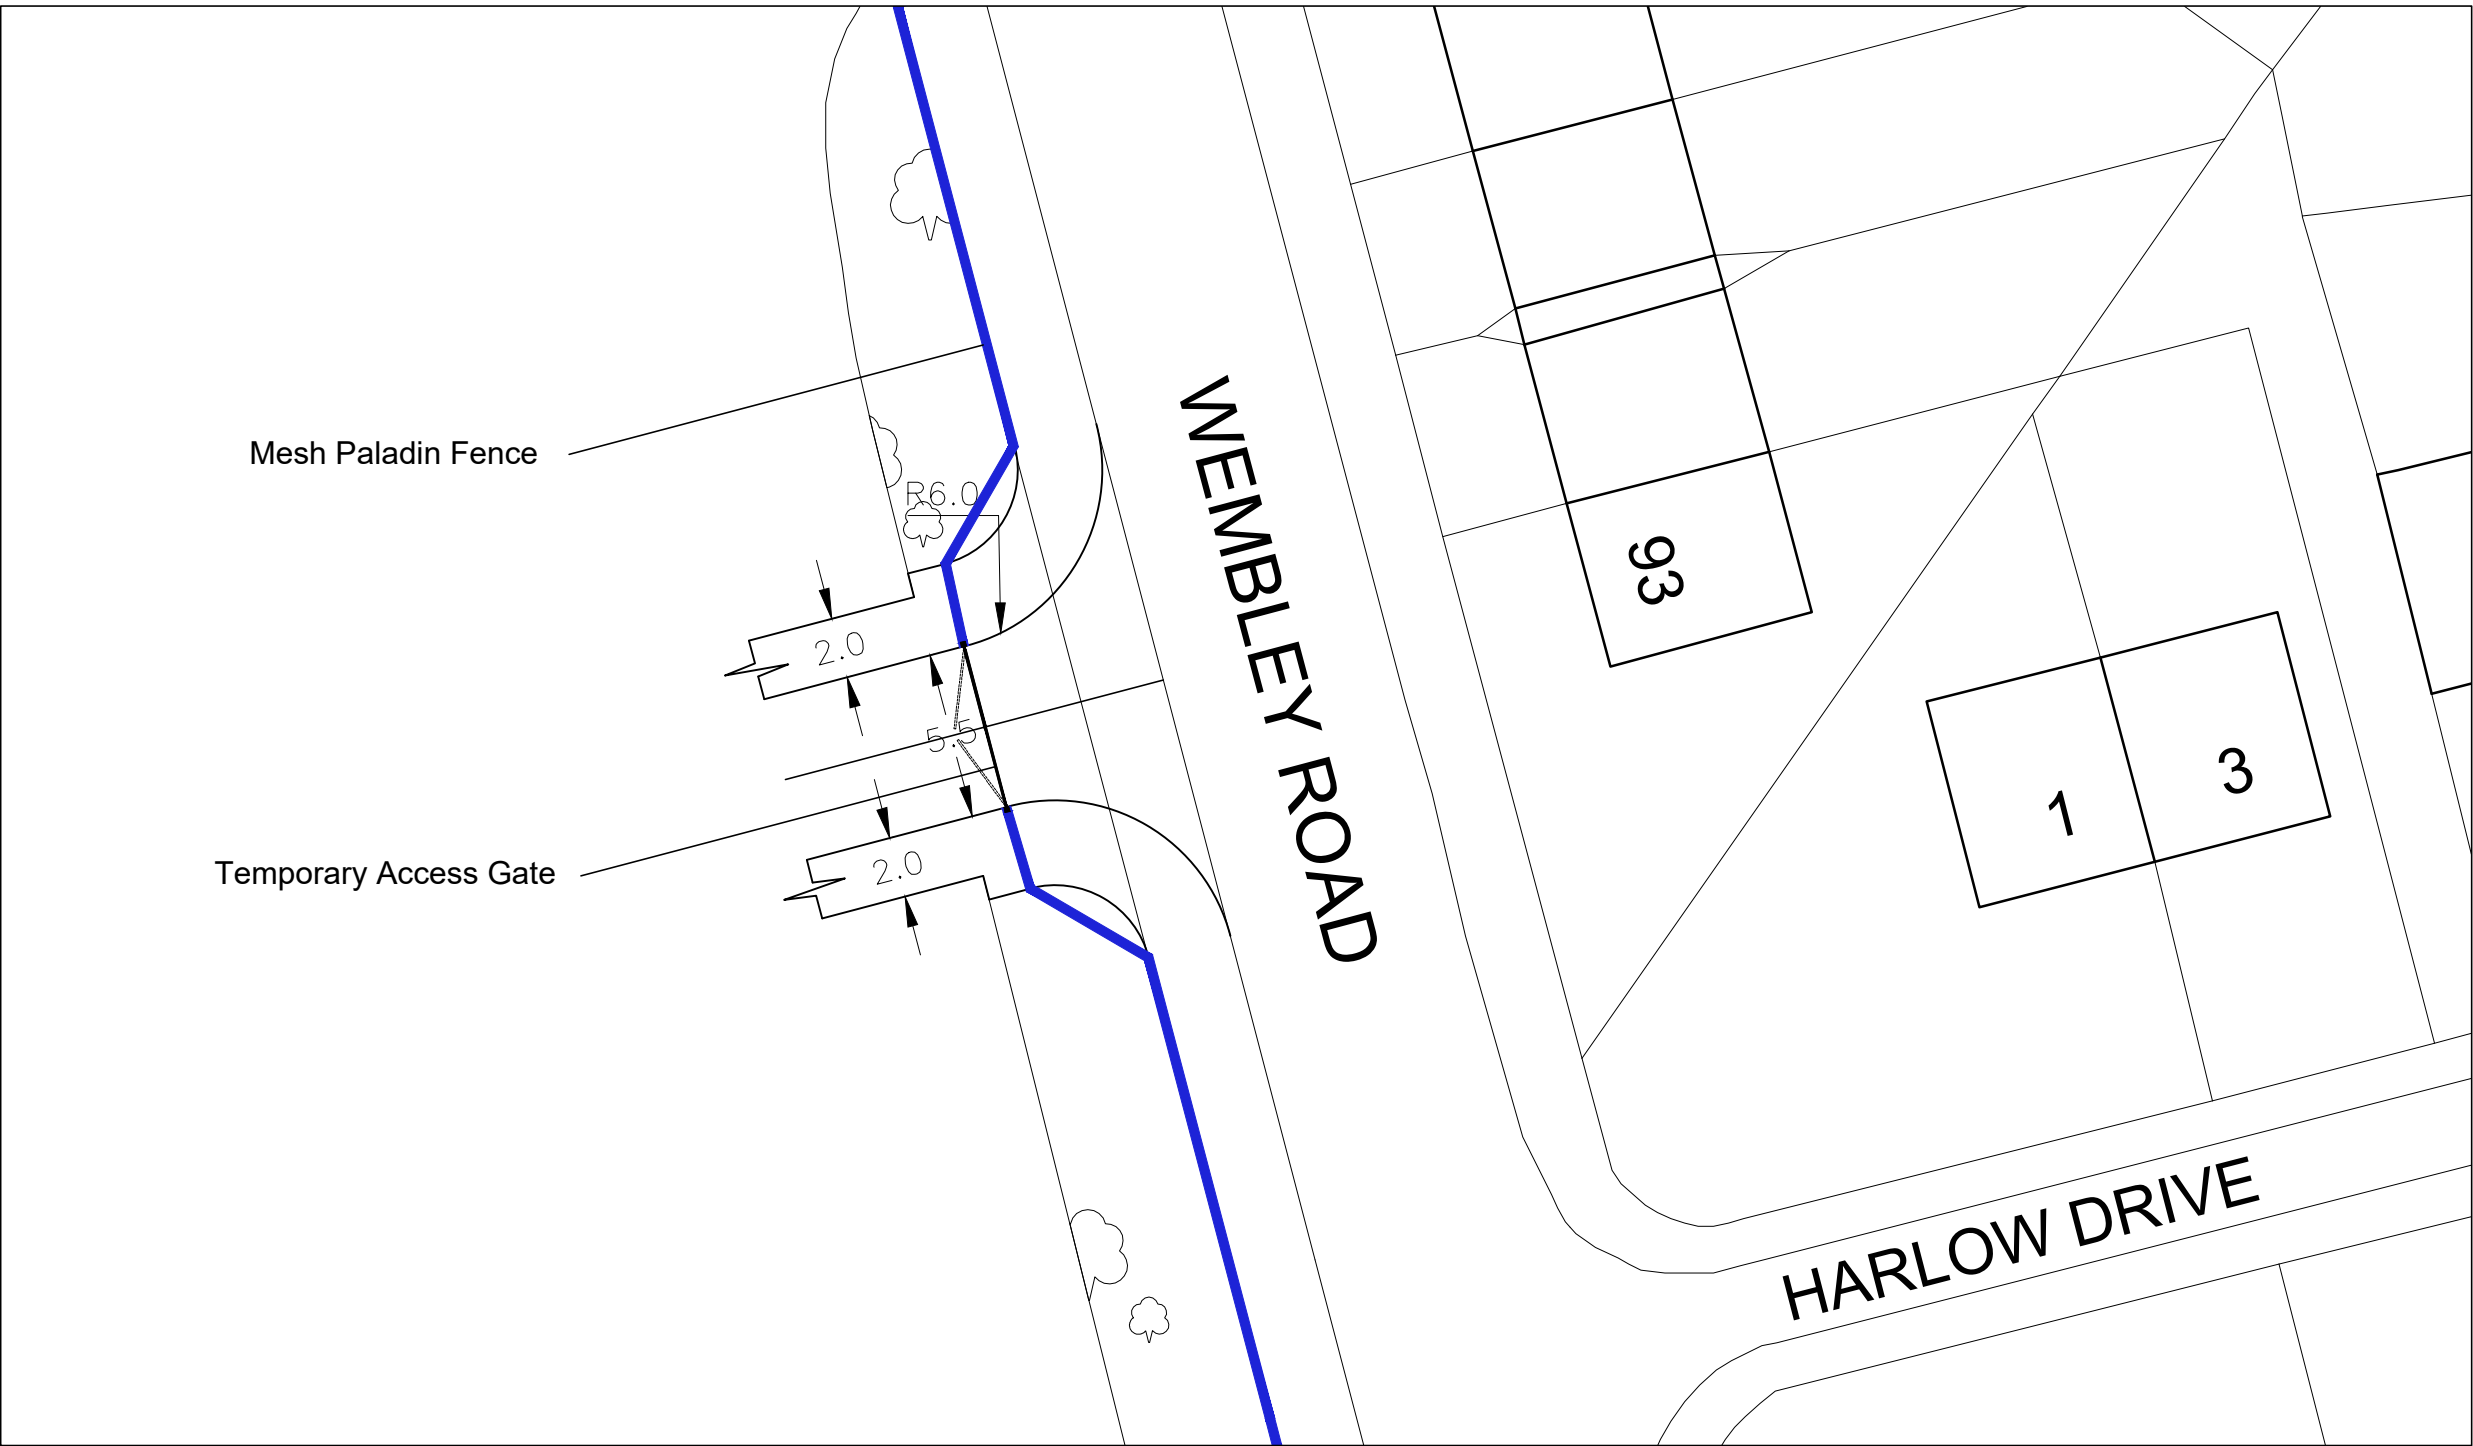


LAND OFF WEMBLEY ROAD, GORTON


- The Copyright of this drawing belongs to MP&S Planning & Design Ltd. and shall not be used or reproduced in any form without its express permission.
- Do not scale from this drawing - Work to figured dimensions only. All dimensions to be checked on site prior to the execution of any work.
- For the avoidance of doubt all dimensions are measured to wall structure and not the finishes unless otherwise stated.
- Where any discrepancy is found to exist within or between drawings and/or documents it should be reported to the architect immediately.
- MP&S Planning & Design Ltd. shall not be liable for any use of drawings and documents for any purpose other than for which the same were prepared by or on behalf of MP&S Planning & Design Ltd.

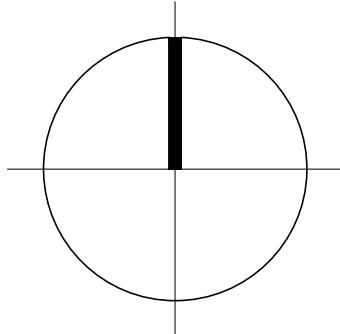

Temporary Access Detail Plan, Scale 1:250

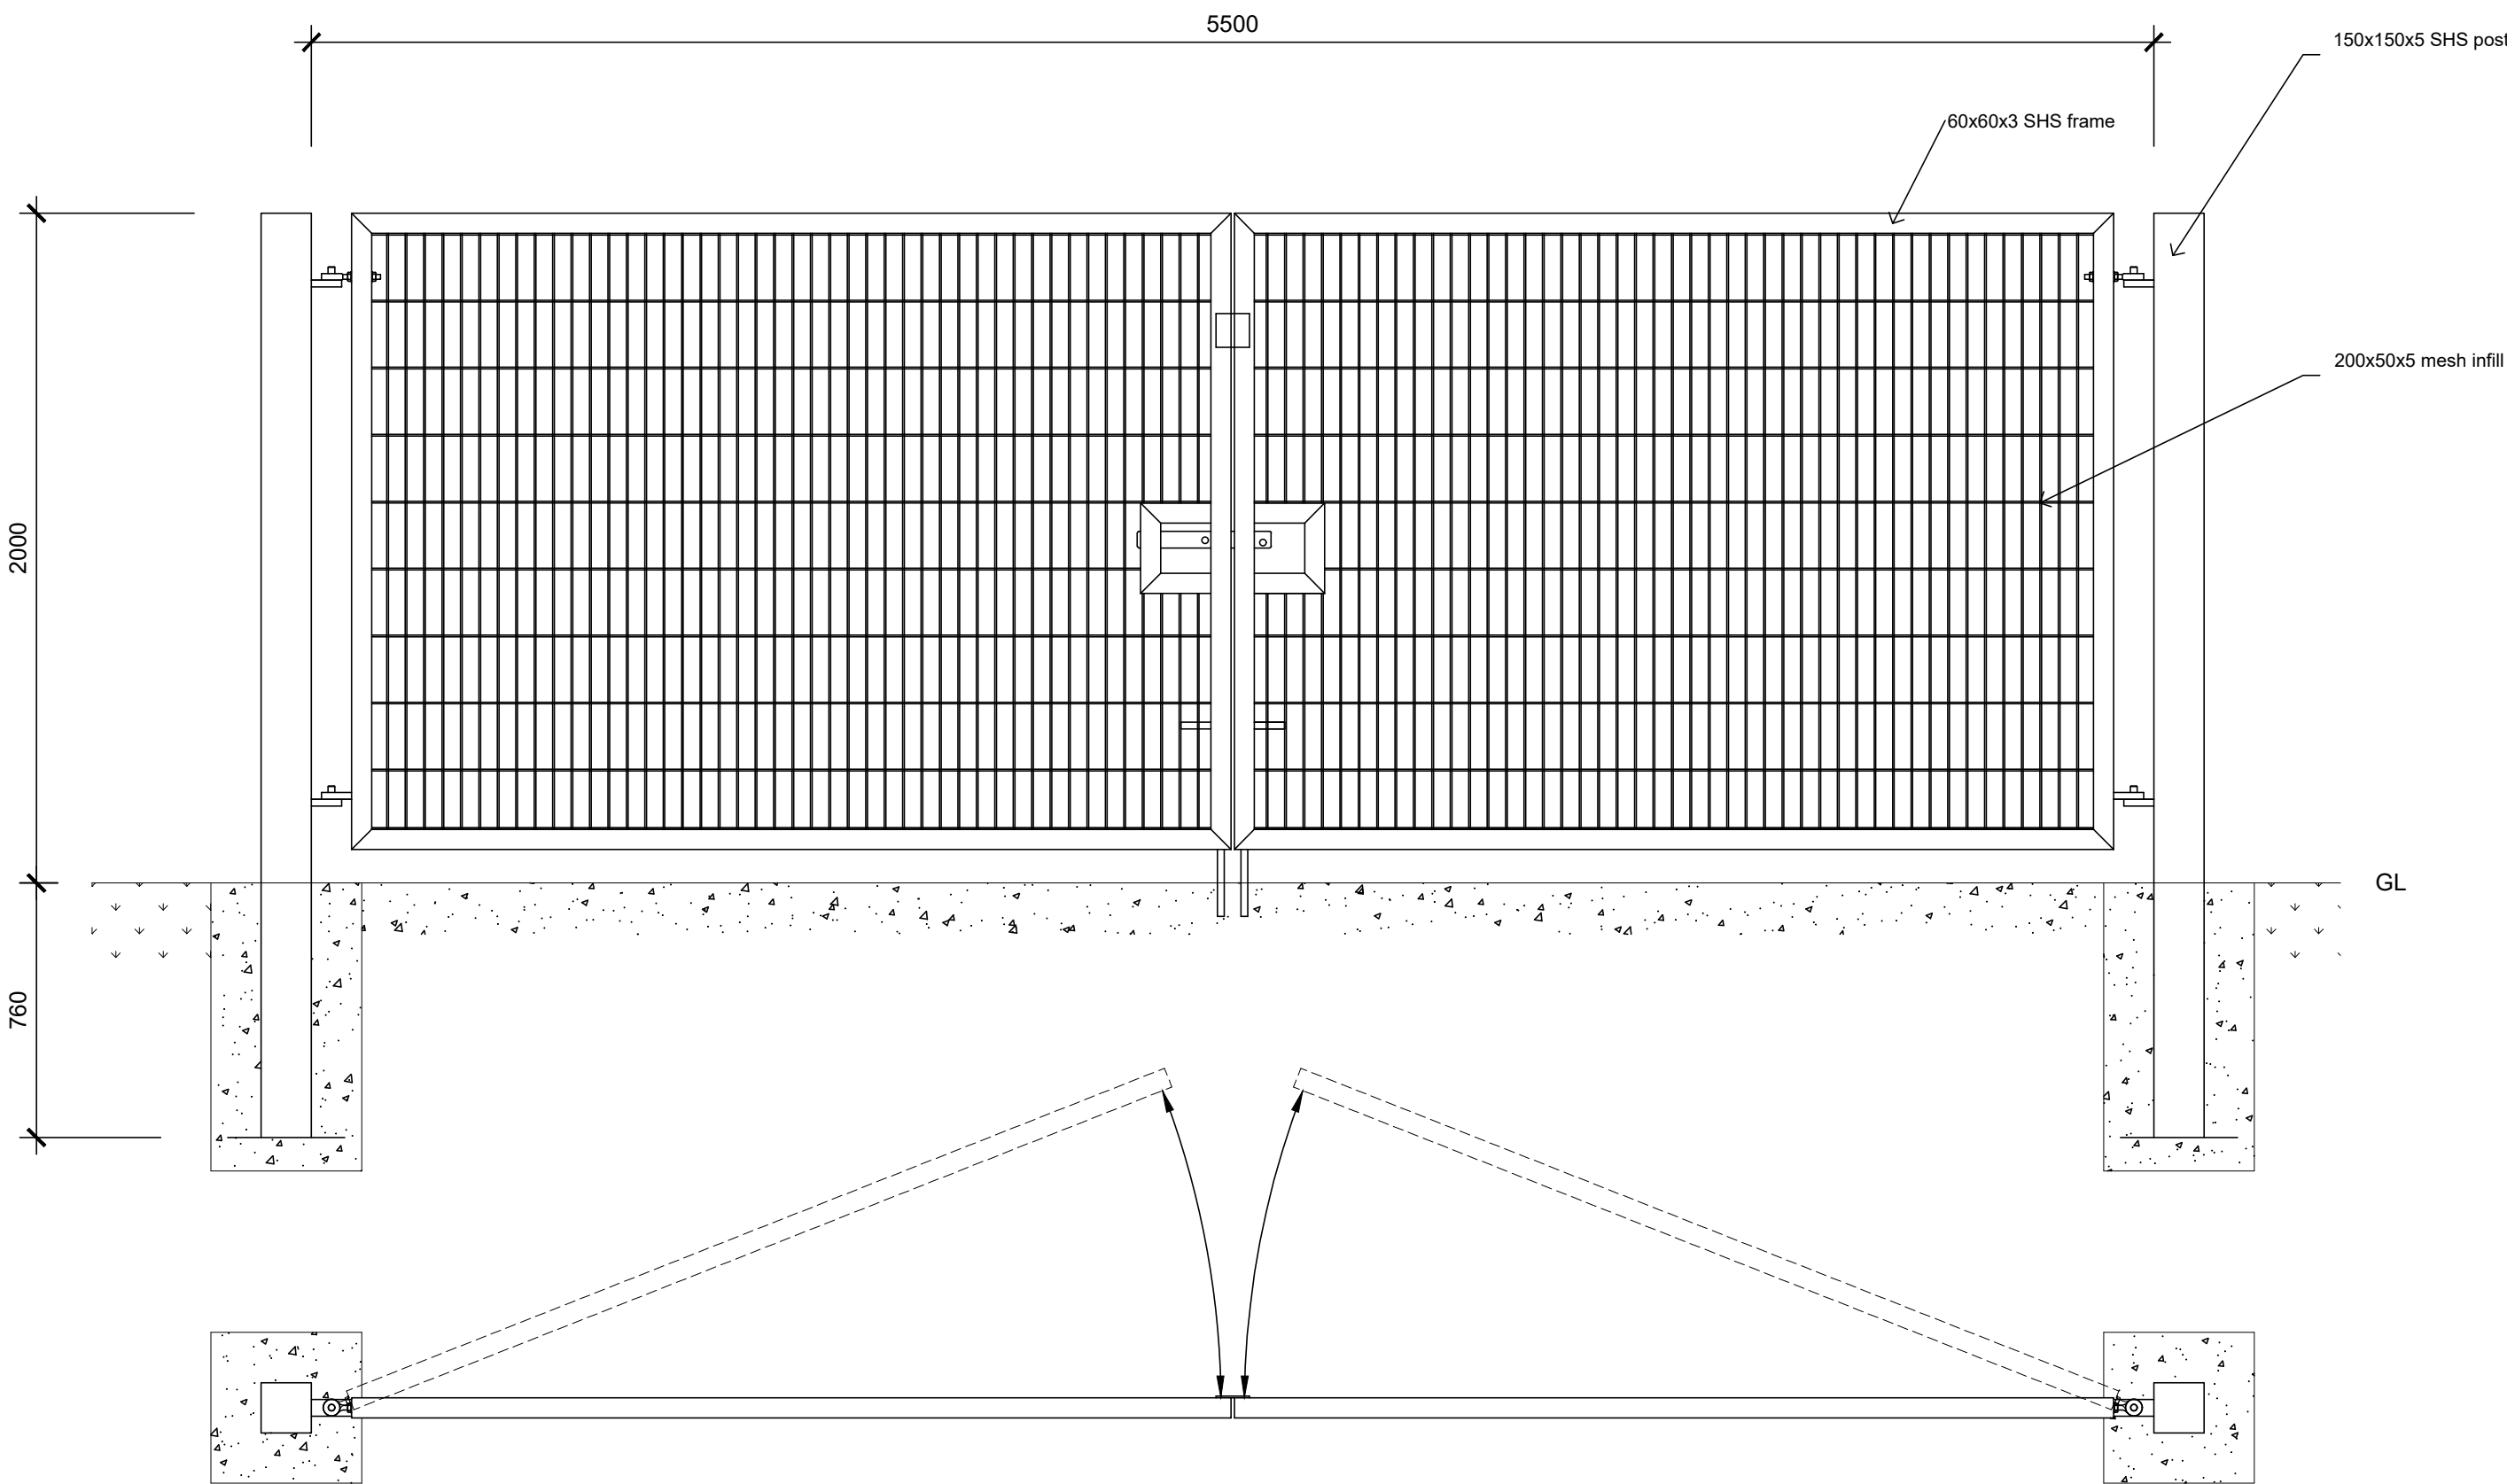

Temporary Access Gate - Double leaf, welded mesh.
Scale 1:20

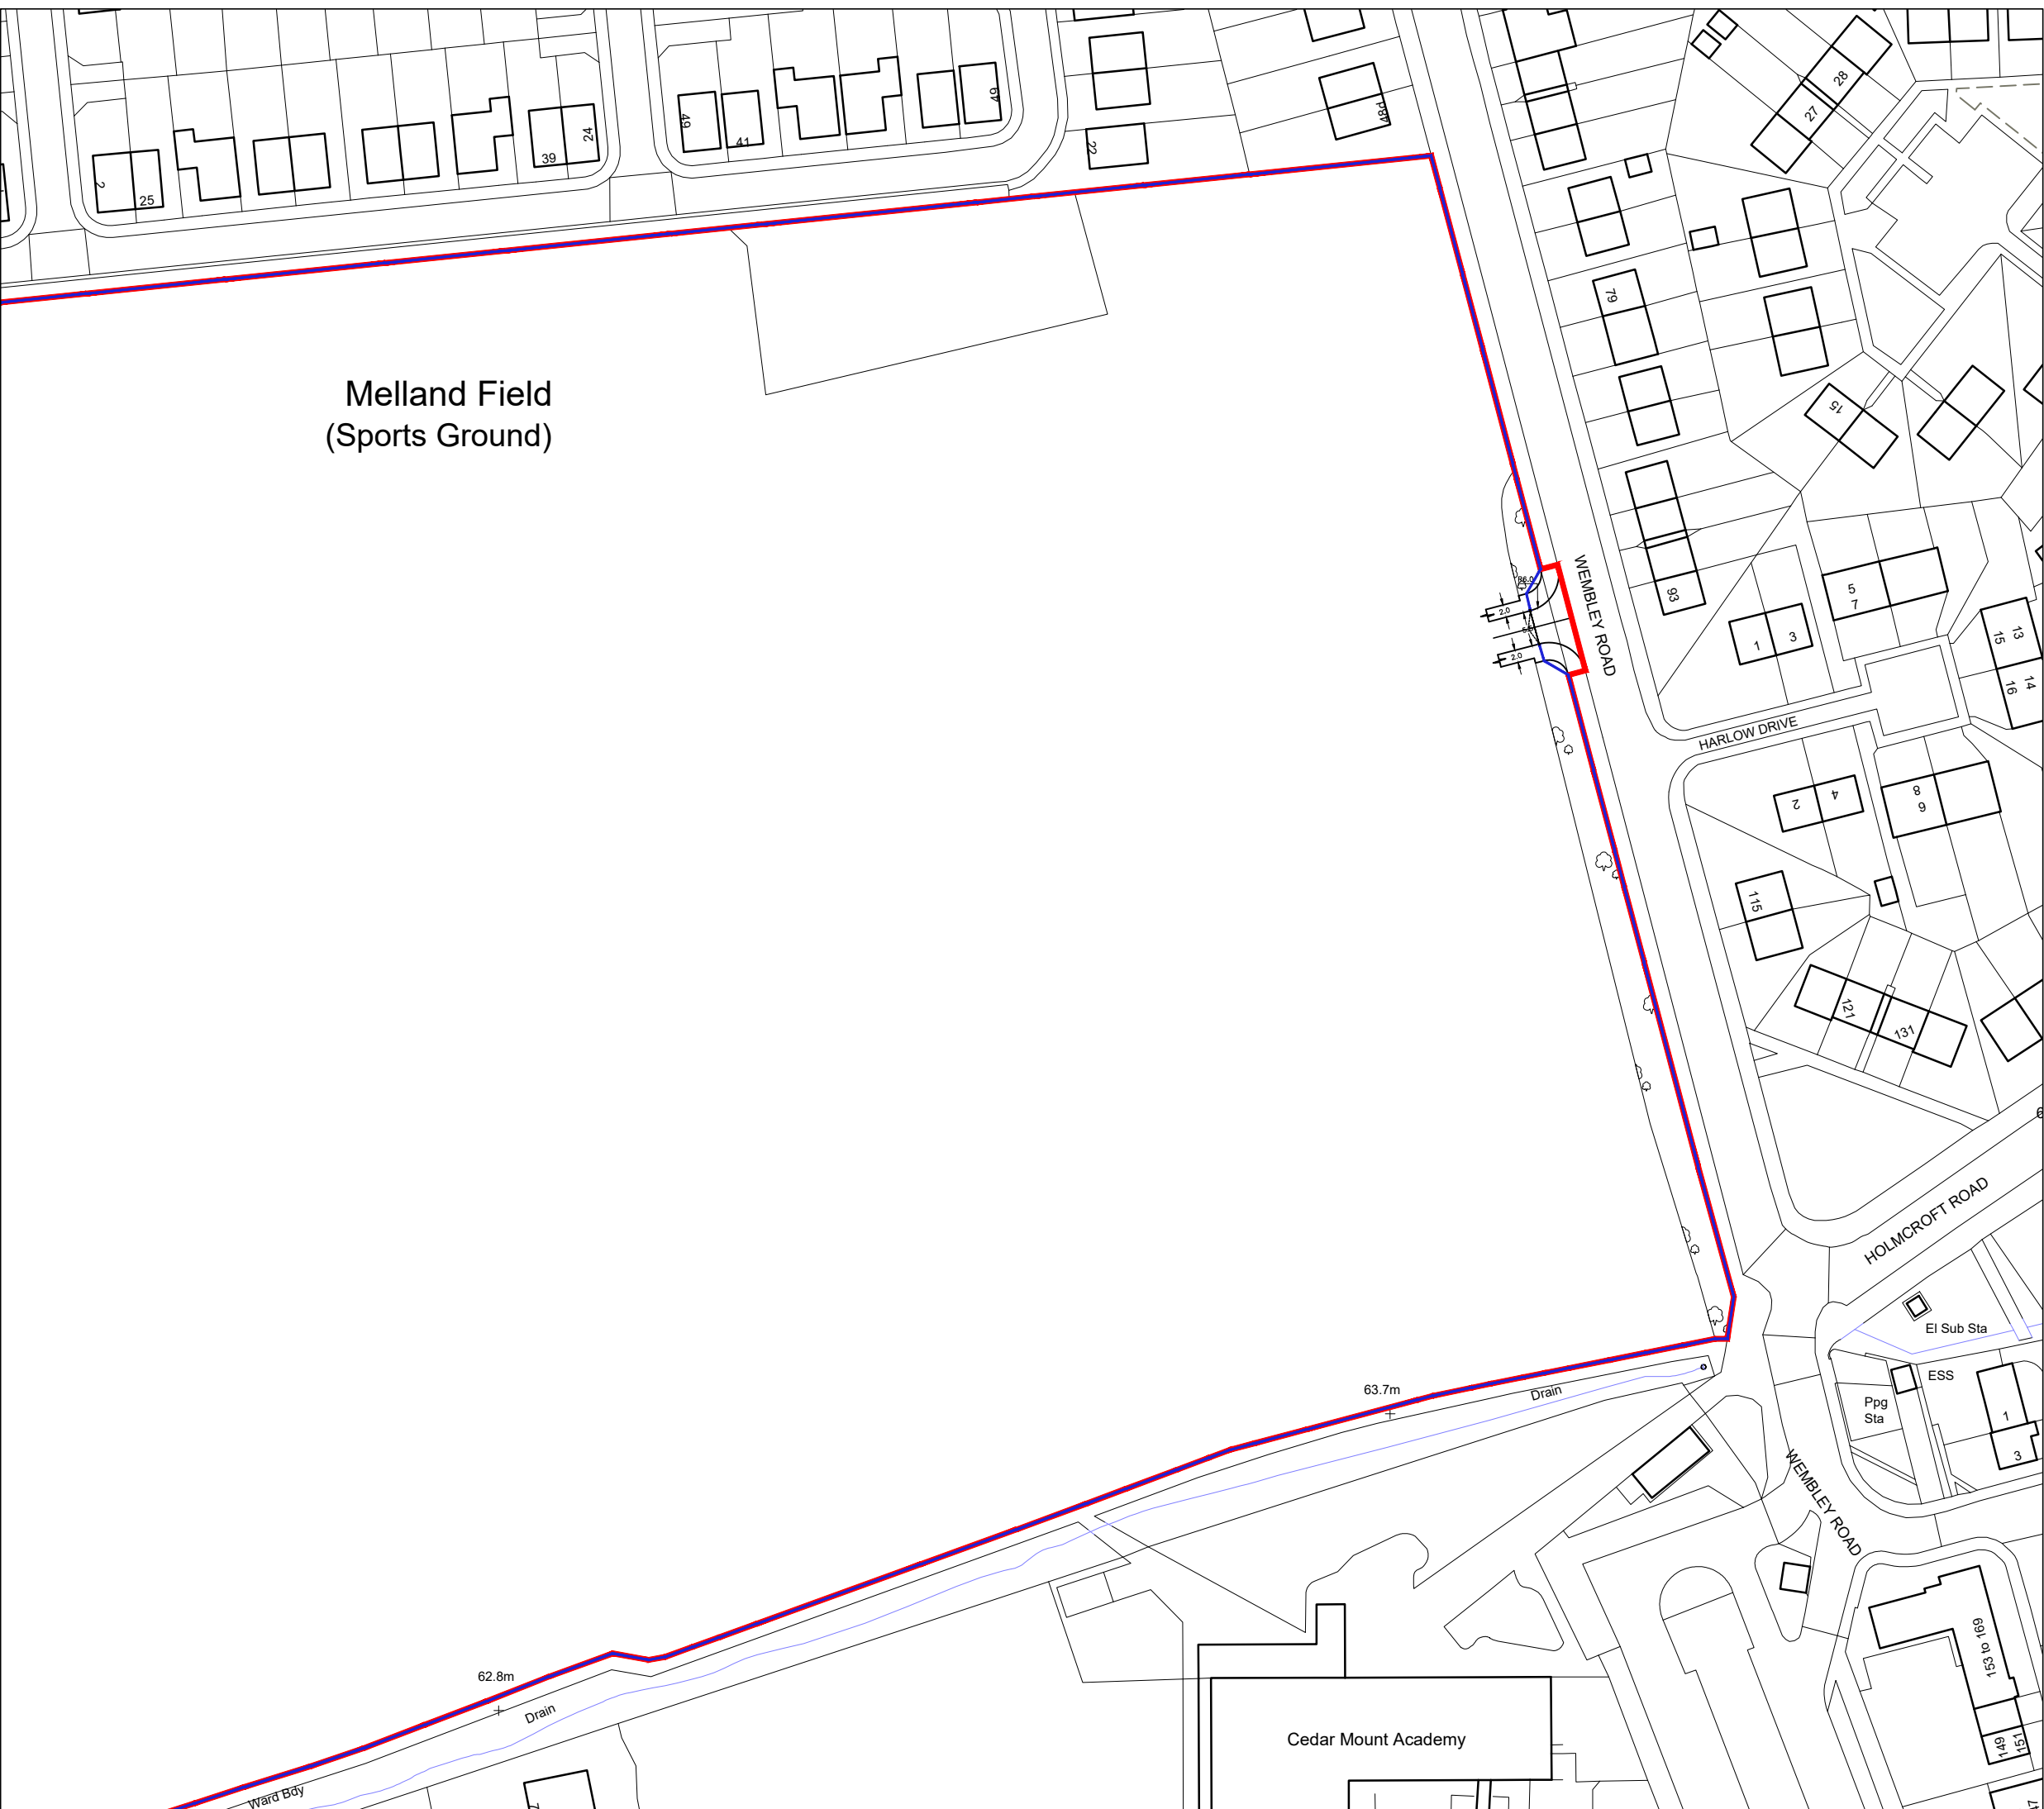

Site Layout, Scale 1:1000



Rev	Date	Revision	Initial
+ Client			
BOYS & GIRLS CLUB GREATER MANCHESTER			
+ Drawing Title			
TEMPORARY ACCESS DETAIL & PLAN			
+ Project			
Land West of Wembley Road, Gorton			
Job No	20102	Draw No	01
Scale	1:1000 @ A1	Drawn	ad
		Date	MARCH 2021
		Stage	FOR PLANNING
mpsl planning & design ltd 14 west point enterprise park, clarence avenue, trafford park, manchester. M17 1QZ			
t: 0161 772 1999 e: info@mpslsdesign.co.uk www.mpsl design.co.uk			

