




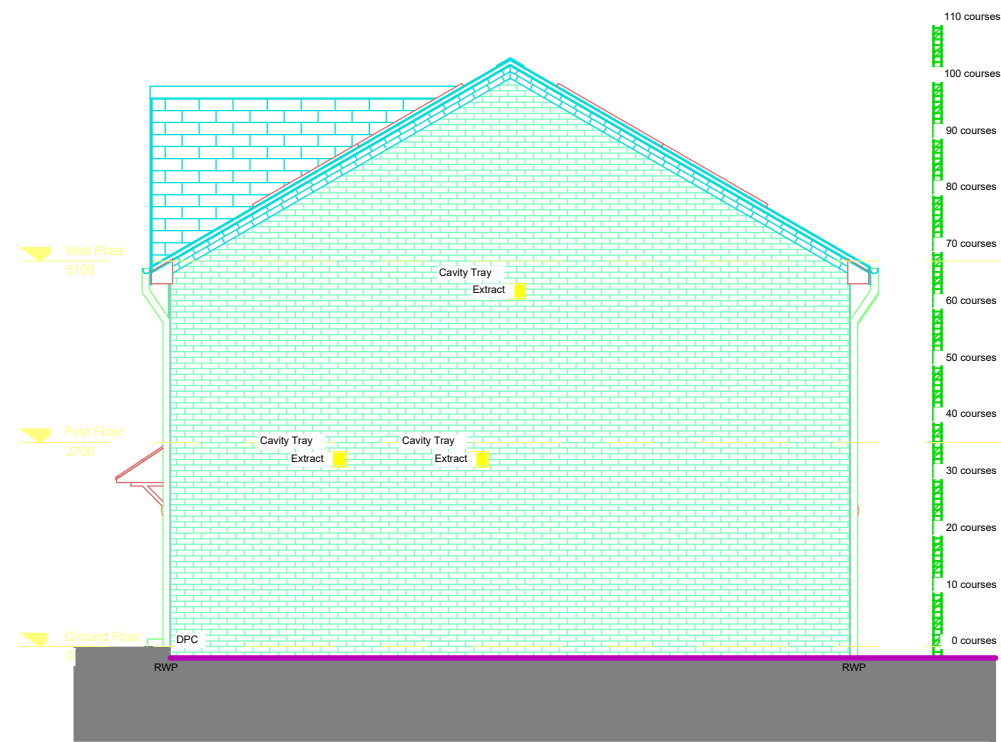


Existing Right Side Elevation

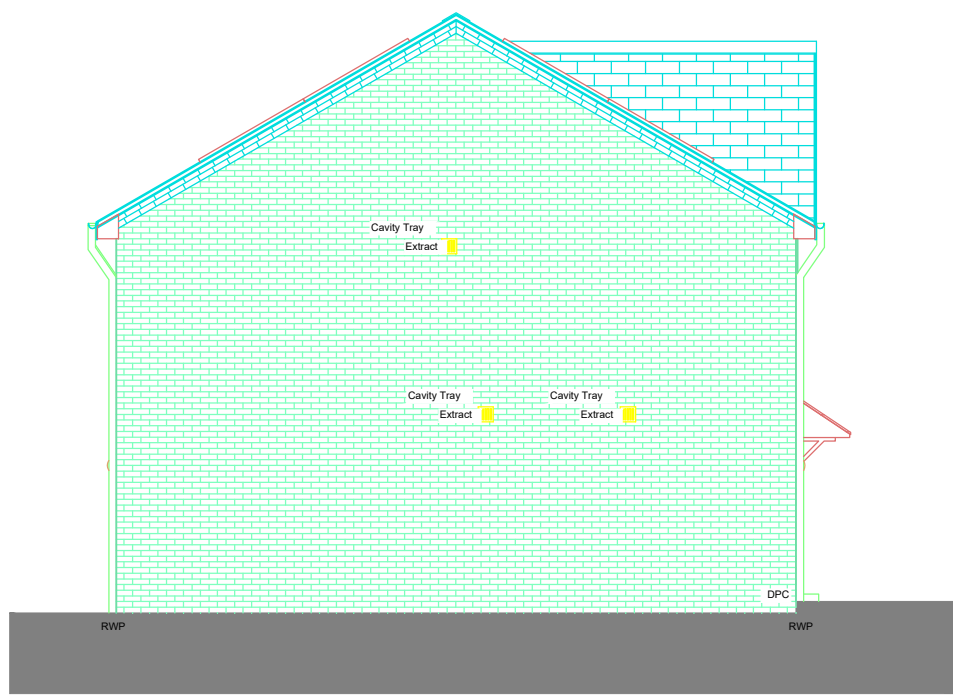

Existing Left Side Elevation

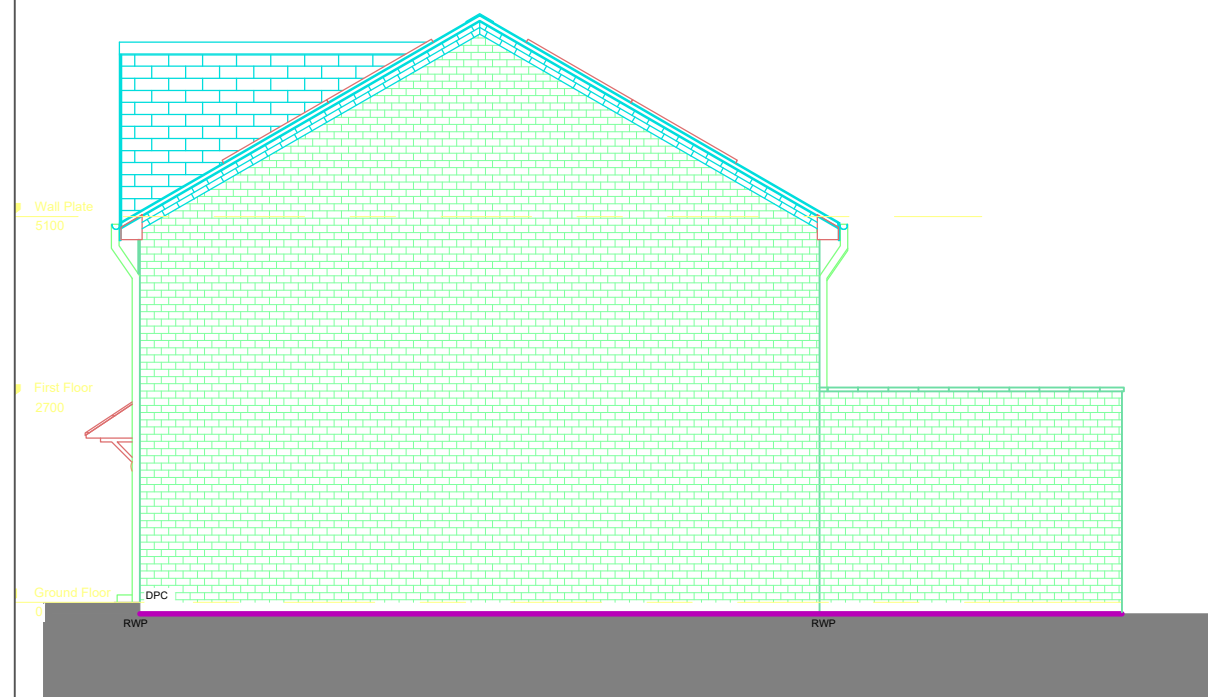

Proposed Right Side Elevation

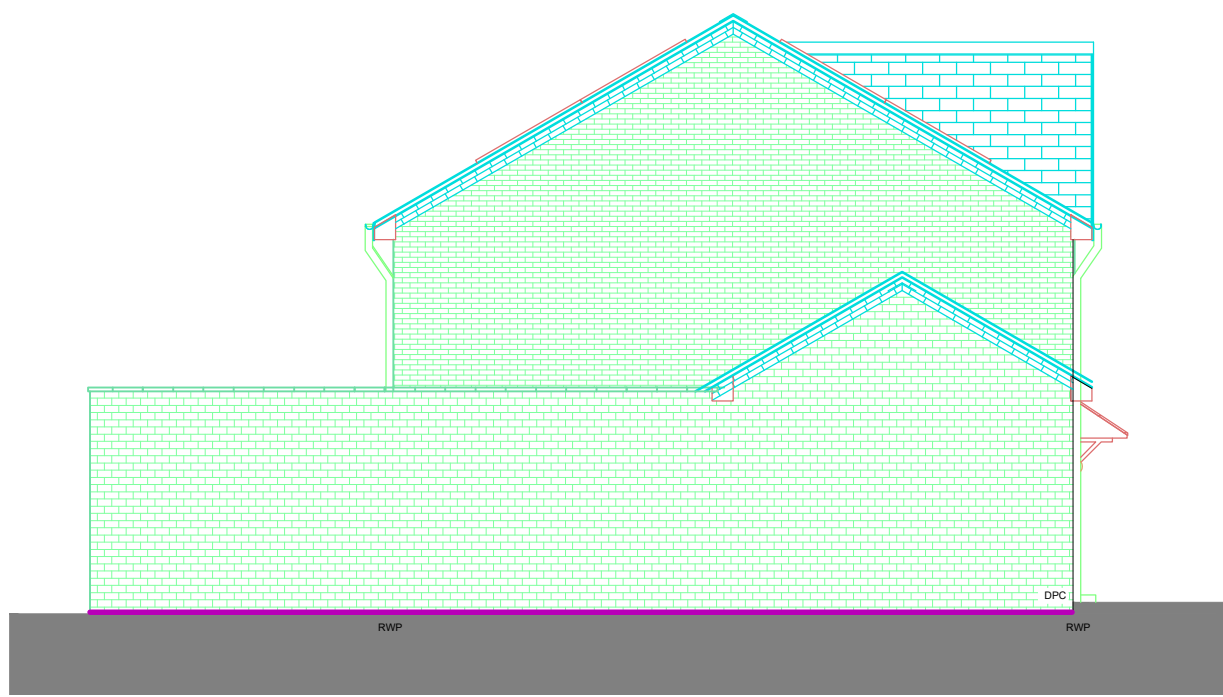

Proposed Left Side Elevation

Where dimensions are not given drawings must not be scaled. Contractor to clarify all levels, dimensions, drainage, construction and specification prior to commencement on site.



28 Bridge Street Brow
Stockport
Greater Manchester
SK1 1XY
Tel. 0161 292 7085
www.dabinettsurveyors.co.uk
info@dabinettsurveyors.co.uk

Client
Ben & Katie

Site Address
25 Redwing Ave
Manchester
M21 7JS

Drawing Title
Side Elevations - Existing and Proposed

Job No. -		Date 06/07/2020	
Drwg No. 03	Rev -	Drawn By -	
Scale 1:100	Paper Size A3	Sign Off SW	