


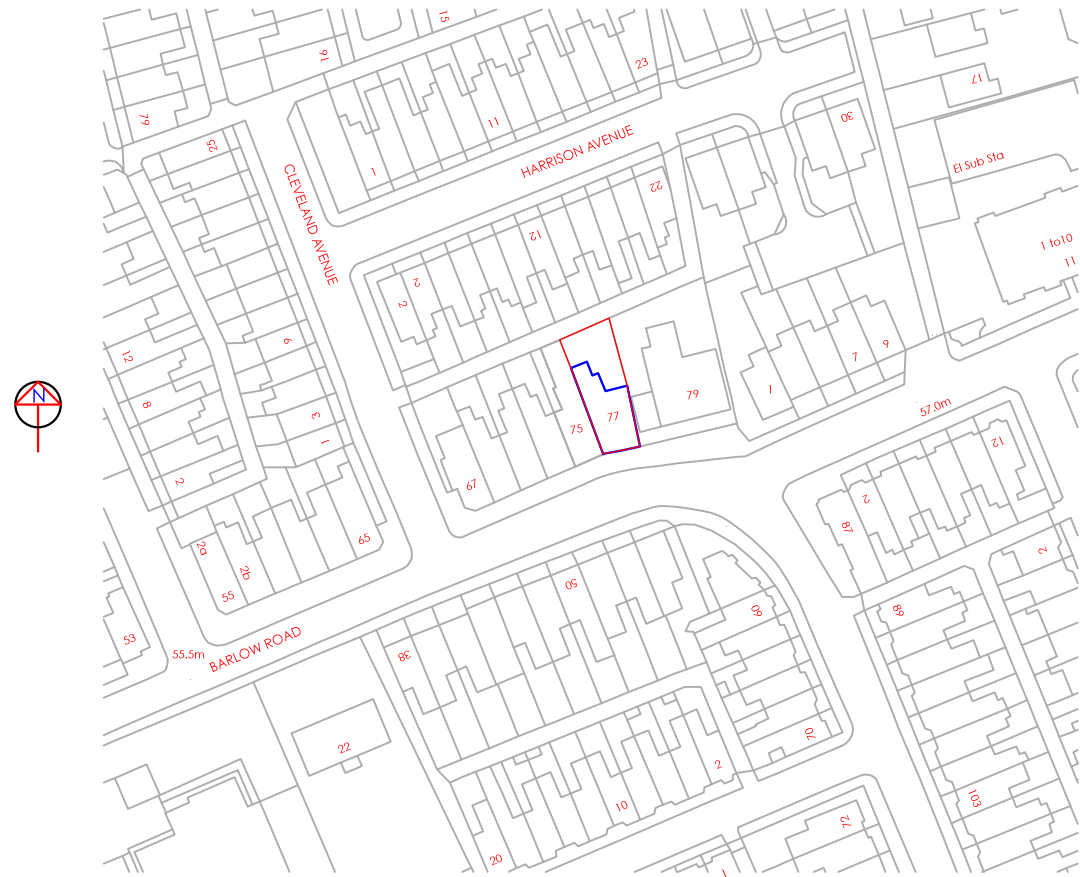

LOCATION PLAN

NOTES: KEY

FOR PLANNING ONLY

Rev : .. Date: JUNE 2018

PROJECT: 77 BARLOW ROAD
MANCHESTER

TITLE: LOCATION PLAN

Scale: 1:1250

Date: JUNE 2018

Dwg. No: 04

REV	DATE	DESCRIPTION
..	..	

Arch Designs. Tel: 07910600970

Project: 77 BARLOW ROAD