





SITE LOCATION

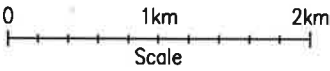

SITE LOCATION
(Scale 1:50000)
Ordnance Survey map extract
based upon Landranger map series
with the permission of the controller of
Her Majesty's Stationery Office
Licence No. 0100023487
Crown copyright.

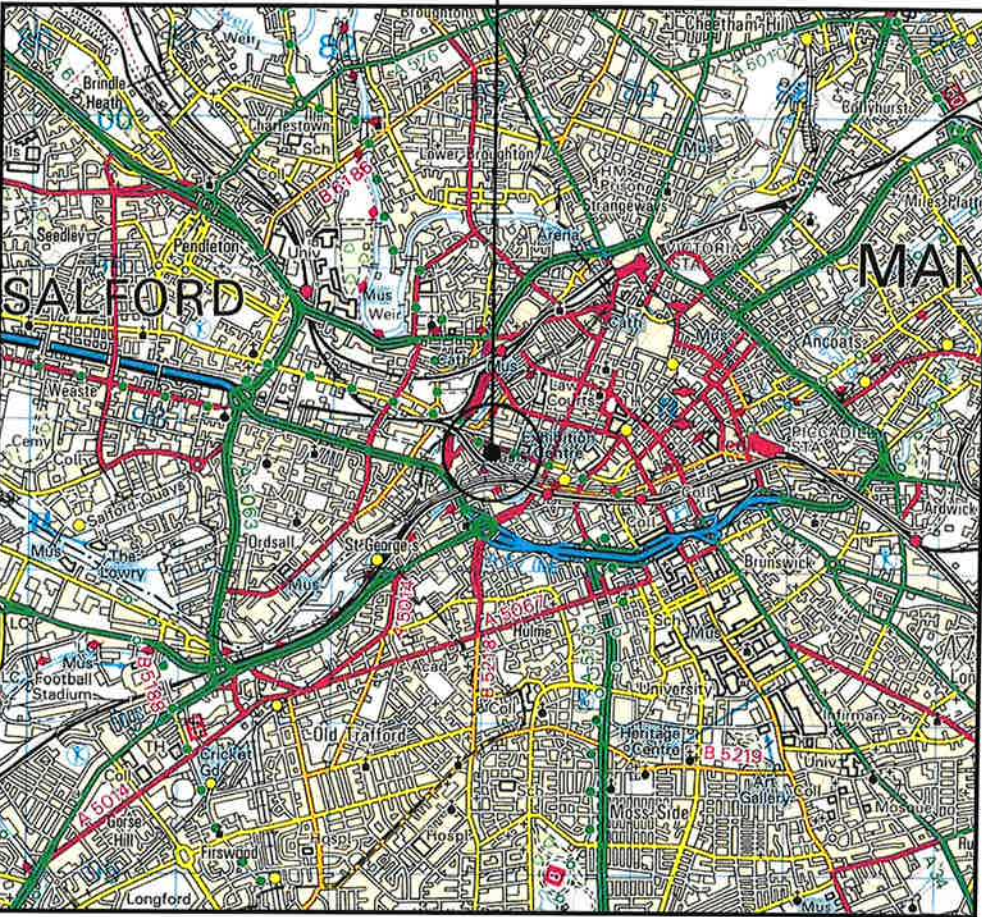


SITE PHOTOGRAPH

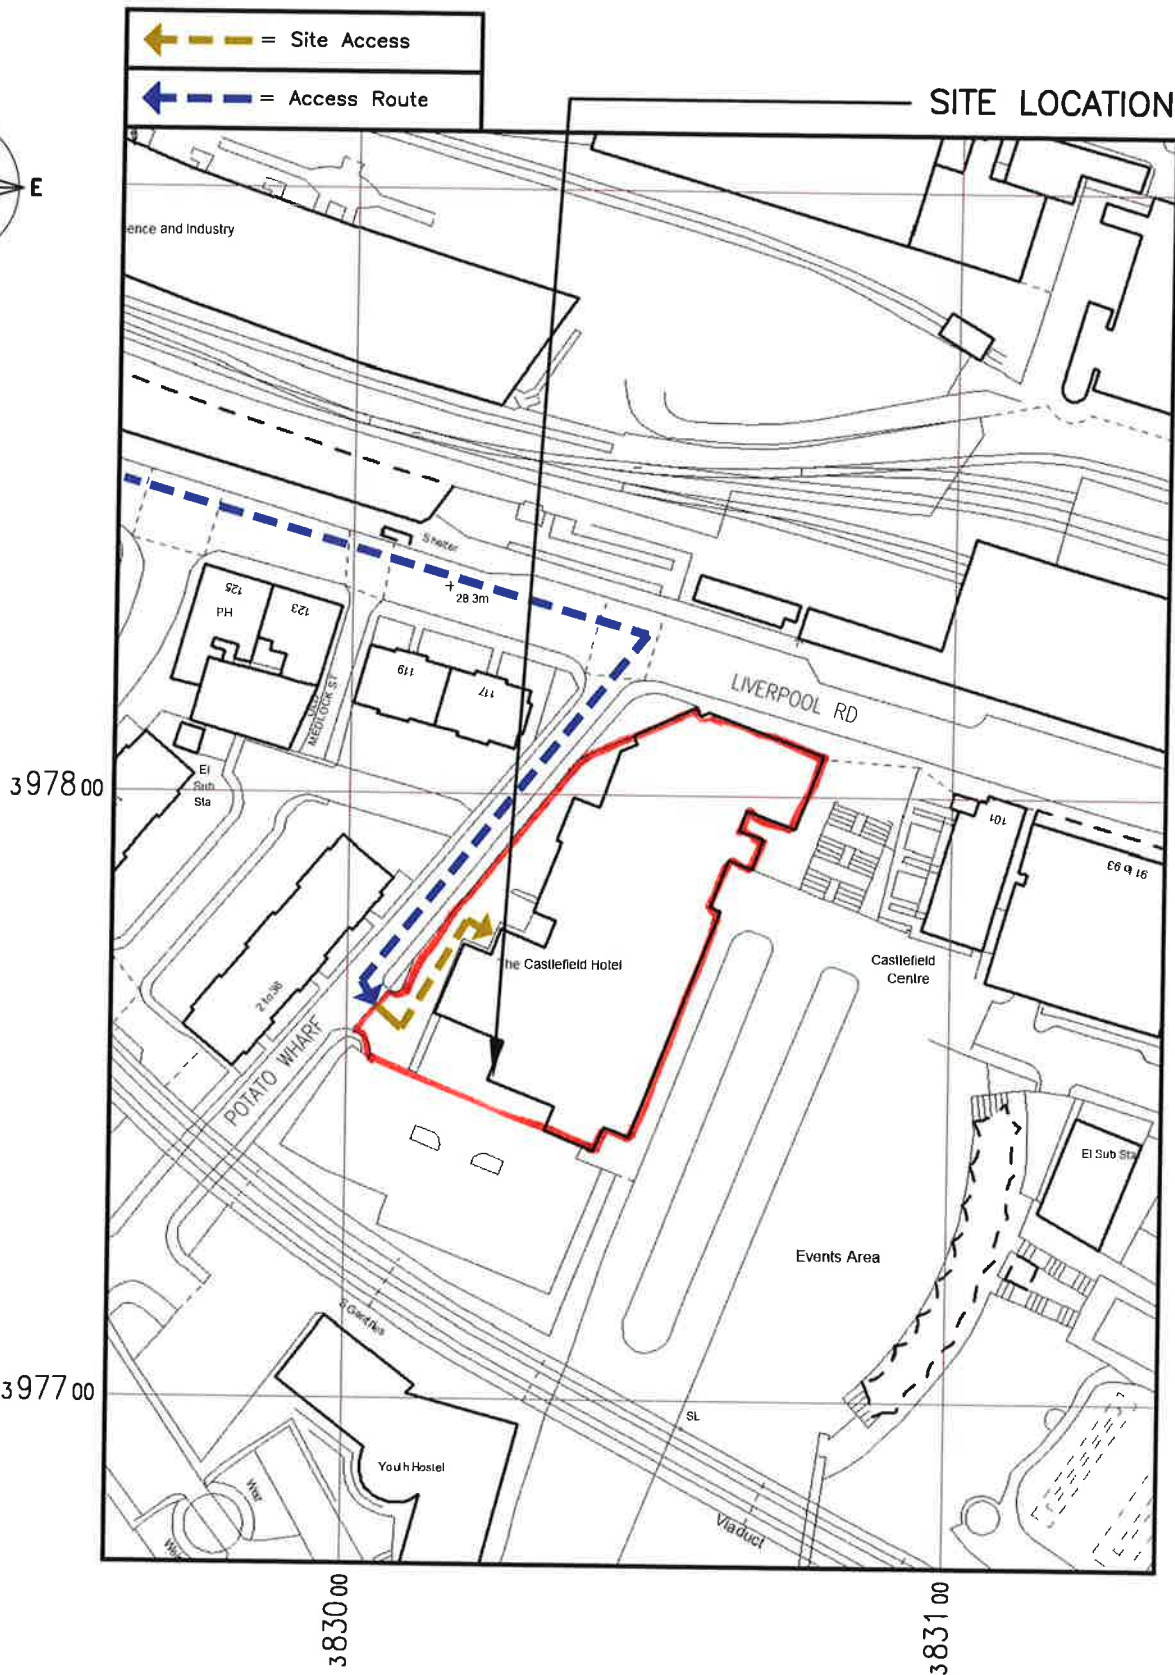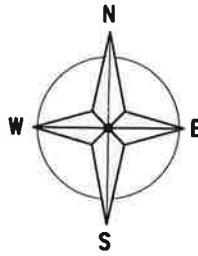

DETAILED SITE LOCATION
(Scale 1:1250)

Based upon Ordnance Survey map extract
with the permission of the Controller of
Her Majesty's Stationery Office.
Crown copyright.
Licence No. 100020449

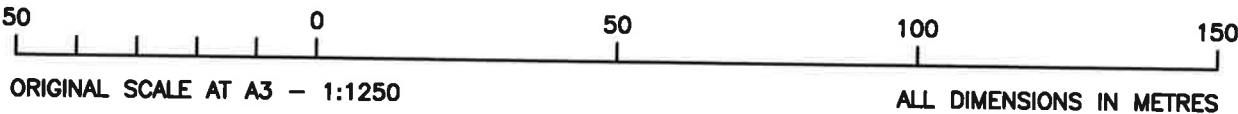

ALL DIMENSIONS ARE IN mm UNLESS NOTED OTHERWISE

N.G.R. E: 383049 N: 397792

CONCESSION REQUIRED NO

DIRECTIONS TO SITE:
HEAD EAST ON M602. CONTINUE ONTO REGENT RD/A57.
TAKE LIVERPOOL ST TO MIDDLEWOOD ST (0.6 MI).
TURN LEFT ONTO W EGERTON ST (0.2 MI).
TURN RIGHT ONTO LIVERPOOL ST. (0.4 MI).
CONTINUE ONTO MIDDLEWOOD ST (0.2 MI)
CONTINUE ONTO HAMPSON ST/B5225 (371 FT)
TURN RIGHT ONTO TRINITY WAY/A6042 (0.2 MI)
TURN LEFT ONTO WATER ST/A6143 (0.1 MI)
TURN RIGHT ONTO LIVERPOOL RD/A6143 (0.1 MI)
TURN RIGHT ONTO POTATO WHARF (236 FT).
THE DESTINATION WILL BE ON THE LEFT.

A	Issued for Construction	SJB	LB	31.10.17
REV	MODIFICATION	BY	CH	DATE

GallifordTry
SOLVET HINCKLEY - LEICESTERSHIRE LETO DJF
(Tel: +44 (0)1455 222752 Fax: +44 (0)1455 222758)

CTIL

Cell Name
CASTLEFIELD MANCHESTER-83174 TWIN TRACK

Cell ID No		
CTIL	TEF	VF/TEF
207688	N/A	96877

Site Address / Contact Details
CASTLEFIELD HOTEL & Y CLUB
CASTLEFIELD
MANCHESTER
M3 4JR

Drawing Title: SITE LOCATION MAPS			
Purpose of issue: CONSTRUCTION			
Drawing Number: 100			
Surveyed By: LB	Original Sheet Size: A3		Issue:
Drawn: MS	Date: 23.08.17	Checked: LB	Date: 23.08.17
			C