



Note:
Do not scale from this drawing.
Dimensions are to be checked on site.
If in doubt please ask.

Materials Key

- 01 Facing brickwork - For brickwork types refer to Plot Elevations: 8871-BA-PA-XX-DR-A-(05)000, 8871-BA-PB-XX-DR-A-(05)100, 8871-BA-PC-XX-DR-A-(05)200, 8871-BA-PD-XX-DR-A-(05)300
- 02 Windows - PVC frame, RAL 7021. 1 brick deep reveal.
- 03 Entrance door - PPC finish, integrated post box
- 04 Juliet Balconies - Mild steel, PPC finish, RAL 7021
- 05 Roof Coping - Metal, RAL 7021
- 06 Roof - Standing seam metal roof, RAL 7021
- 07 Balustrades - Mild steel, PPC finish, RAL 7021
- 08 Downpipes - PVC, RAL 7021
- 09 Rear garden and balcony doors - Glazed doors, PVC framing, RAL 7021
- 10 Glazed Brick Entrance areas - For glazed brick types refer to Plot Elevations
- 11 Timber dividing screens
- 12 Projecting Door Canopy - Anodised Aluminium, to match RAL 7021
- 13 Rooflight - RAL 7021

PL 26/01/21 LH Planning Issue

Rev Date Intls Details

© The moral rights of the author are hereby asserted.
This drawing and design is the sole property of Buttress Ltd and must not be reproduced without permission.
Buttress Ltd is Registered in England and Wales: 5363573

Buttress

41 Bengal St
Manchester
M4 6AF

T 0161 236 3303
E contact@buttress.net
W www.buttress.net

Project Title Collyhurst Village
Client FEC and MCC
Location Manchester


Drawing Title 3B5P - Proposed Elevations and Sections - HT02

Date 26/01/2021 18:56:30 Scale As indicated
Checked LH Orig Paper Size A3

Job No: 8871 Status PLANNING

Project: Origin: Zone: Level: Type: Disc: Number: Rev:

8871-BA-H2-XX-DR-A- (05)550- PL

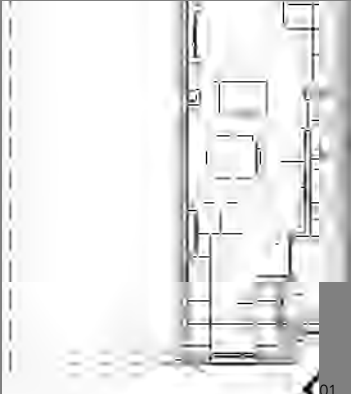

Section Key

1 : 200



Section 01

1 : 100




Elevation B - Front

1 : 100



Elevation D - Rear

1 : 100

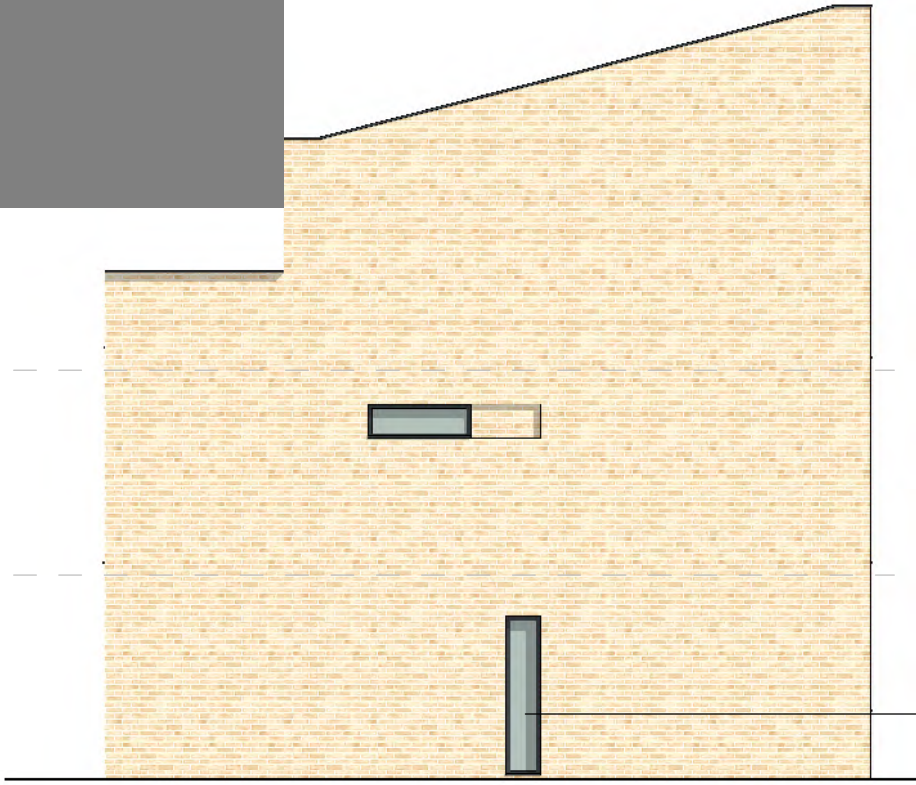

Elevation C - Gable

1 : 100