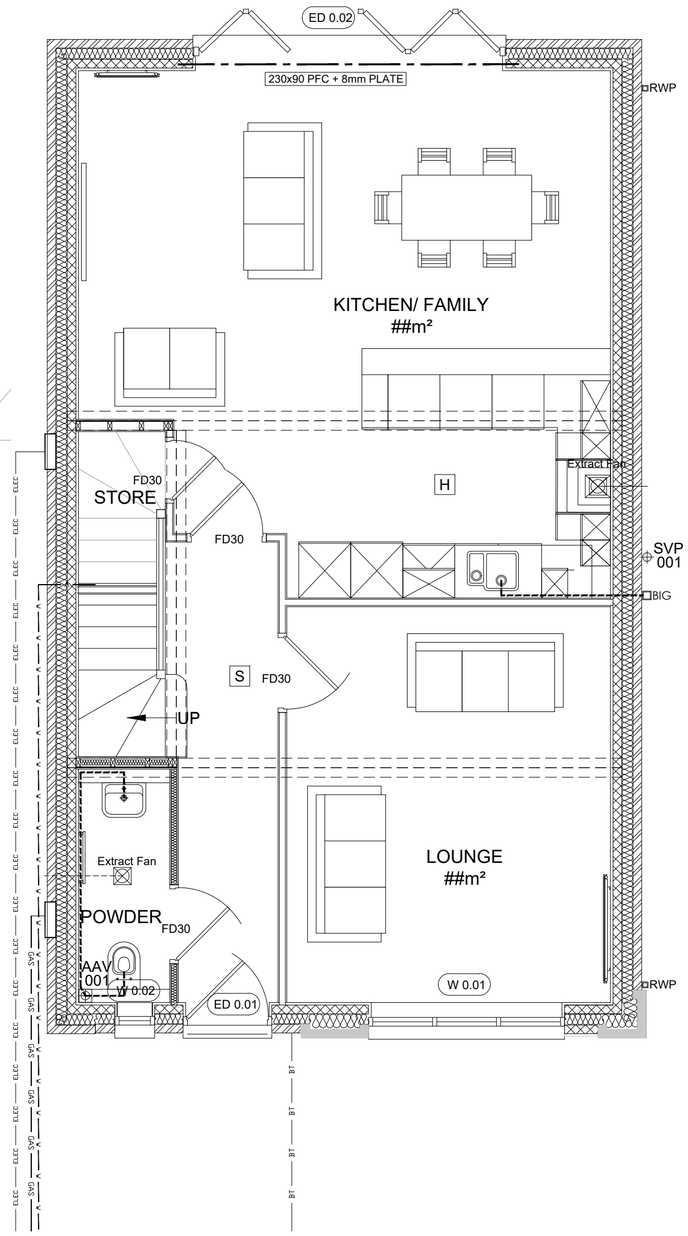

G GROUND FLOOR
[Type 4D]

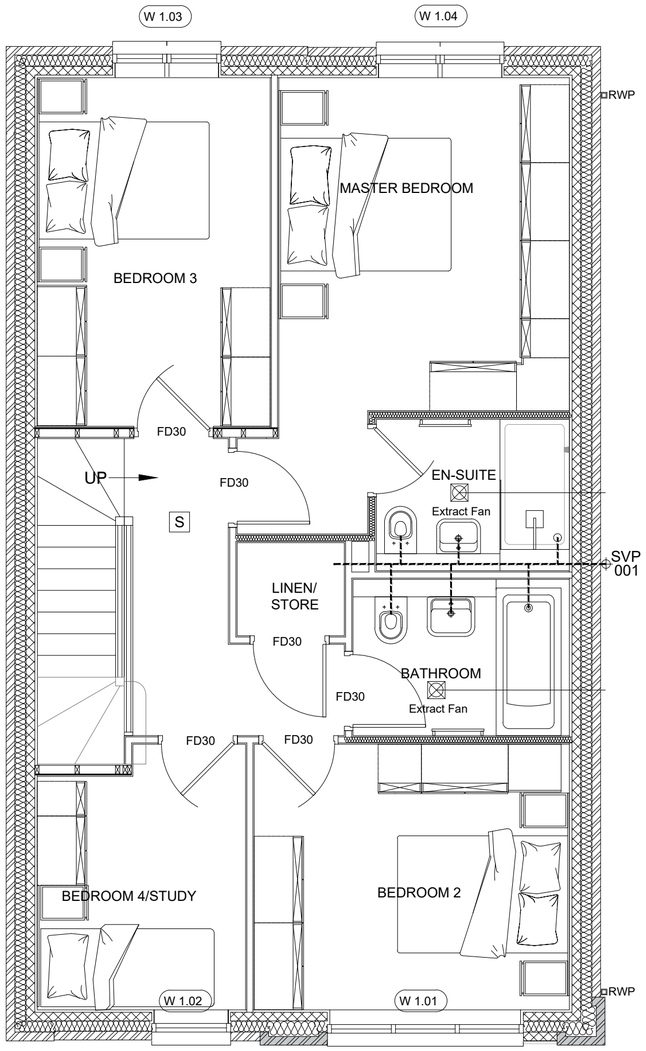

1 FIRST FLOOR
[Type 4D]

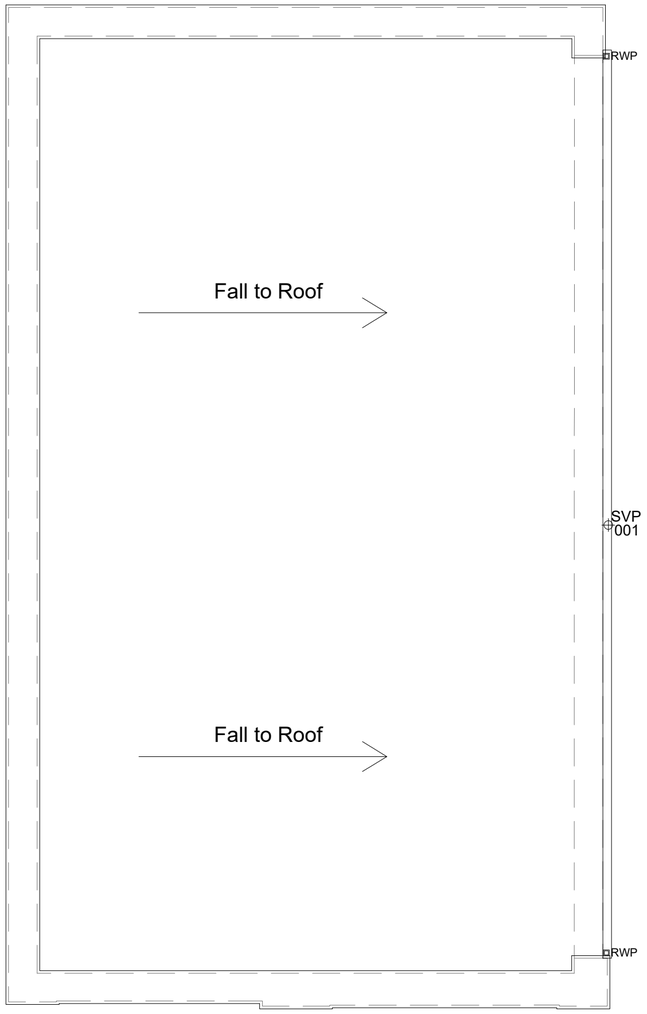

R ROOF PLAN
[Type 4D]

PJ Livesey GROUP

REVISIONS

Rev	Date	Description

WARNING
Critical Dimensions required by Consultants/ Contractors/ Subcontractors must not be scaled from this drawing. Dimensions required are to be obtained from the drawing office

Type 4D
General Arrangement

121-14D - 2101

Scale 1:100 @A2 Date May 19
Drawn DMM Checked

Siemens Campus
Nell Lane
West Didsbury
Manchester, M20 2UR

P.J.Livesey
Ashburton Park
Ashburton Road West
Trafford Park
Manchester M17 1AF
Tel : 0161 873 7878
Fax : 0161 873 8185
design@pjlivesey.co.uk

COPYRIGHT
This Drawing may not be used or reproduced in any way without the written consent of the P.J.Livesey Group Limited

The P. J. Livesey Group Ltd
www.pjlivesey-group.co.uk