



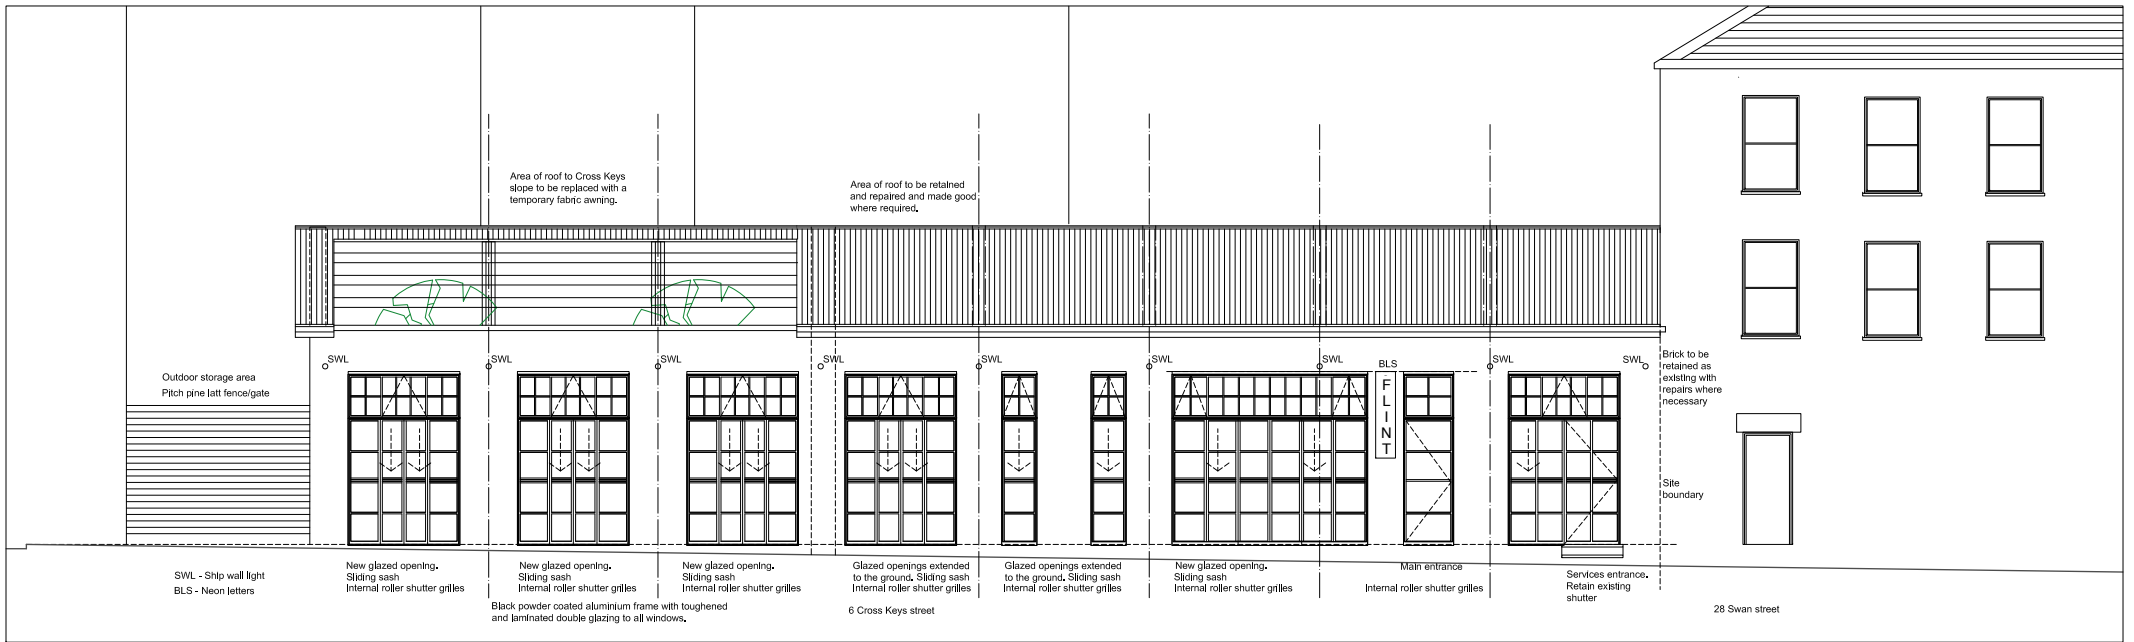

Proposed Elevation

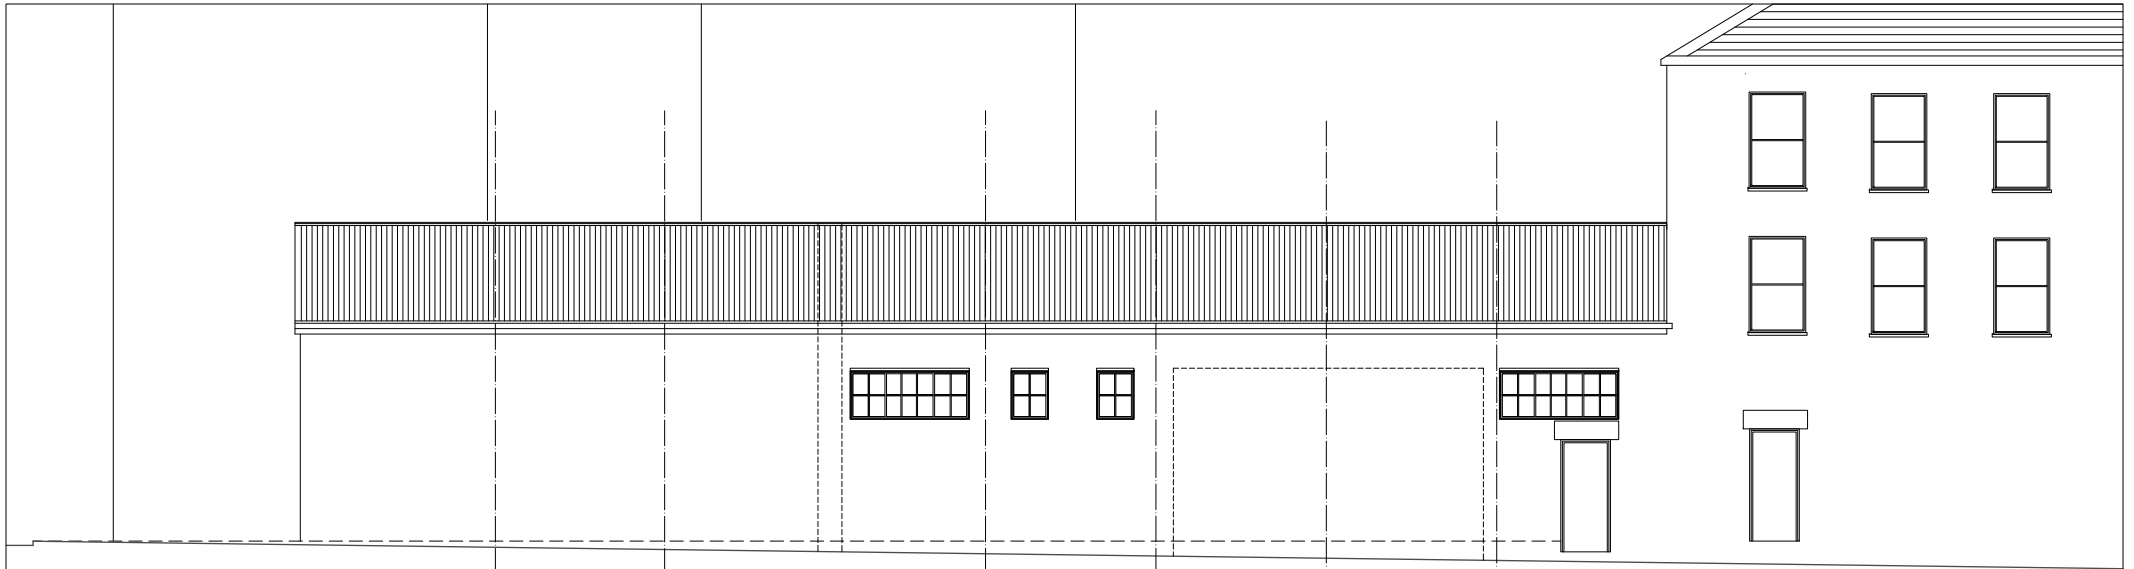

Existing Elevation

|              |            |                                                             |   |
|--------------|------------|-------------------------------------------------------------|---|
| PROJECT      |            | CROSSKEYS, CROSS KEYS ST .<br>Northern quarter, Manchester. |   |
| SCALE        |            | 1 : 100 @ A3                                                | CLIENT   |
| DWG No.      |            | 071- PL - EL1                                               | ChrIs and Rachael Ford Mackenzie   |
| CONTRACT NO. | STAGE CODE | REV.                                                        | DRAWING TITLE   |
| 071          | planning   | -                                                           | Existing and prop Side Elevation   |
| ISSUED       | -          | 07/11/20                                                    | <br>simon james arq ltd/architects<br><small>UK: 120 Grosvenor st., All Saints, Manchester, M1 7HL<br/>Spain: Enrique Larreta 1, 4B, Chamberlín, Madrid, 28036</small> |
|              |            |                                                             |   |
|              |            |                                                             |   |
|              |            |                                                             |   |