
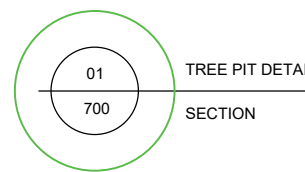
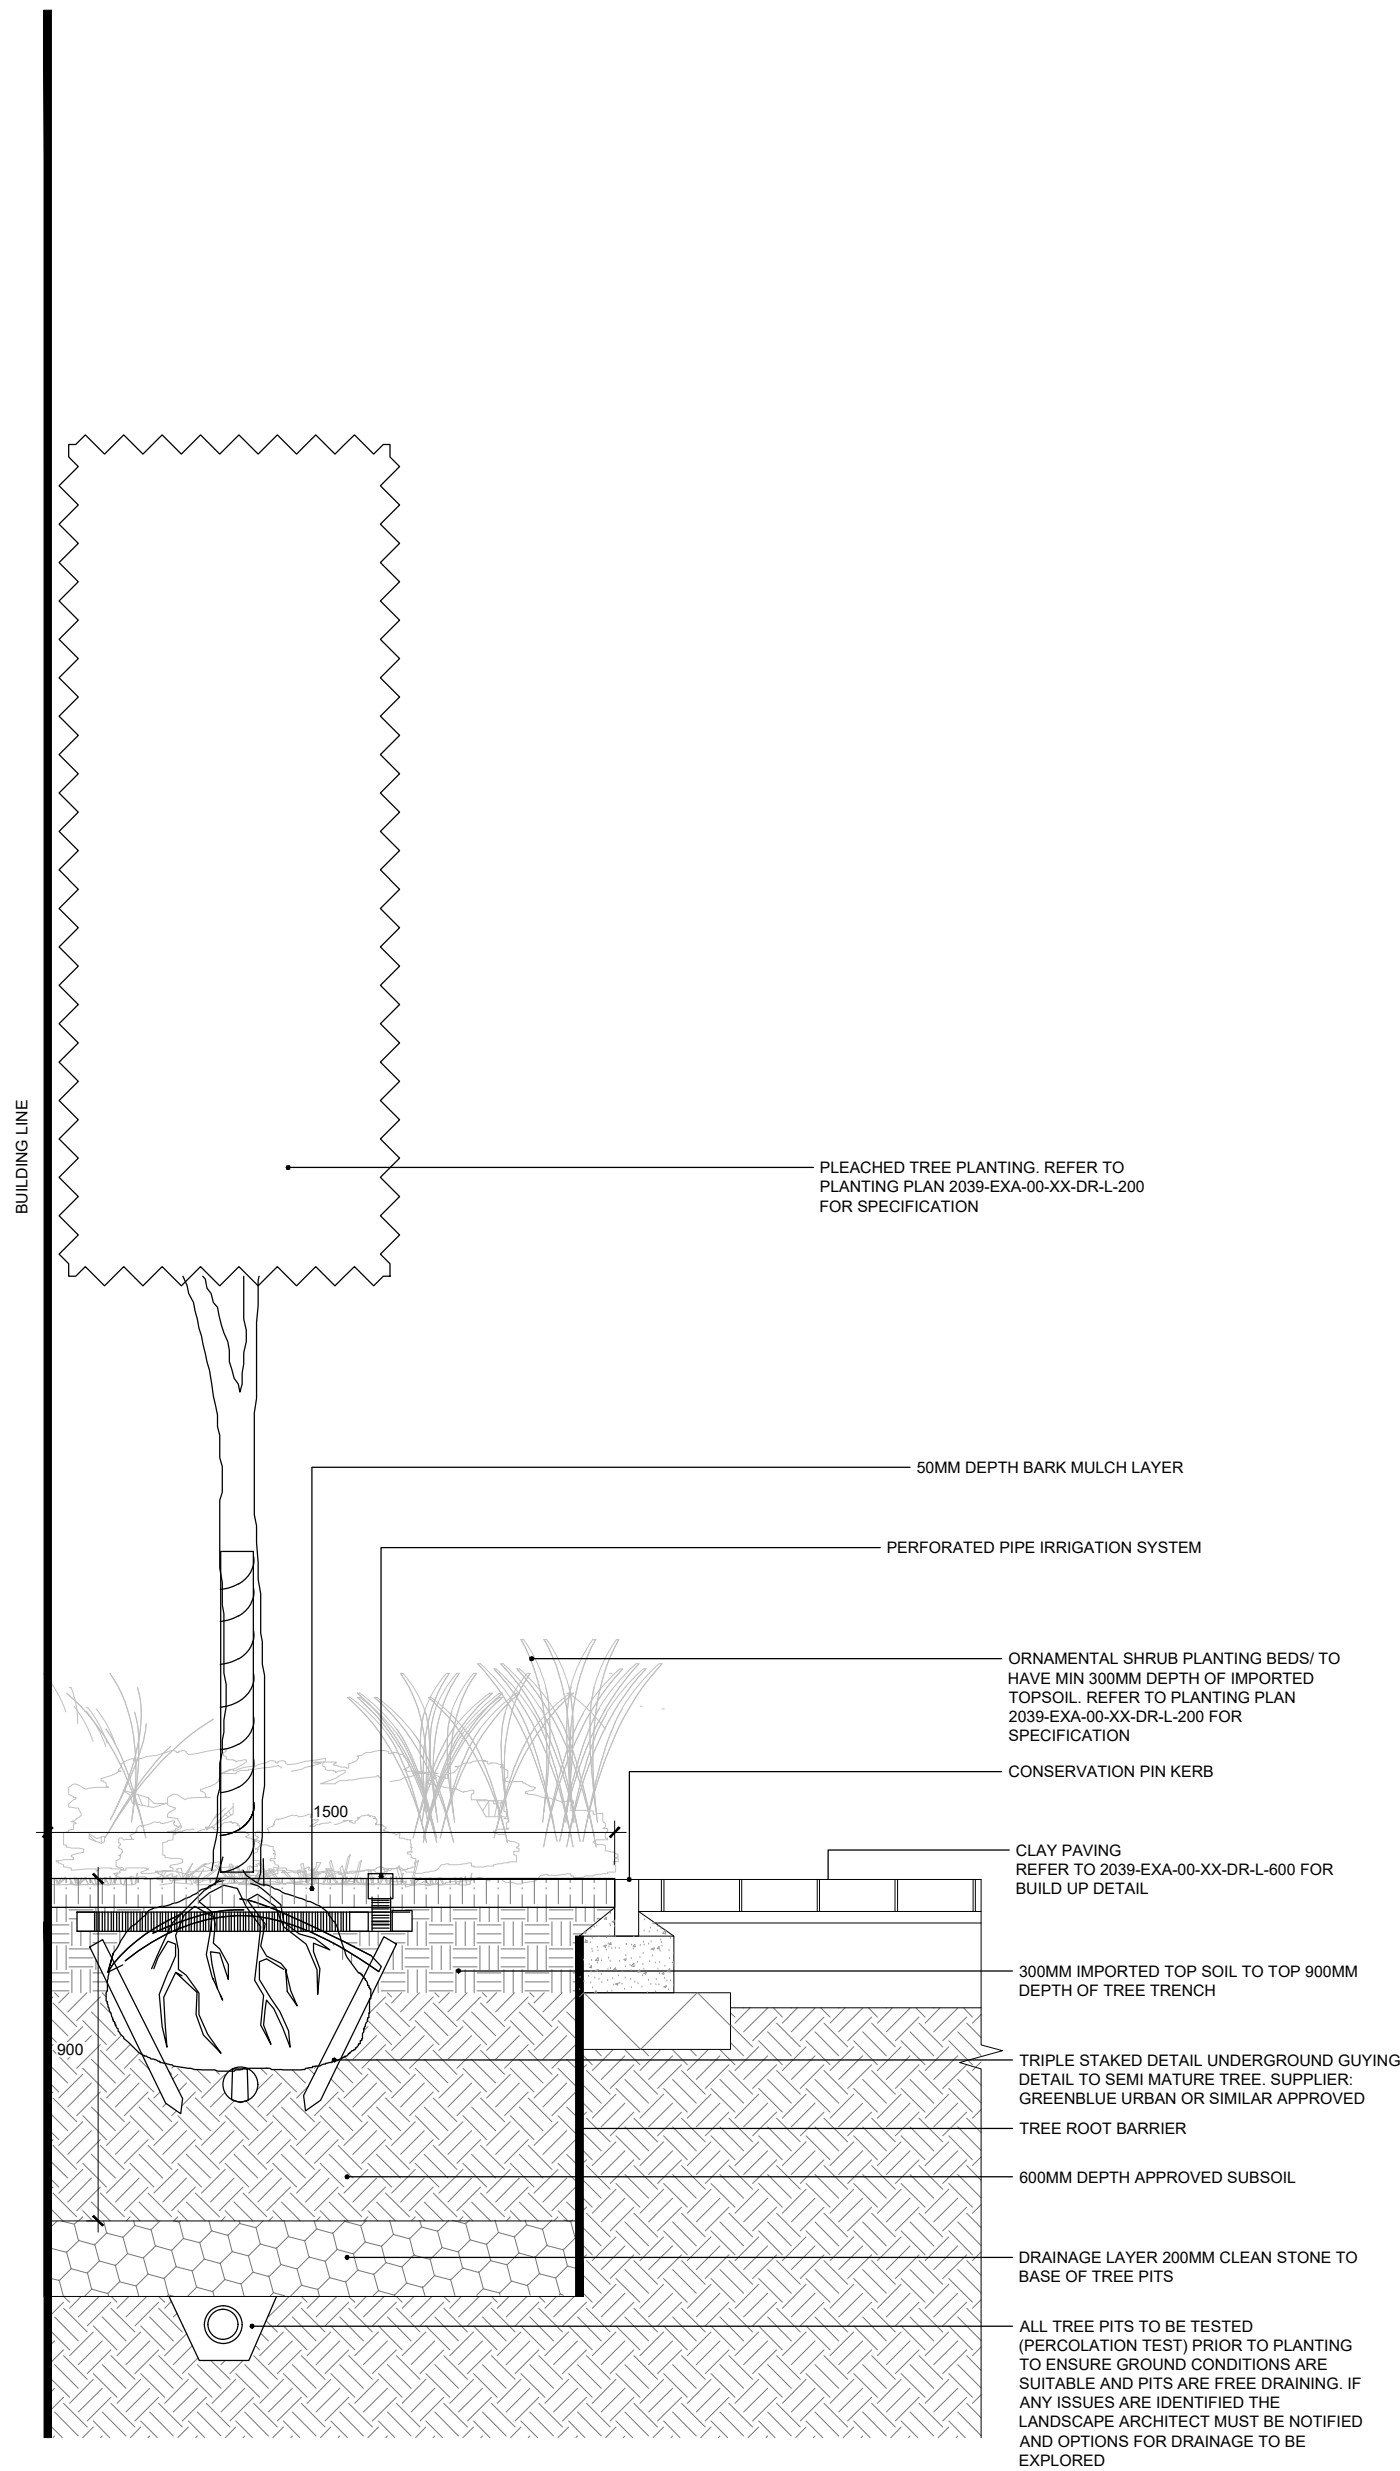
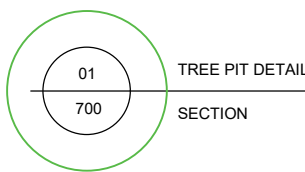


P:\2020\2039 PLOT 5 MEADOWSIDE\01 CAD\02 SHEET LAYOUT\2039-EXA-00-XX-DR-L-700.DWG

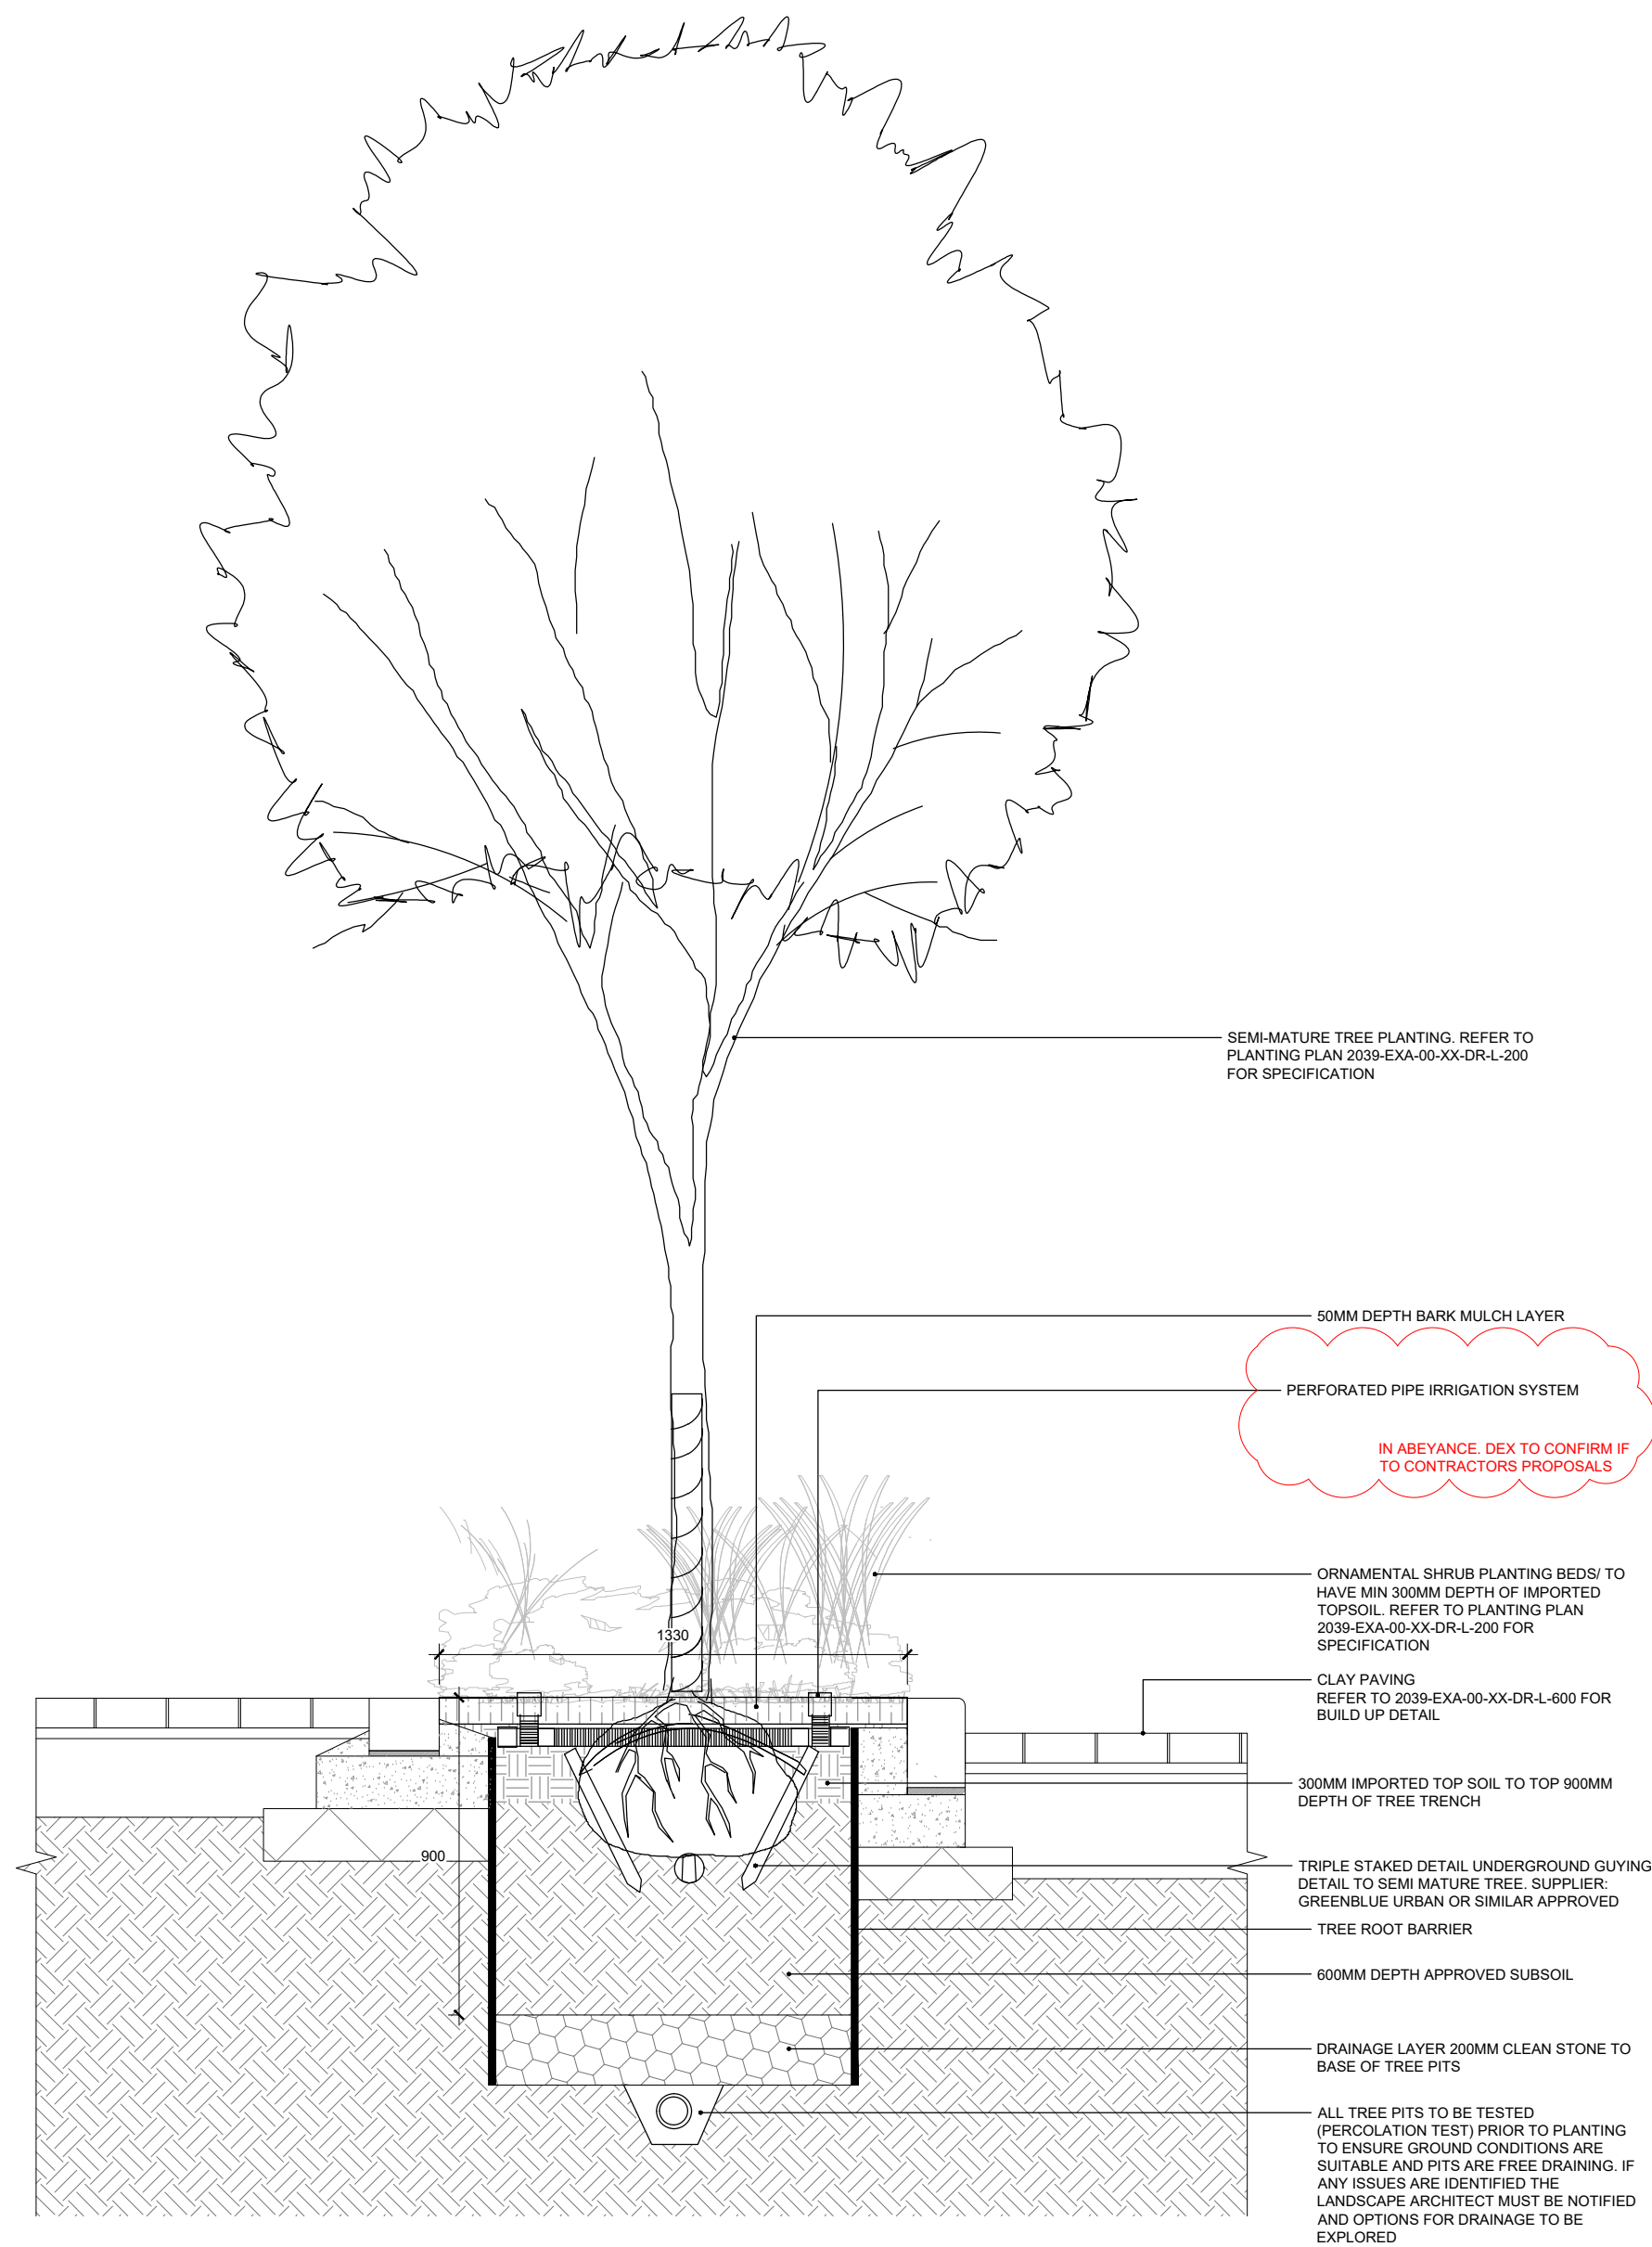

No dimensions are to be scaled from this drawing.
All dimensions are to be checked on site.
Area measurements for indicative purposes only.

This drawing is the property of Exterior Architecture Ltd.
No part of the drawing may be reproduced in any manner
without permission from Exterior Architecture Ltd.

Client
FEC AND THE
CO-OP

Note: All build ups to be verified with
Project Engineer

----	----	----
----	----	----
Rev	DRAFT ISSUE Description	16.10.2020 Date

EXTERIOR
ARCHITECTURE

LONDON
Unit 17.1, The Leather Market, 11-13 Weston Street, London, SE1 3ER
MANCHESTER
Studio 537, The Royal Exchange, St Anns Square, Manchester, M2 7DH
E-MAIL office@exteriorarchitecture.com
WEB www.exteriorarchitecture.com

Project title
PLOT 5 MEADOWSIDE

Drawing title
TREE PIT DETAIL

Issued By	Manchester	T: 0161 850 8101
Scale	1:20 @ A1	Drawn ExA
Status	STAGE 4	Checked SPL
Date	16.10.2020	Approved JM

Drawing number
2039-EXA-00-XX-DR-L-700

Revision
-

