


KEY

- Existing
- Existing to be removed (Historic)
- Existing to be removed (Non-Historic)
- Proposed
- NB Contemporary plasterboard ceilings stripped out throughout

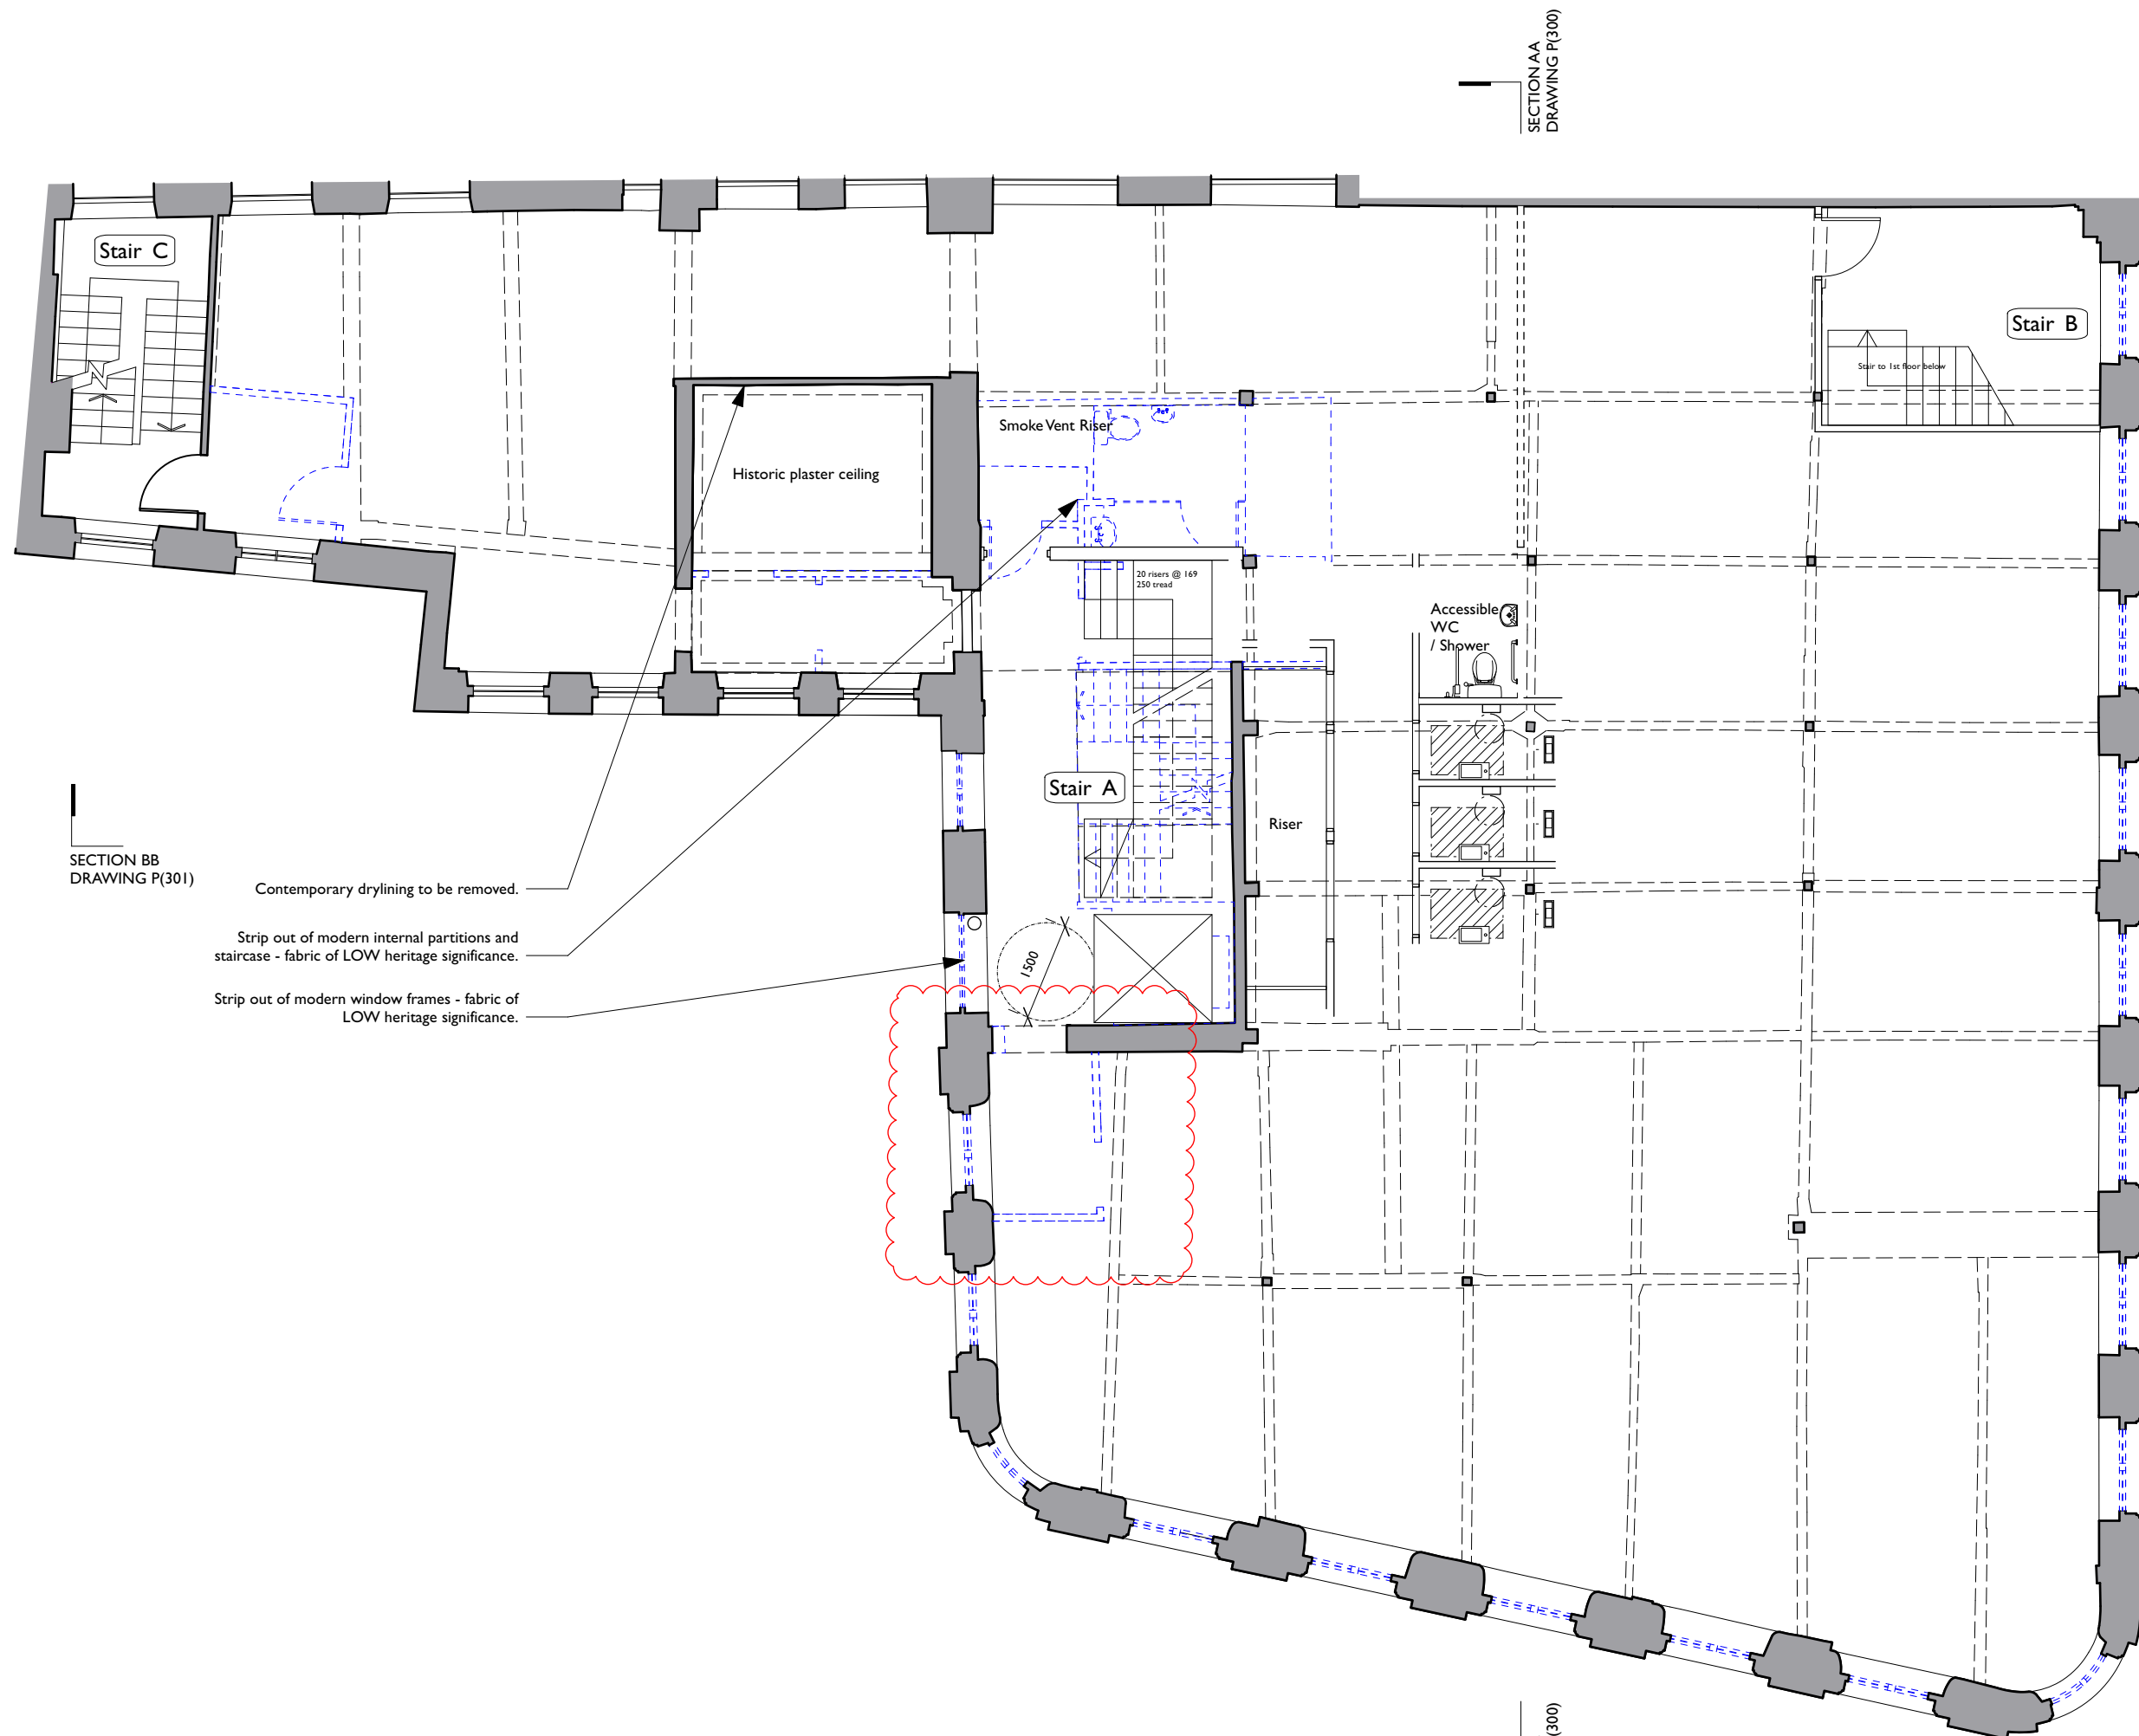

SECTION BB
DRAWING P(301)

Contemporary drylining to be removed.

Strip out of modern internal partitions and staircase - fabric of LOW heritage significance.

Strip out of modern window frames - fabric of LOW heritage significance.

SECTION BB
DRAWING P(301)

SECTION AA
DRAWING P(300)

B 10/03/2021 Updated to show removal of HW stud walls adjacent to the lift shaft.

A 20/04/2020 Strip-out annotations added. HW

Rev	Note	DRN	CHK

Chapel Walks (Cavendish House)

Investstream Ltd

Second Floor Strip Out Plan

scheme	1814
drwg no.	P(141)
revision	B

scale	1:100 @ A3
date first drawn	Jan 19
drawn	KM

SK sketch E existing P proposed T tender C construction FI final issue

www.ateliermb.co.uk
t 0161 236 0051
e architect@ateliermb.co.uk