




Front (East) Elevation

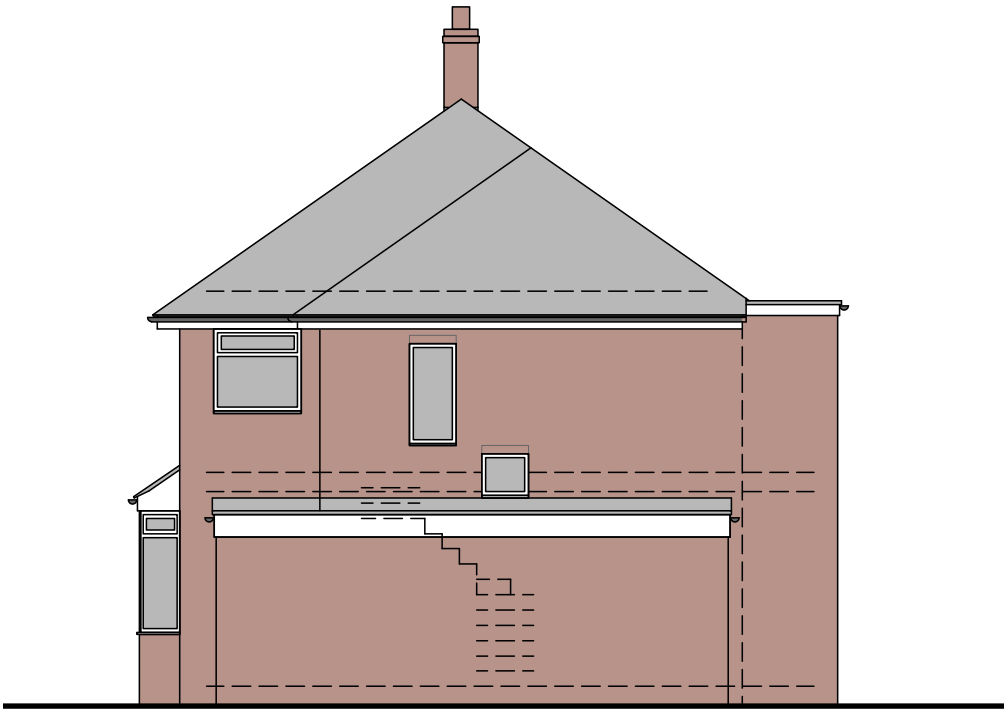

Side (North) Elevation



Rear (West) Elevation

A 12/03/2021 Completed for planning application JDS

revision	date	item	by
----------	------	------	----

James De Santis : Architect

406 Buxton Road Macclesfield Cheshire SK11 7EP
t : 07971 197 754
e : james@jamesdesantisarchitect.com
w : jamesdesantisarchitect.com

project Extension to 12 Penarth Road Northenden M22 4AR for Cheryl Scott			
drawing Existing Elevations			
scale 1:100	plot size A3	date 12.2020	drawn by JDS
job no. JDS112	drawing no. 12	revision A	