


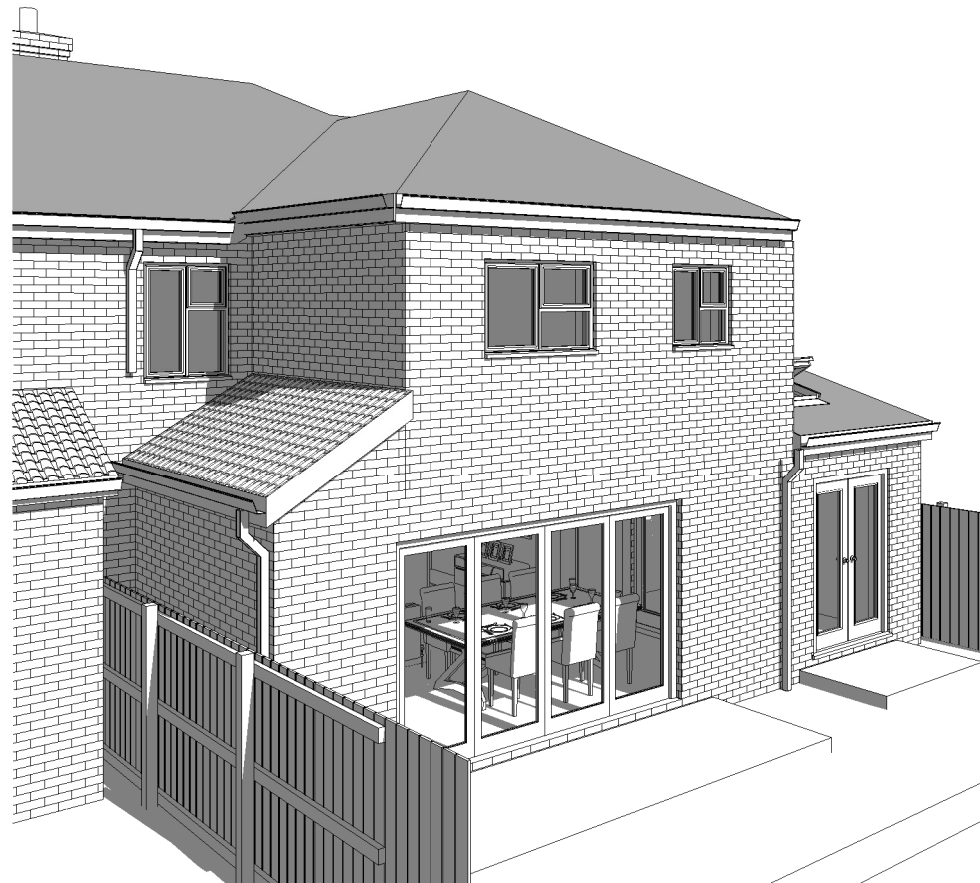


3D View 4



3D View 3



3D View 16

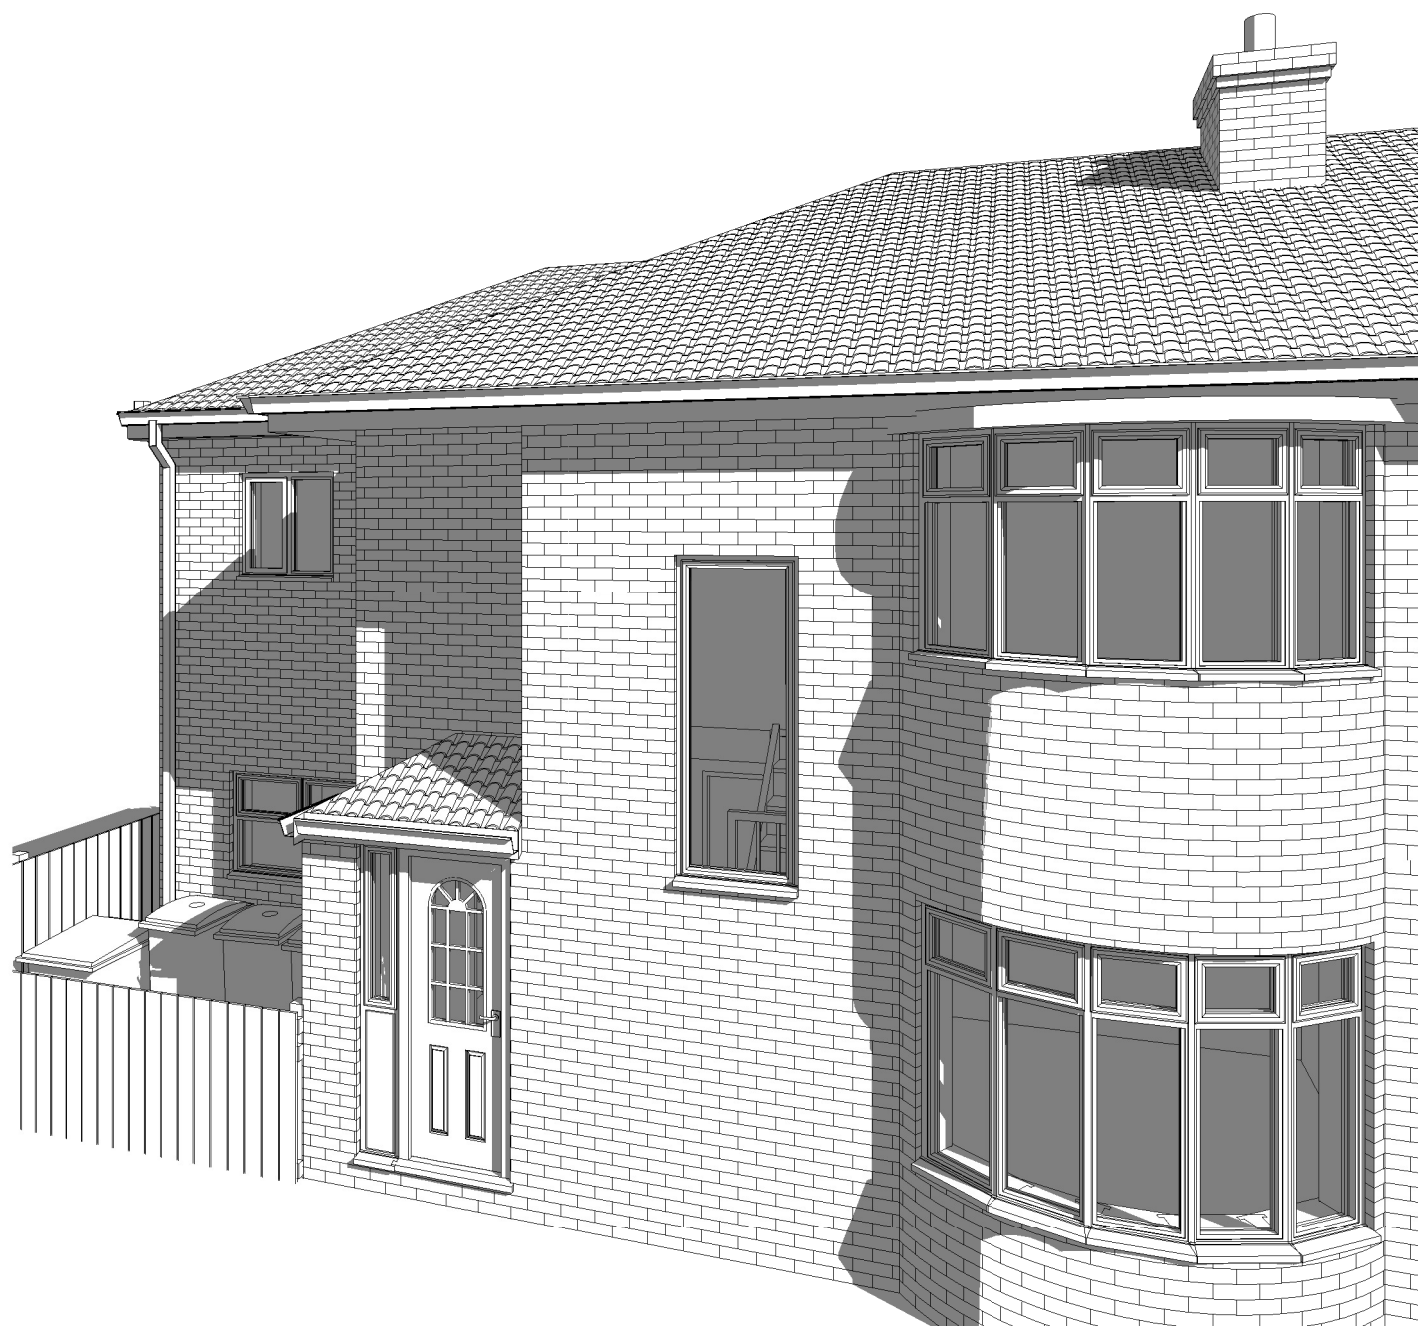

3D View 6



3D View 15



3D View 5

**SCALE
A2 DRAWING**

Client:

Mr & Mrs Hobson
4 Newlands Drive
Didsbury
M20 5NW

Agent:

Bricks and Pieces
Suite 301
Broadstone Mill
Broadstone Road
Stockport
SK5 7DL
Tel: 0161 443 4117

