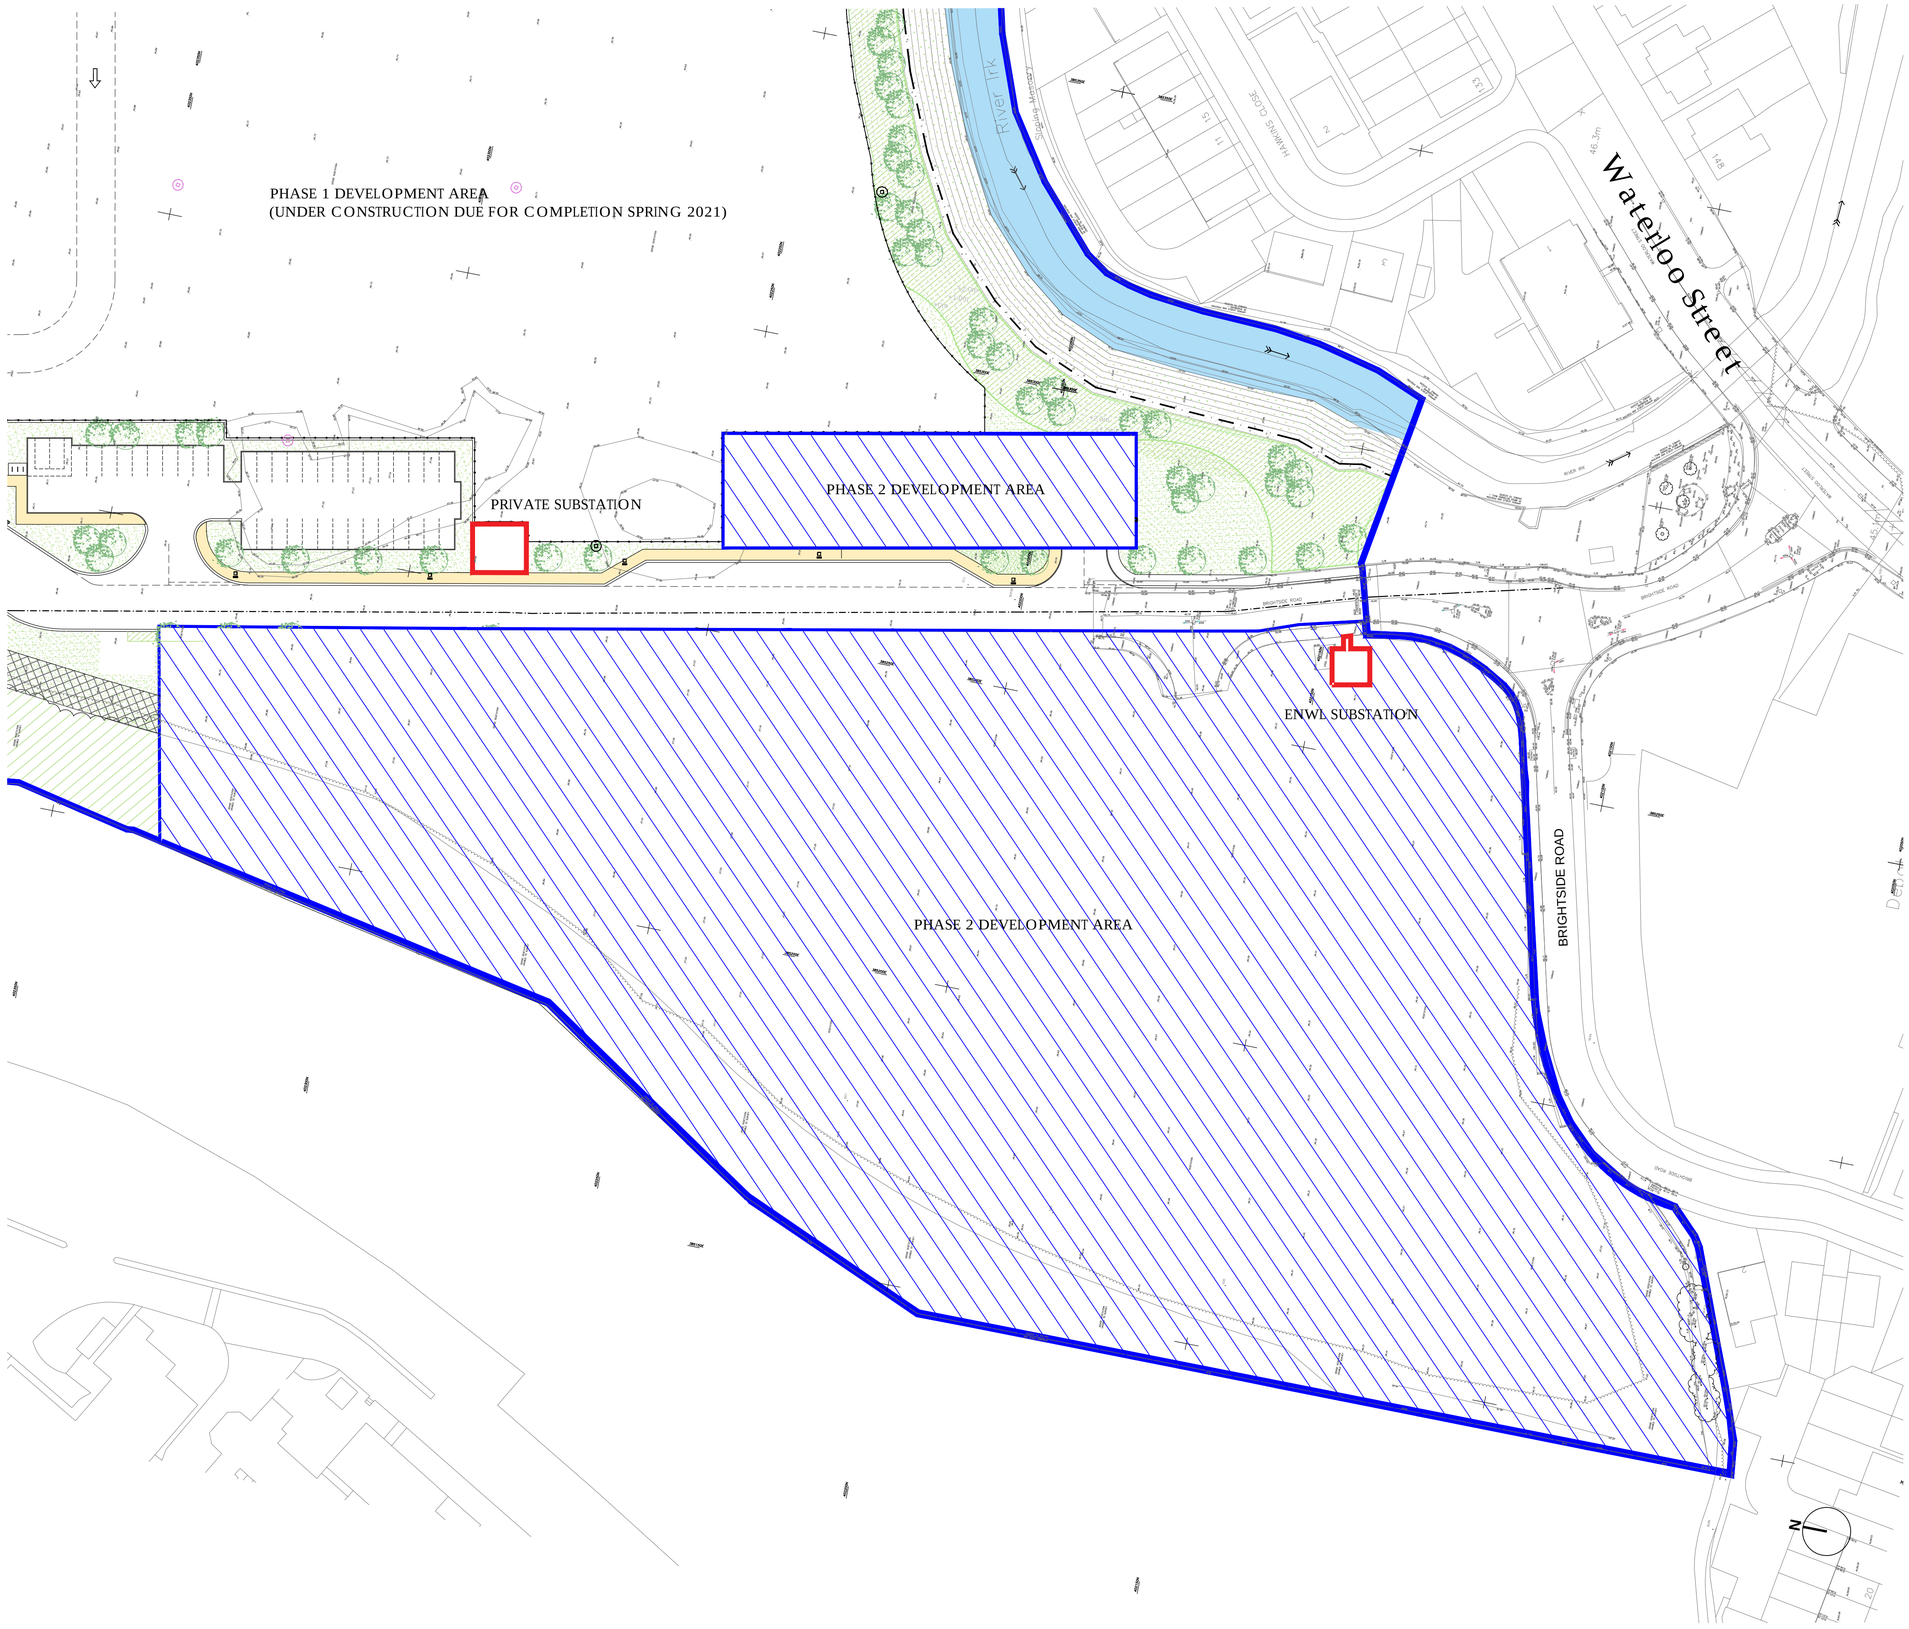

General Notes

All site dimensions shall be verified by the Contractor on site prior to commencing any works.

Do not scale from this drawing.

Only work to written dimensions.

This drawing is the property of Fletcher-Rae (UK) Limited (t/a Fletcher-Rae) and copyright is reserved by them. The drawing is not to be copied or disclosed by or to any unauthorised persons without the prior written consent of Fletcher-Rae (UK) Limited.

Ownership Boundary

Site Boundary

Revision

Scale	1:500@A1
Status	PL
Drawn by	AT
Date	18.02.21

Client
Salford Van Hire Limited

Project
North Manchester Business Park, Brightside Road, Crumpsall

Drawing Description
Substation Site Plan

Drawing No. 14043_PL301 Rev.

fletcher|rae
Architects | Master Planners | Designers
Hill Quays, 5 Jordan Street, Manchester, M15 4PY
t ■ +44 (0)161 242 1140
f ■ +44 (0)161 242 1141
w ■ www.fletcher-rae.com
e ■ info@fletcher-rae.com