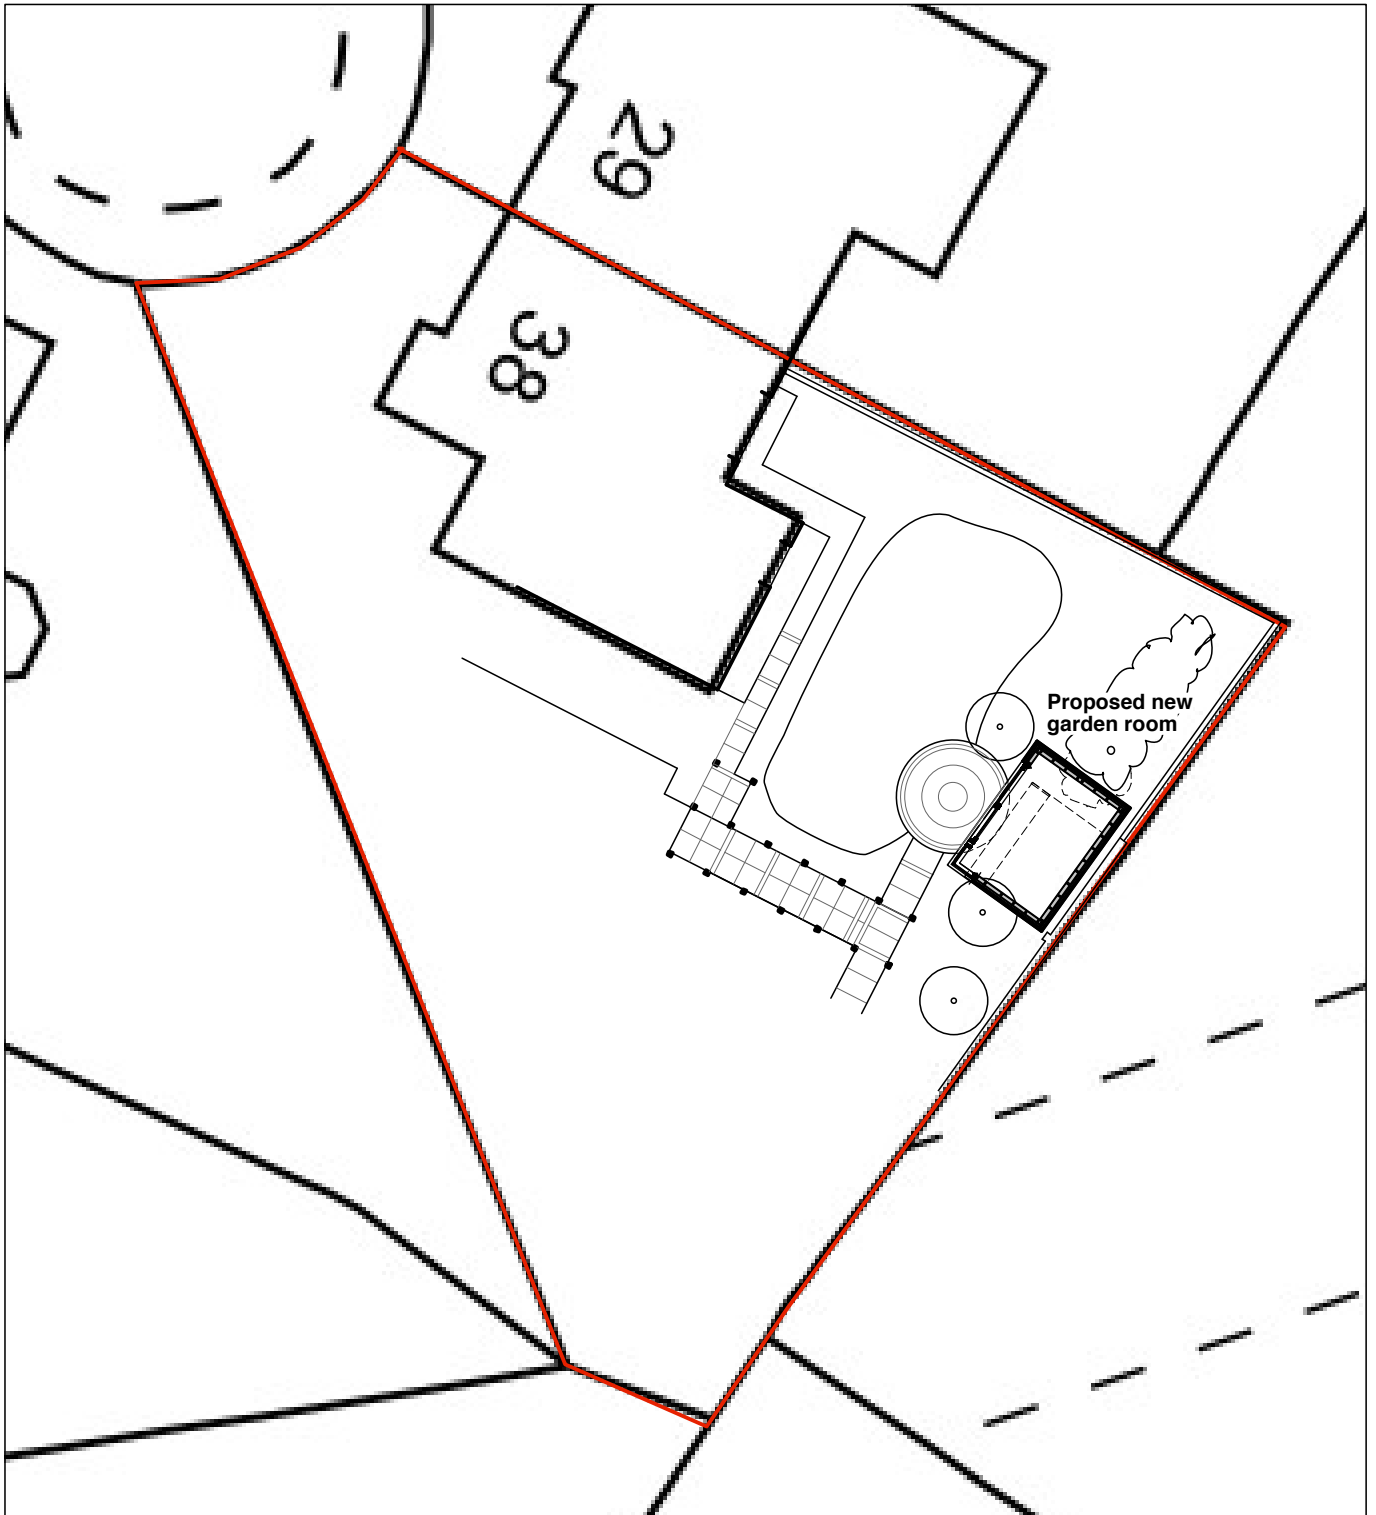


revision	date	item	by
----------	------	------	----

project
**Garden Room at 38 Willoughby Avenue Didsbury
 for Simon Hickey and Pam Barnes**

drawing
Block Plan

James De Santis : Architect

406 Buxton Road Macclesfield Cheshire SK11 7EP t : 07971 197 754
 e : james@jamesdesantisarchitect.com w : jamesdesantisarchitect.com

scale 1:200	plot size A4	date 12.2020	drawn by JDS
job no. JDS134	drawing no. 02	revision A	