


SITEPLAN



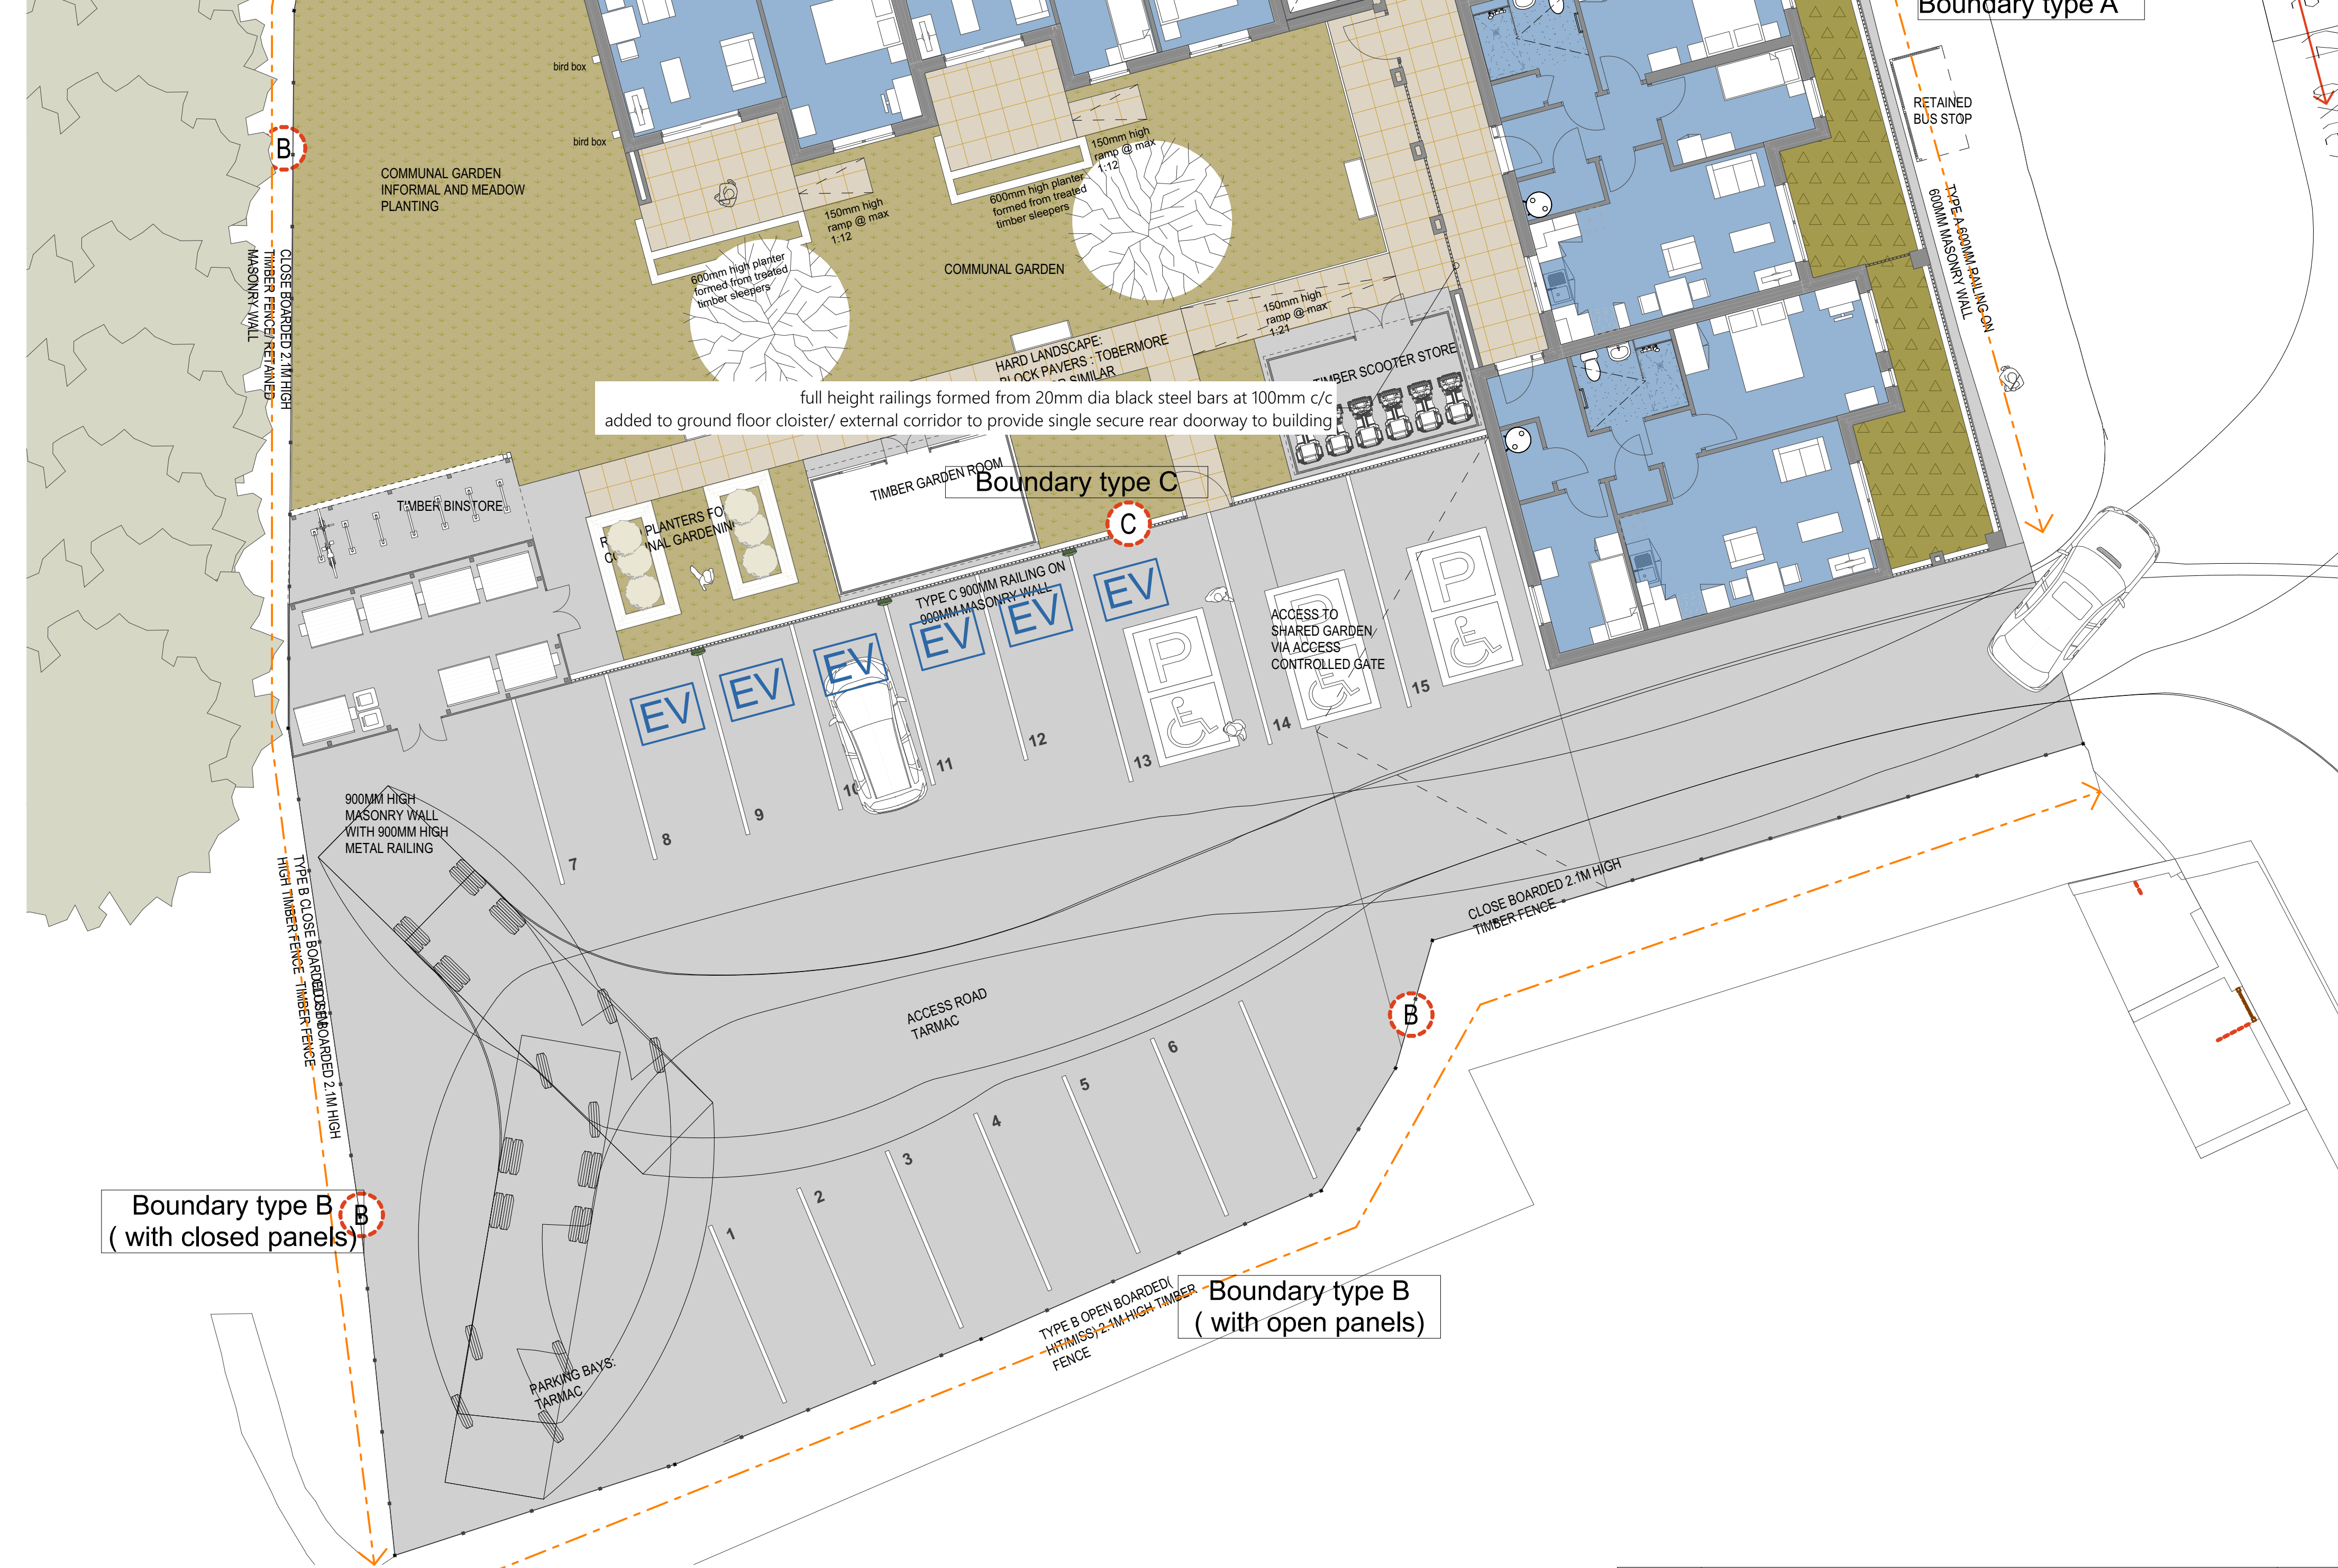


full height railings formed from 20mm dia black steel bars at 100mm c/c added to ground floor cloister/ external corridor to provide single secure rear doorway to building

4no. SCHWEGLER 1B BIRD BOXES INSTALLED MIN 5M ABOVE EFFL



Plot no.	Type	Floor Area (SQM)
Ground Floor		
G-01	APT TYPE 02	62.64
G-02	APT TYPE 01	61.31
G-03	APT TYPE 01	61.31
G-04	APT TYPE 01	61.31
G-05	APT TYPE 02	62.64
First Floor		
1-01	APT TYPE 02	62.64
1-02	APT TYPE 01	61.31
1-03	APT TYPE 01	61.31
1-04	APT TYPE 01	61.31
1-05	APT TYPE 02	62.64
Second Floor		
2-01	APT TYPE 04	67.96
2-02	APT TYPE 03	50.18
2-03	APT TYPE 03	50.35
2-04	APT TYPE 03	50.35
2-05	APT TYPE 05	53.06

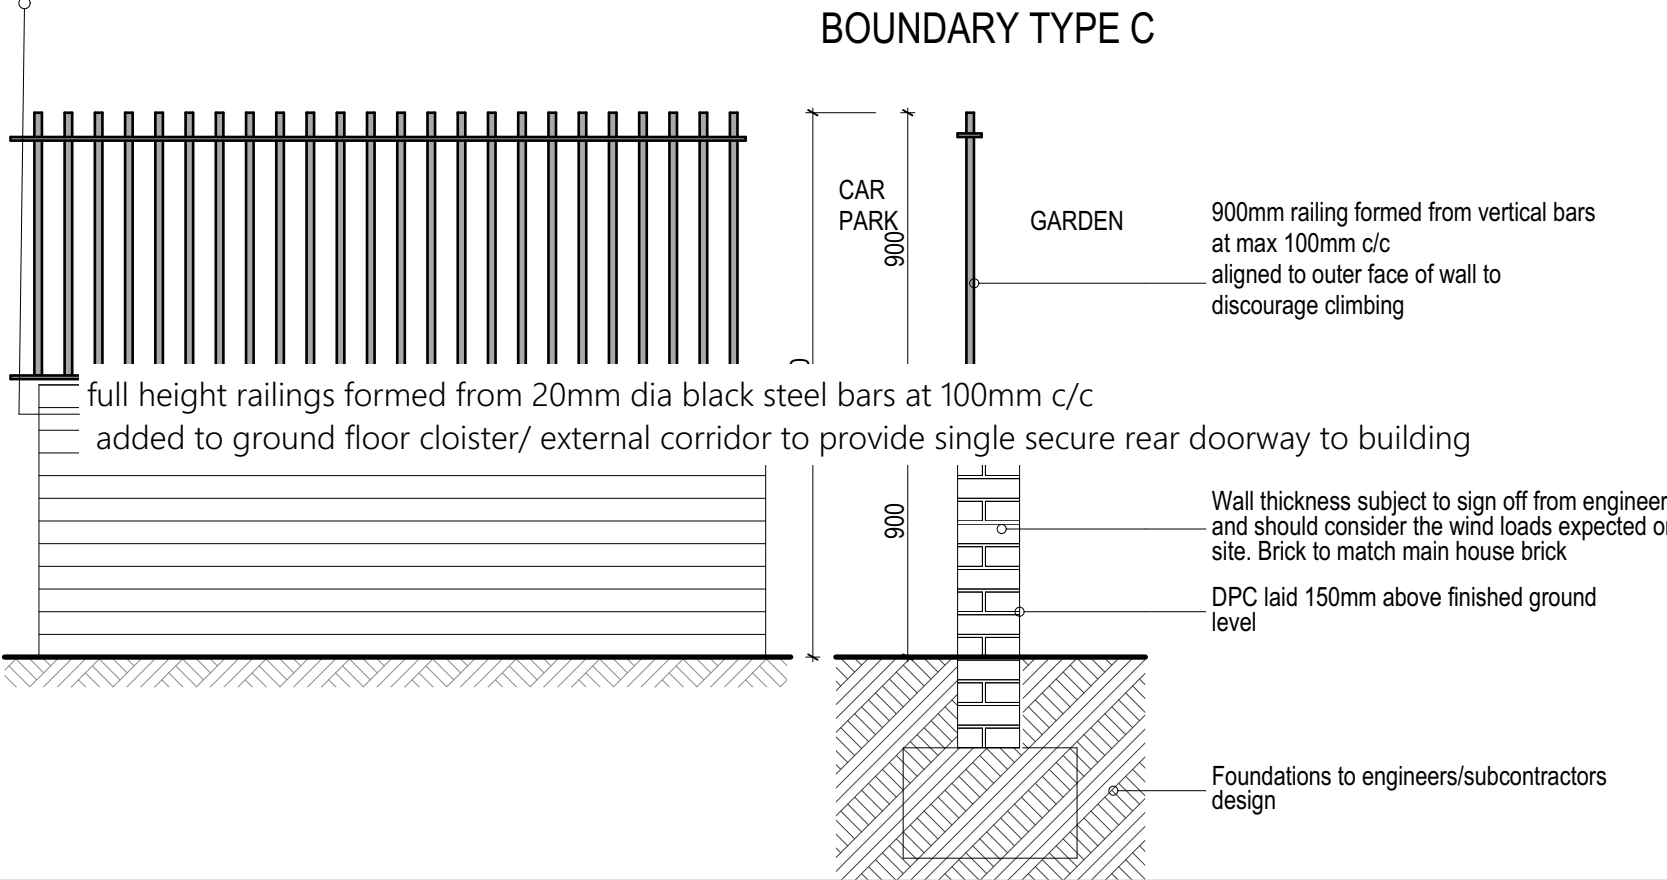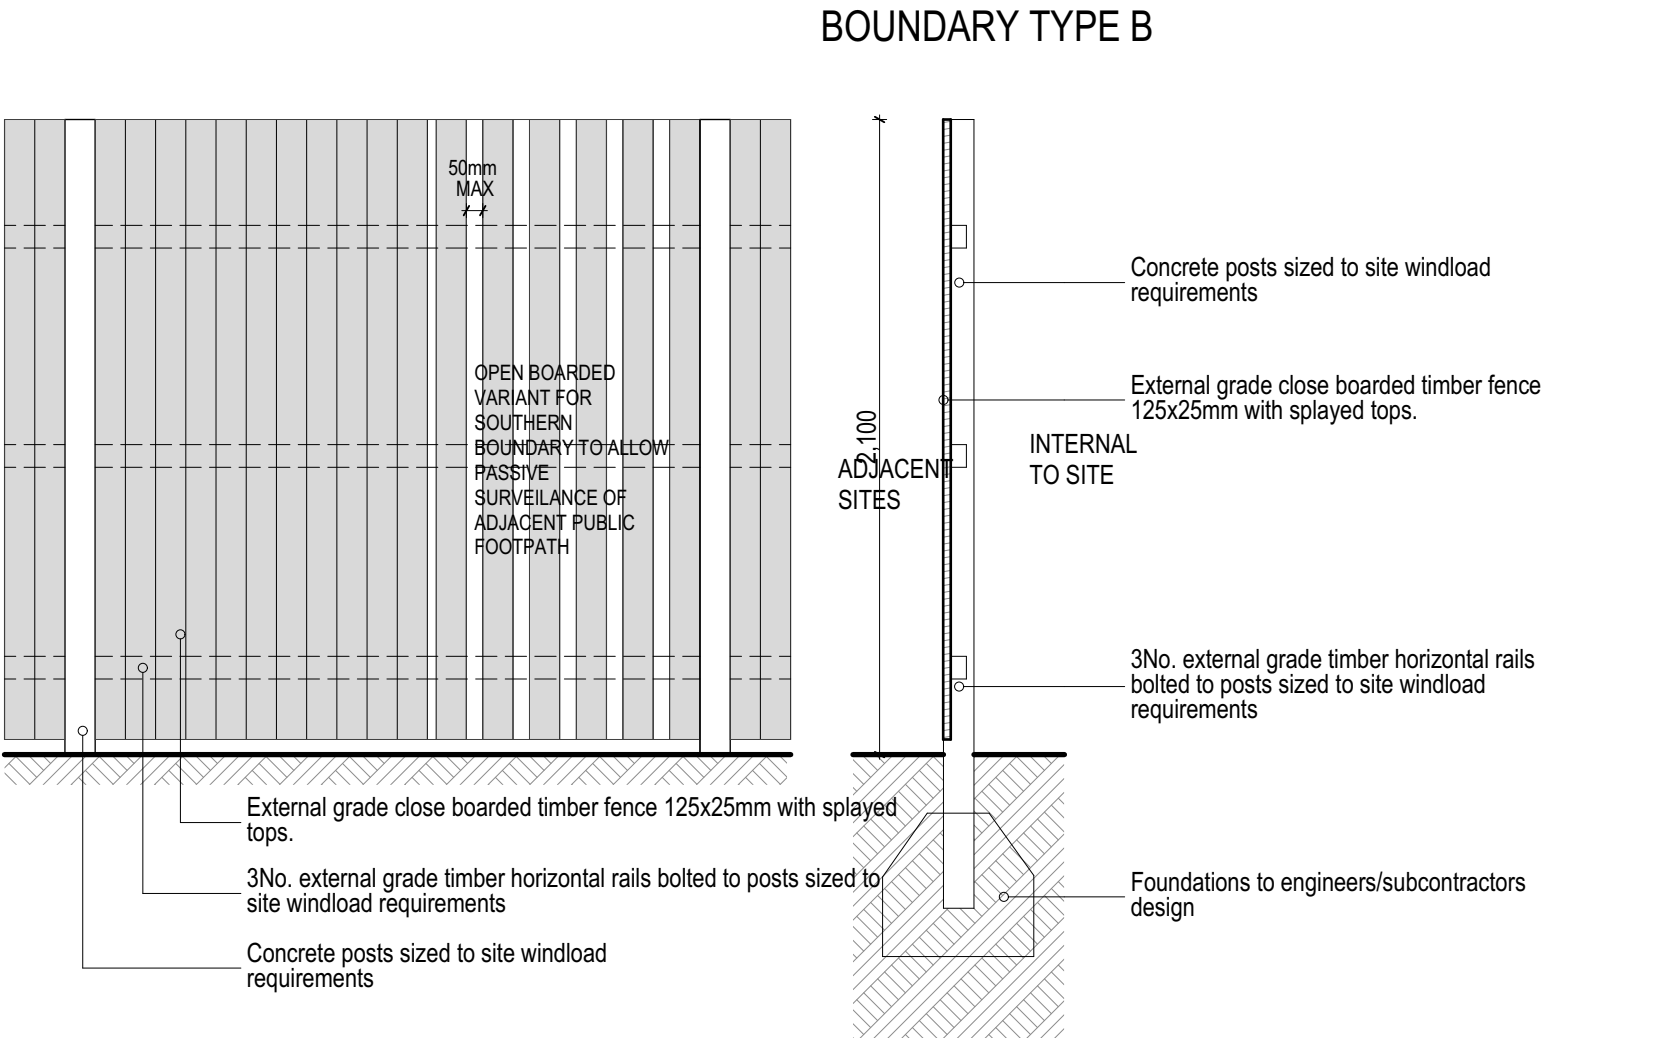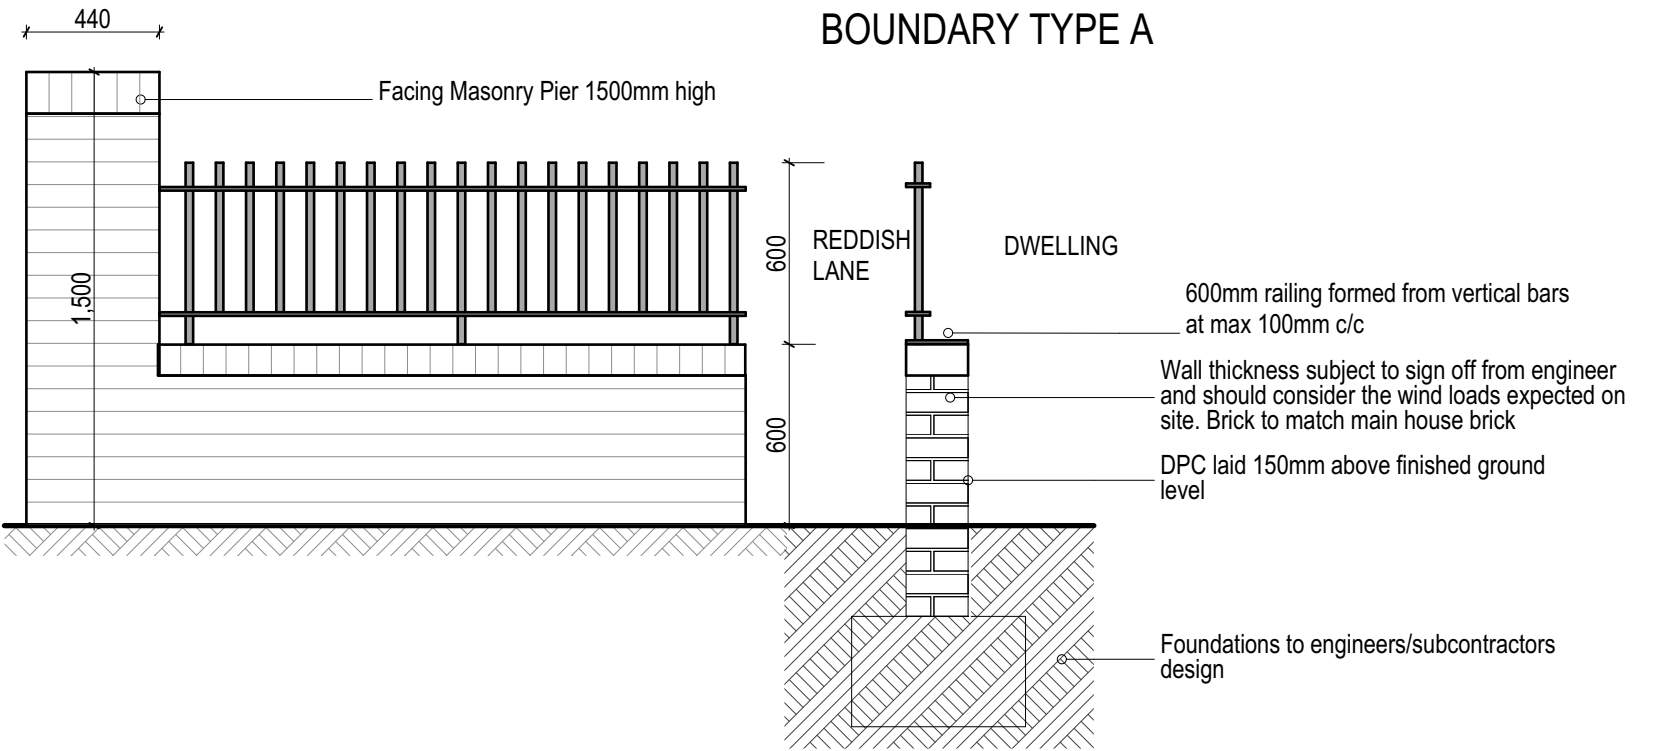

Details
1:25

P16	BIRD BOX LOCATIONS ADDED	BG	25.11.20
P15	ACCESS PATHS AMENDED TO SUIT MCC COMMENTS	BG	20.05.20
P14	EXTENT OF BOUNDARIES INDICATED	BG	06.05.20
P13	OPEN BOARDED FENCE DETAIL ADDED RAILING TYPE A AMENDED	BG	06.02.20

PROJECT

POMONA HOTEL
REDDISH LANE GORTON

TITLE

SITEPLAN

SIZE

A1

STATUS

PLANNING

PROJECT No.

1716

DRAWING No.

PL.003 P17

DRAWN BY

BG

CHECKED

DATE

JUNE 19

SCALE (u.a.d)

1:100, 1:25

JOHN McCALL ARCHITECTS LTD

No. 1 Arts Village, Henry Street, Liverpool L1 5BS Tel: 0151 707 1818 Fax: 707 1819
Old Coop Building, Church Street, Hayfield, SK22 2JE e-mail: admin@johnmccall.co.uk

