


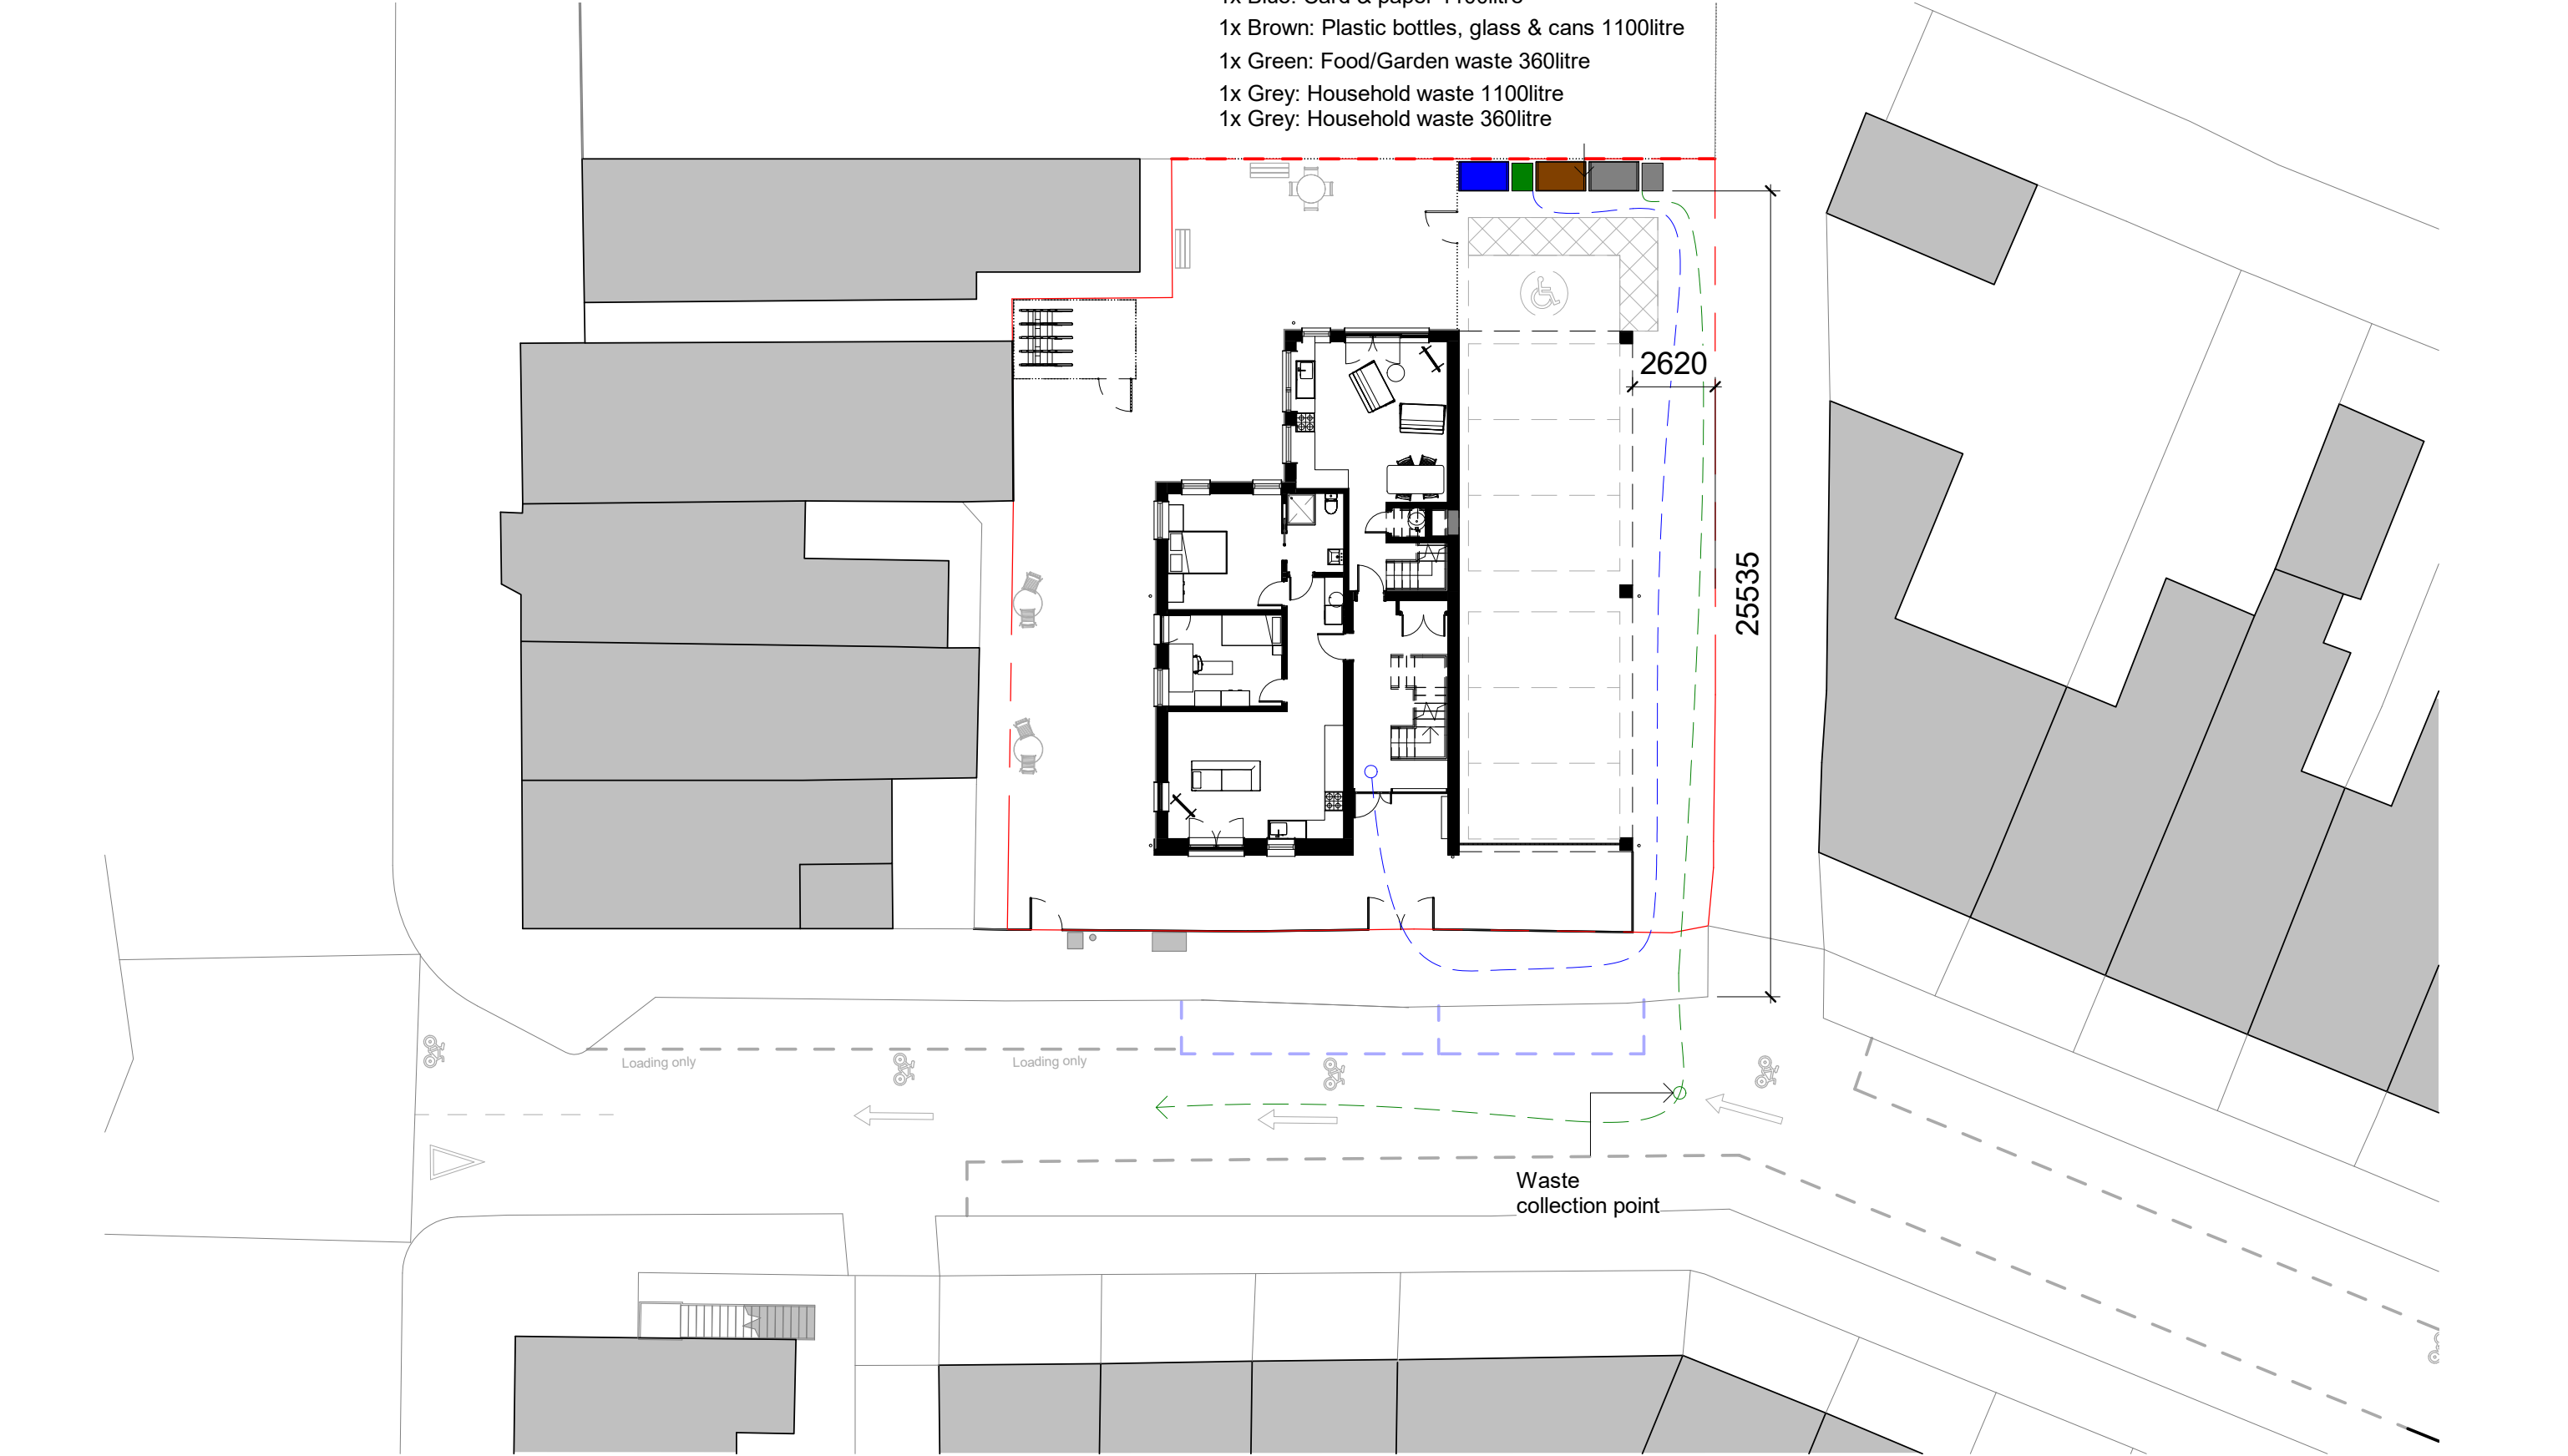

P L00 Waste strategy

1 : 200

NOTES: This drawing is subject to copyright & is not to be reproduced in part or whole without approval. The contents of this drawing are the property of Paul Thornber and must not be reproduced without his expressed written consent Contractor must visit site & be responsible for checking and verifying all dimensions, measurements, levels, existing drain/sewer positions prior to the commencement of works & the ordering or manufacture of any purpose made components. Contractor must report any dimensional discrepancies, errors or omissions prior to commencing on site.	Do not scale from this drawing. Responsibility is not accepted for errors made by others in scaling from this drawing All dimensions are in millimetres unless stated otherwise.	NORTH	<table><tr><th>Rev</th><th>Date</th><th>Description</th></tr><tr><td> </td><td> </td><td> </td></tr><tr><td> </td><td> </td><td> </td></tr><tr><td> </td><td> </td><td> </td></tr><tr><td> </td><td> </td><td> </td></tr><tr><td> </td><td> </td><td> </td></tr><tr><td> </td><td> </td><td> </td></tr><tr><td> </td><td> </td><td> </td></tr><tr><td> </td><td> </td><td> </td></tr><tr><td> </td><td> </td><td> </td></tr></table>	Rev	Date	Description																												Project File 1a Delamere Manchester Levenshulme M19 3NG Client Talo North Status	Drawing File Proposed - Waste strategy Proposed Drawings pack	<table><tr><td>Job No</td><td>Scale</td><td>Revision</td></tr><tr><td>N/A</td><td>1 : 200 @ A3</td><td> </td></tr><tr><td>Drawing Code</td><td>Date</td><td> </td></tr><tr><td>P013</td><td>11/02/21</td><td> </td></tr></table>	Job No	Scale	Revision	N/A	1 : 200 @ A3		Drawing Code	Date		P013	11/02/21		E: talonorth@gmail.com
			Rev	Date	Description	
Job No	Scale	Revision	
N/A	1 : 200 @ A3	
Drawing Code	Date	
P013	11/02/21	