
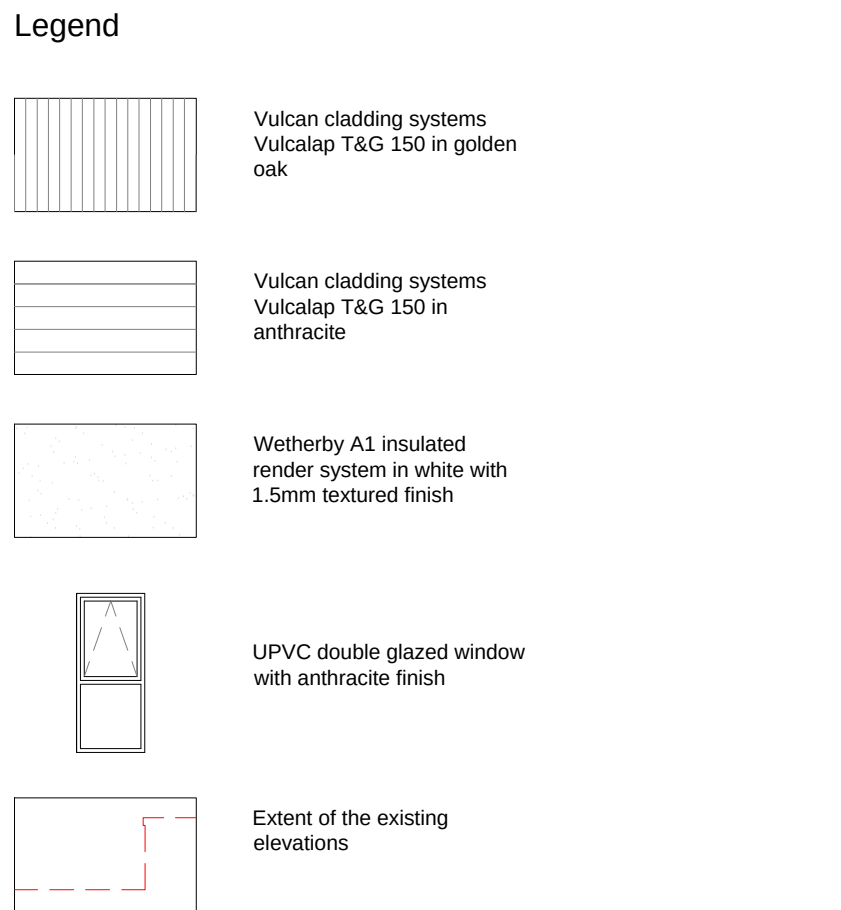
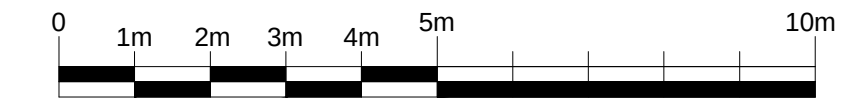


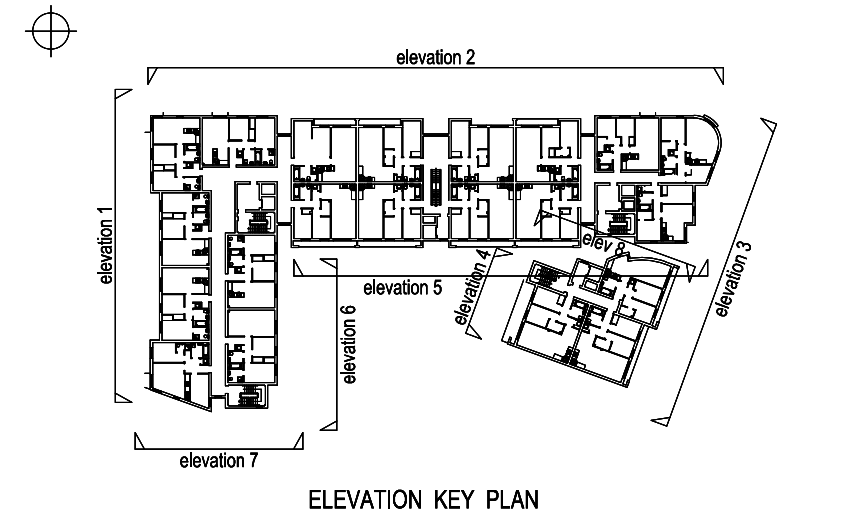

Rev.	Initials	Date	Rev.	Initials	Date	Notes	Preliminary Information Only FOR CONSTRUCTION FINAL / AS BUILT REVISION	Checked by:	Project New Lawrence House	Client Zagora Management Ltd
						This drawing is subject to copyright and is not to be reproduced in part or whole without approval. Do not scale this drawing - Check all dimensions on site.			Title Proposed 2 storey roof top extension Proposed elevations 3,5 & 7	drawn JMT
									status Feb 21	scale 1:100@A1
									drawing number C1518-GA-PD11	Client House Waterford Business Park Waterford RD 142 788 Tel: 0161 162 9925 Fax: 0161 162 9914 E:Malcolm@cobc.co.uk