


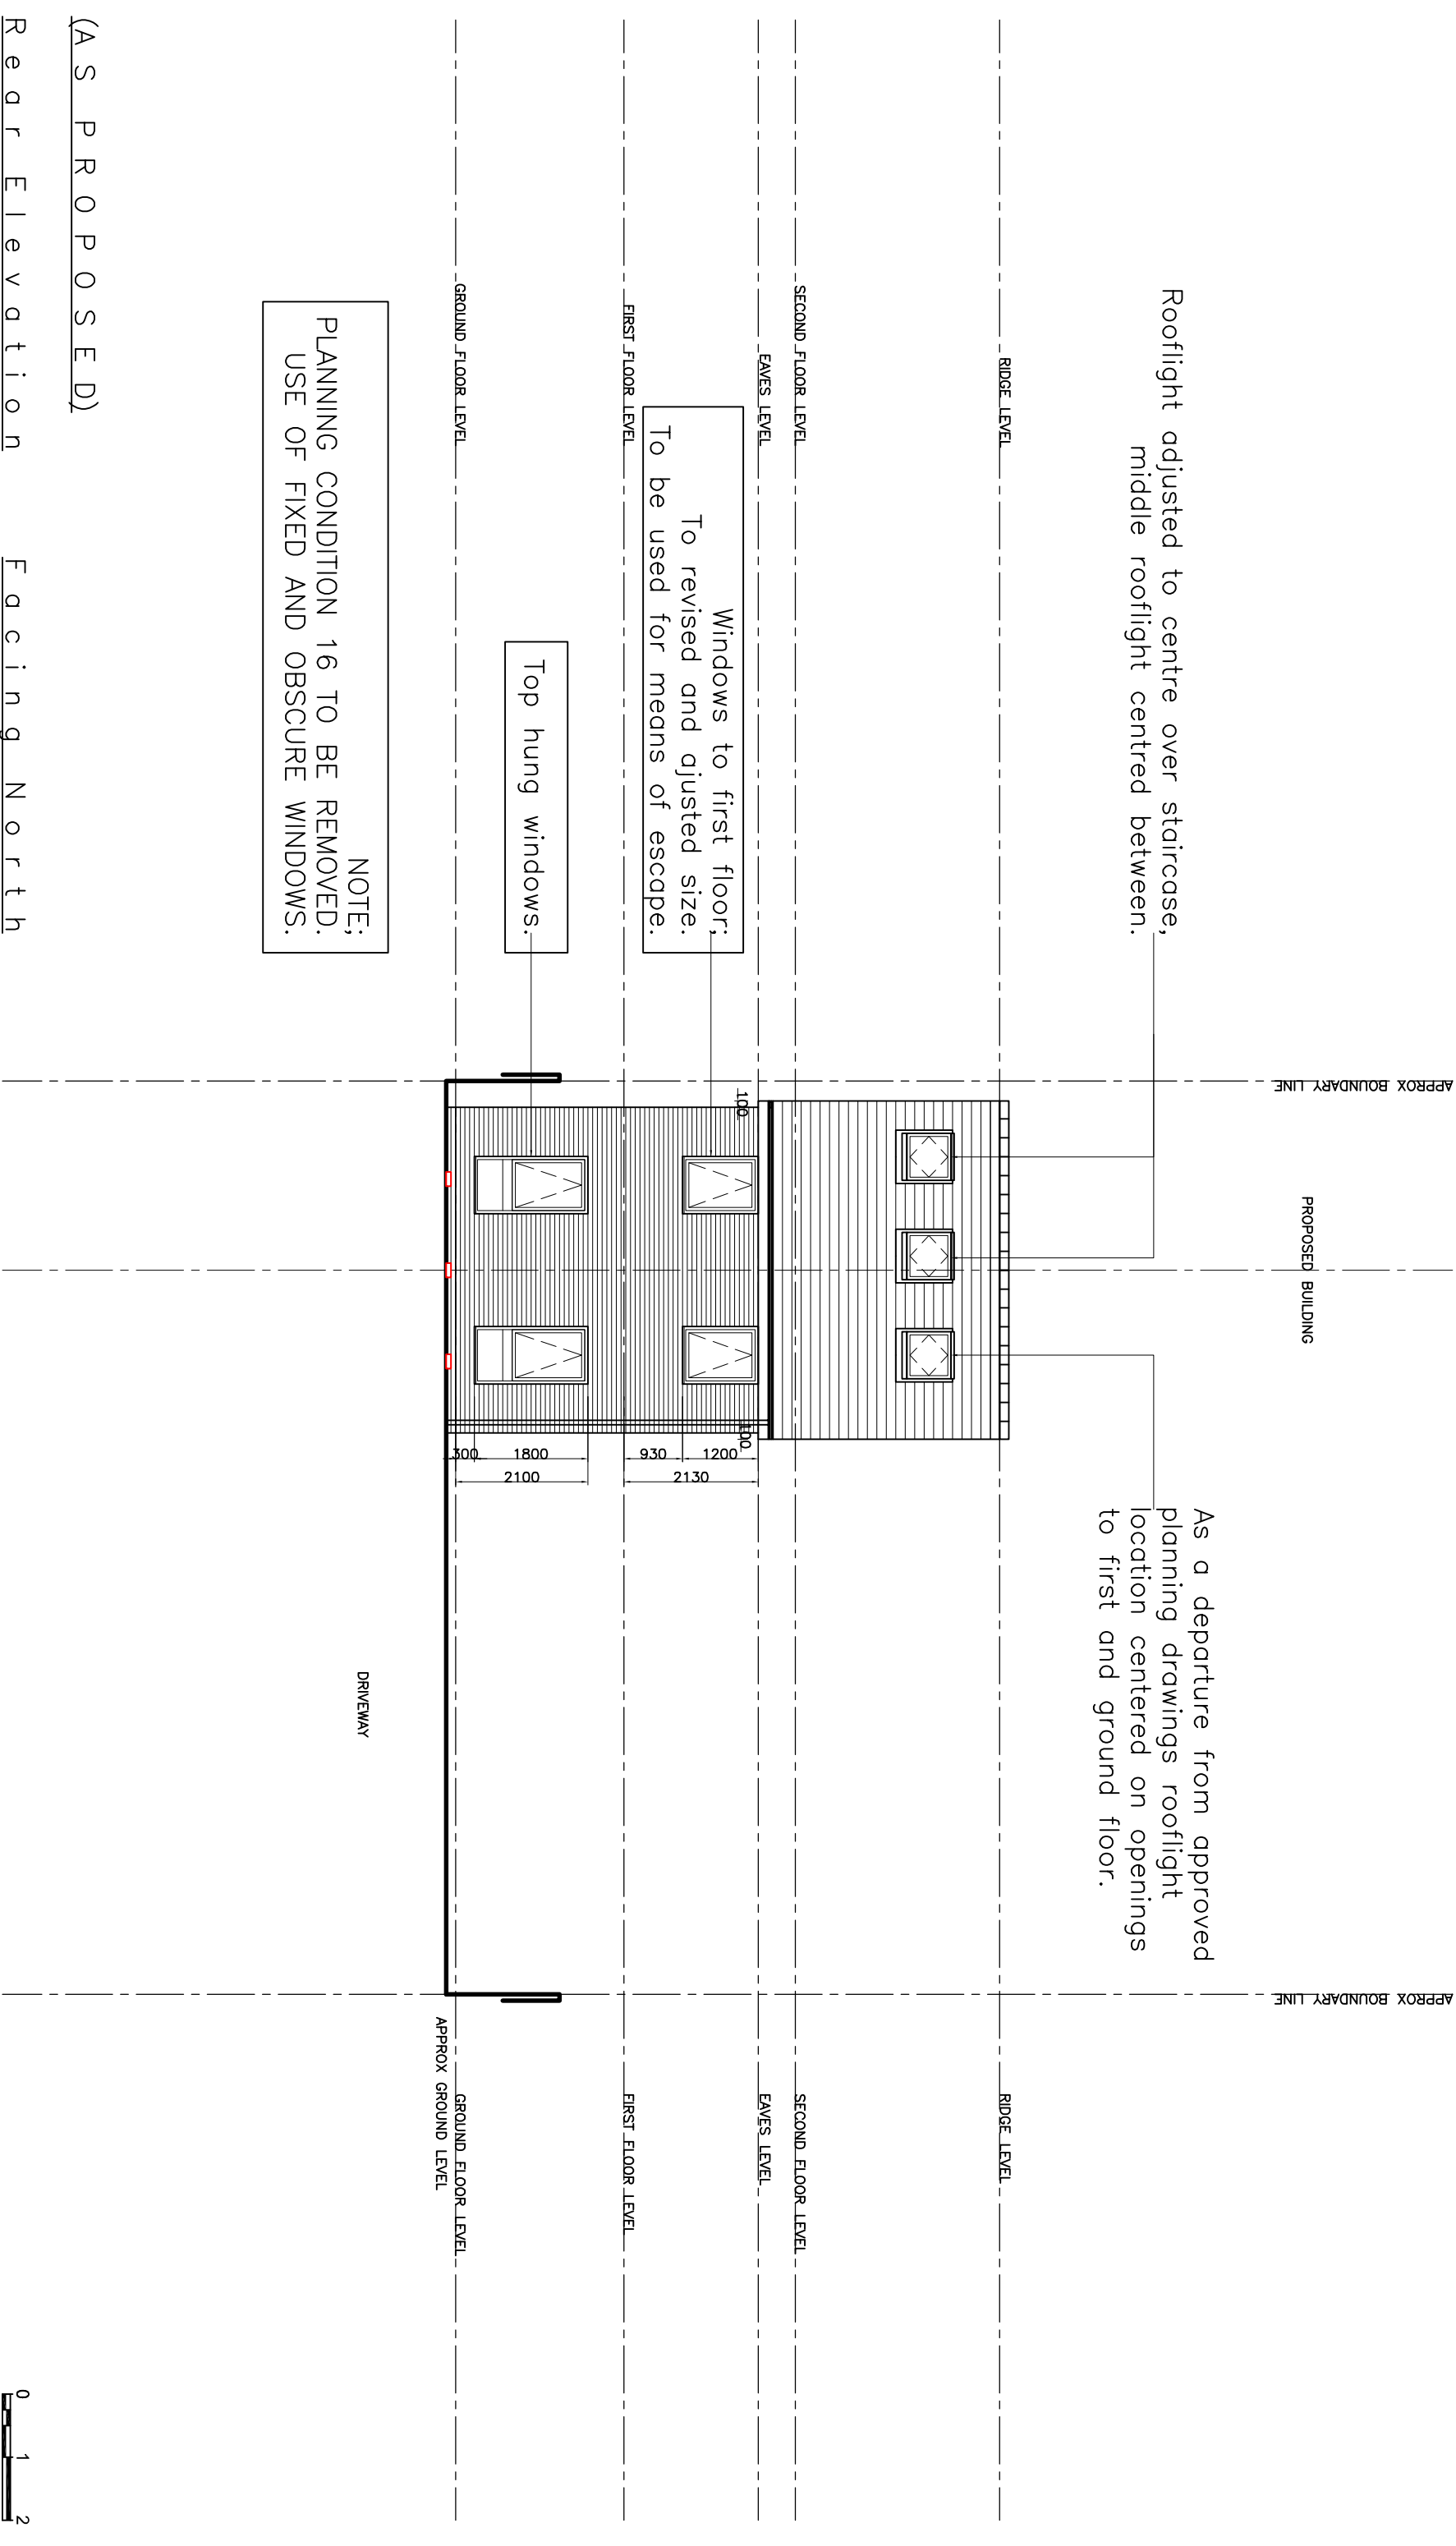

(A S P R O P O S E D)

R e a r E l e v a t i o n F a c i n g N o r t h



C	06/11/20	WINDOW NOTES REVISED.	KNJ	This drawing is copyright-figured dimensions must be taken in preference to scaled dimensions.All contractors and suppliers must check and verify all dimensions on site before preparing shop drawings,commencing work or pre-ordering of fixtures and fittings.It is deemed as part of good building practice that ALL contractors will have read and understood manufacturers instructions in relation to materials specified.			
REV	DATE	ISSUE RECORD	AUTHOR				



CHARTERED INSTITUTE of
Architectural Technologists
Registered Practice

Consultancy Limited.

M: 07564 286480.
E:kevin.jones@niscall.co.uk



Project;
PLOT KNOWN AS
11, SLAITHWAITE DRIVE, MANCHESTER, M11 4BA.

PROPOSED DWELLING.

Client;
DERZIS CONSTRUCT LIMITED.

Title;
AS SHOWN

Scale;
1:100 @ A3

Dwg. no;
2017

Date;
OCT. 20.

Rev. no;
C