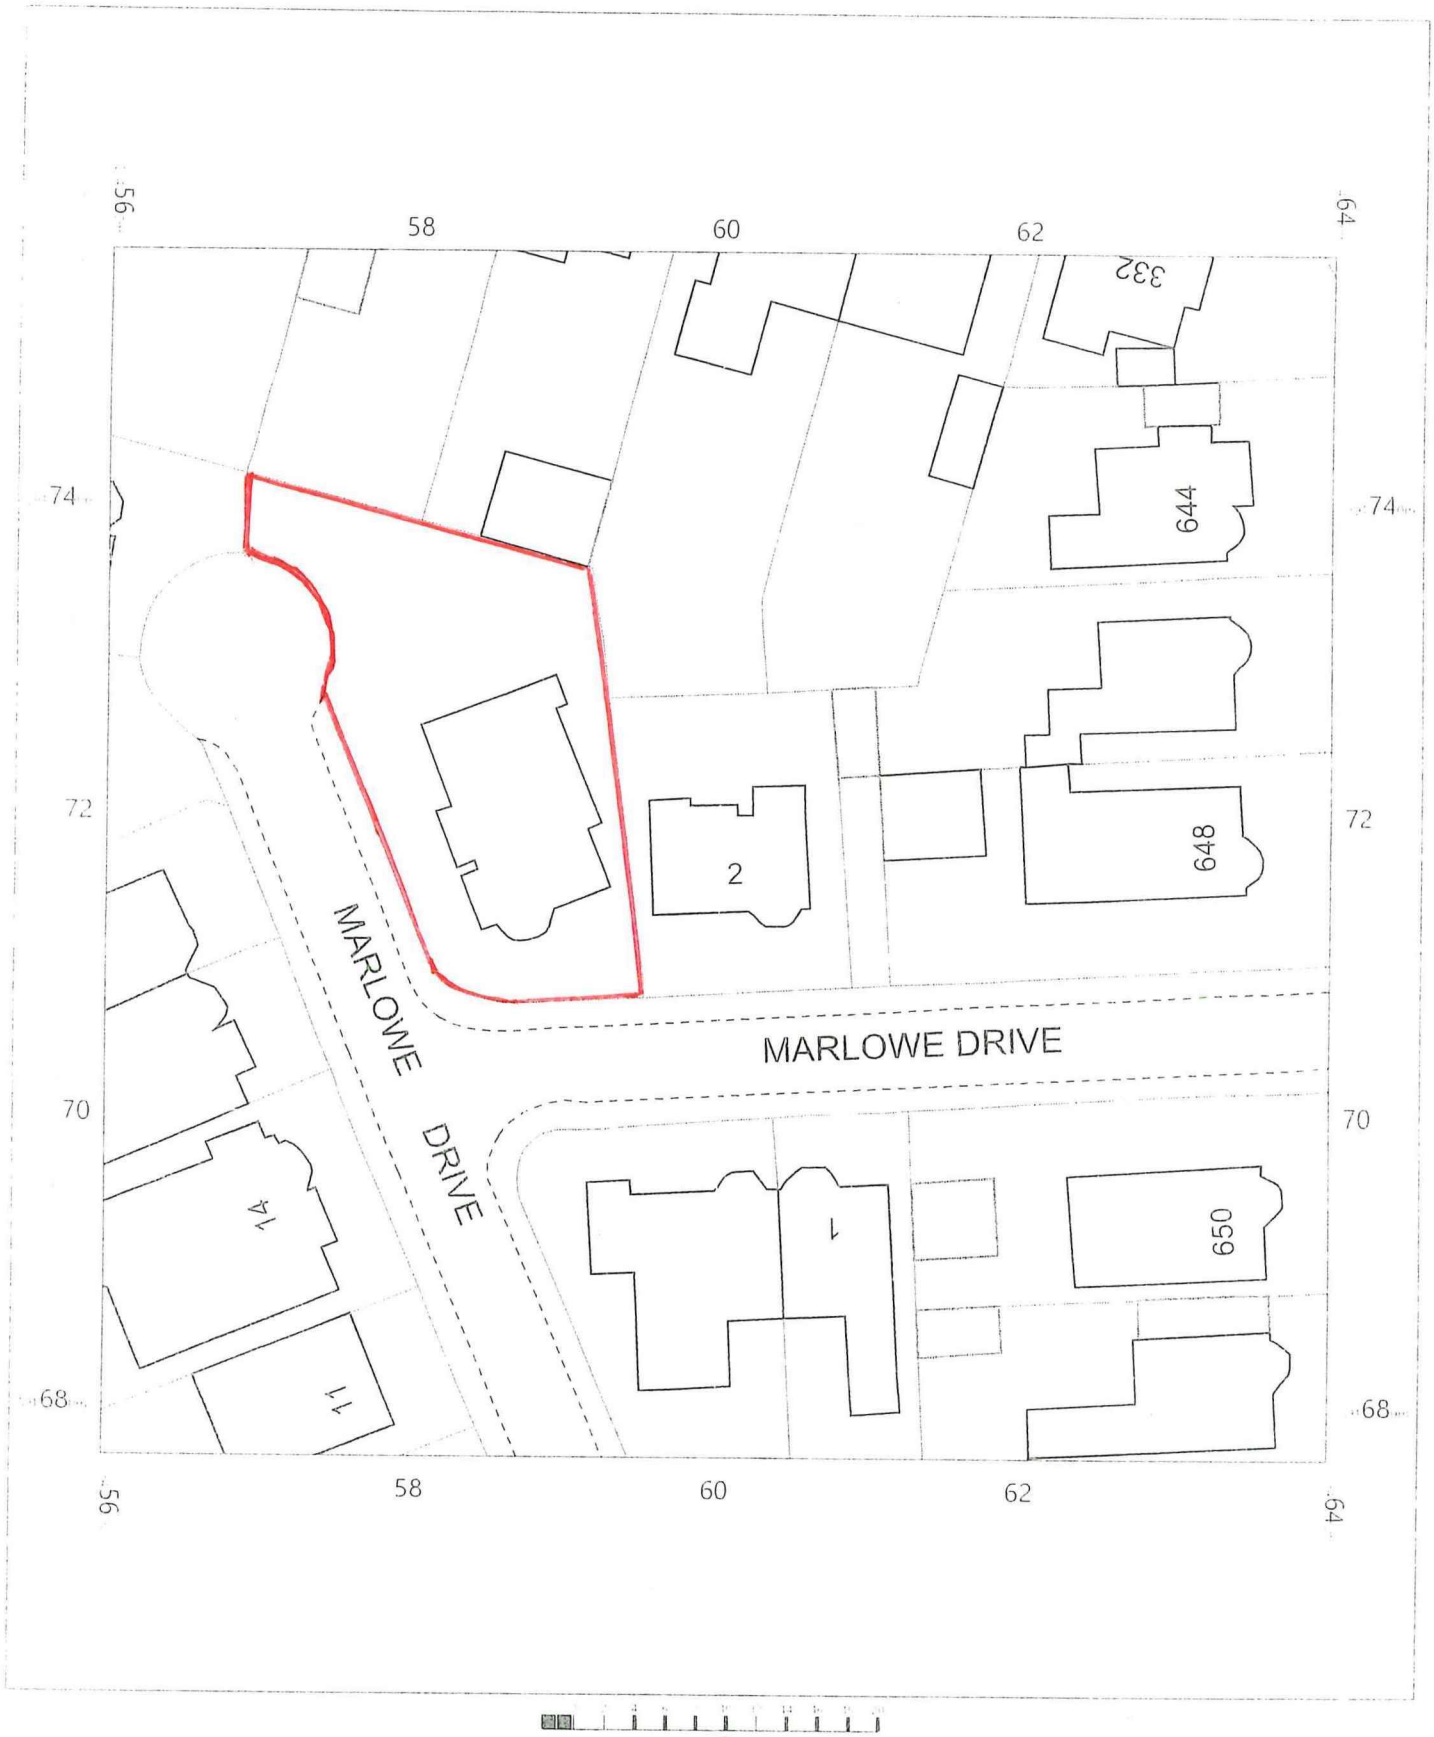


Marlowe Drive,
Manchester,
M20 6DE

OS MasterMap 1250/2500/10000 scale
Wednesday, February 19, 2020, ID: BW1-00861709
www.blackwellmapping.co.uk

1:500 scale print at A4, Centre: 384600 E, 391717 N

© Crown Copyright Ordnance Survey. Licence no. 100041041

N

BLACKWELL'S
www.blackwellmapping.co.uk
TEL: 0114 268 7656
maps.sheffield@blackwell.co.uk