


Nelrose

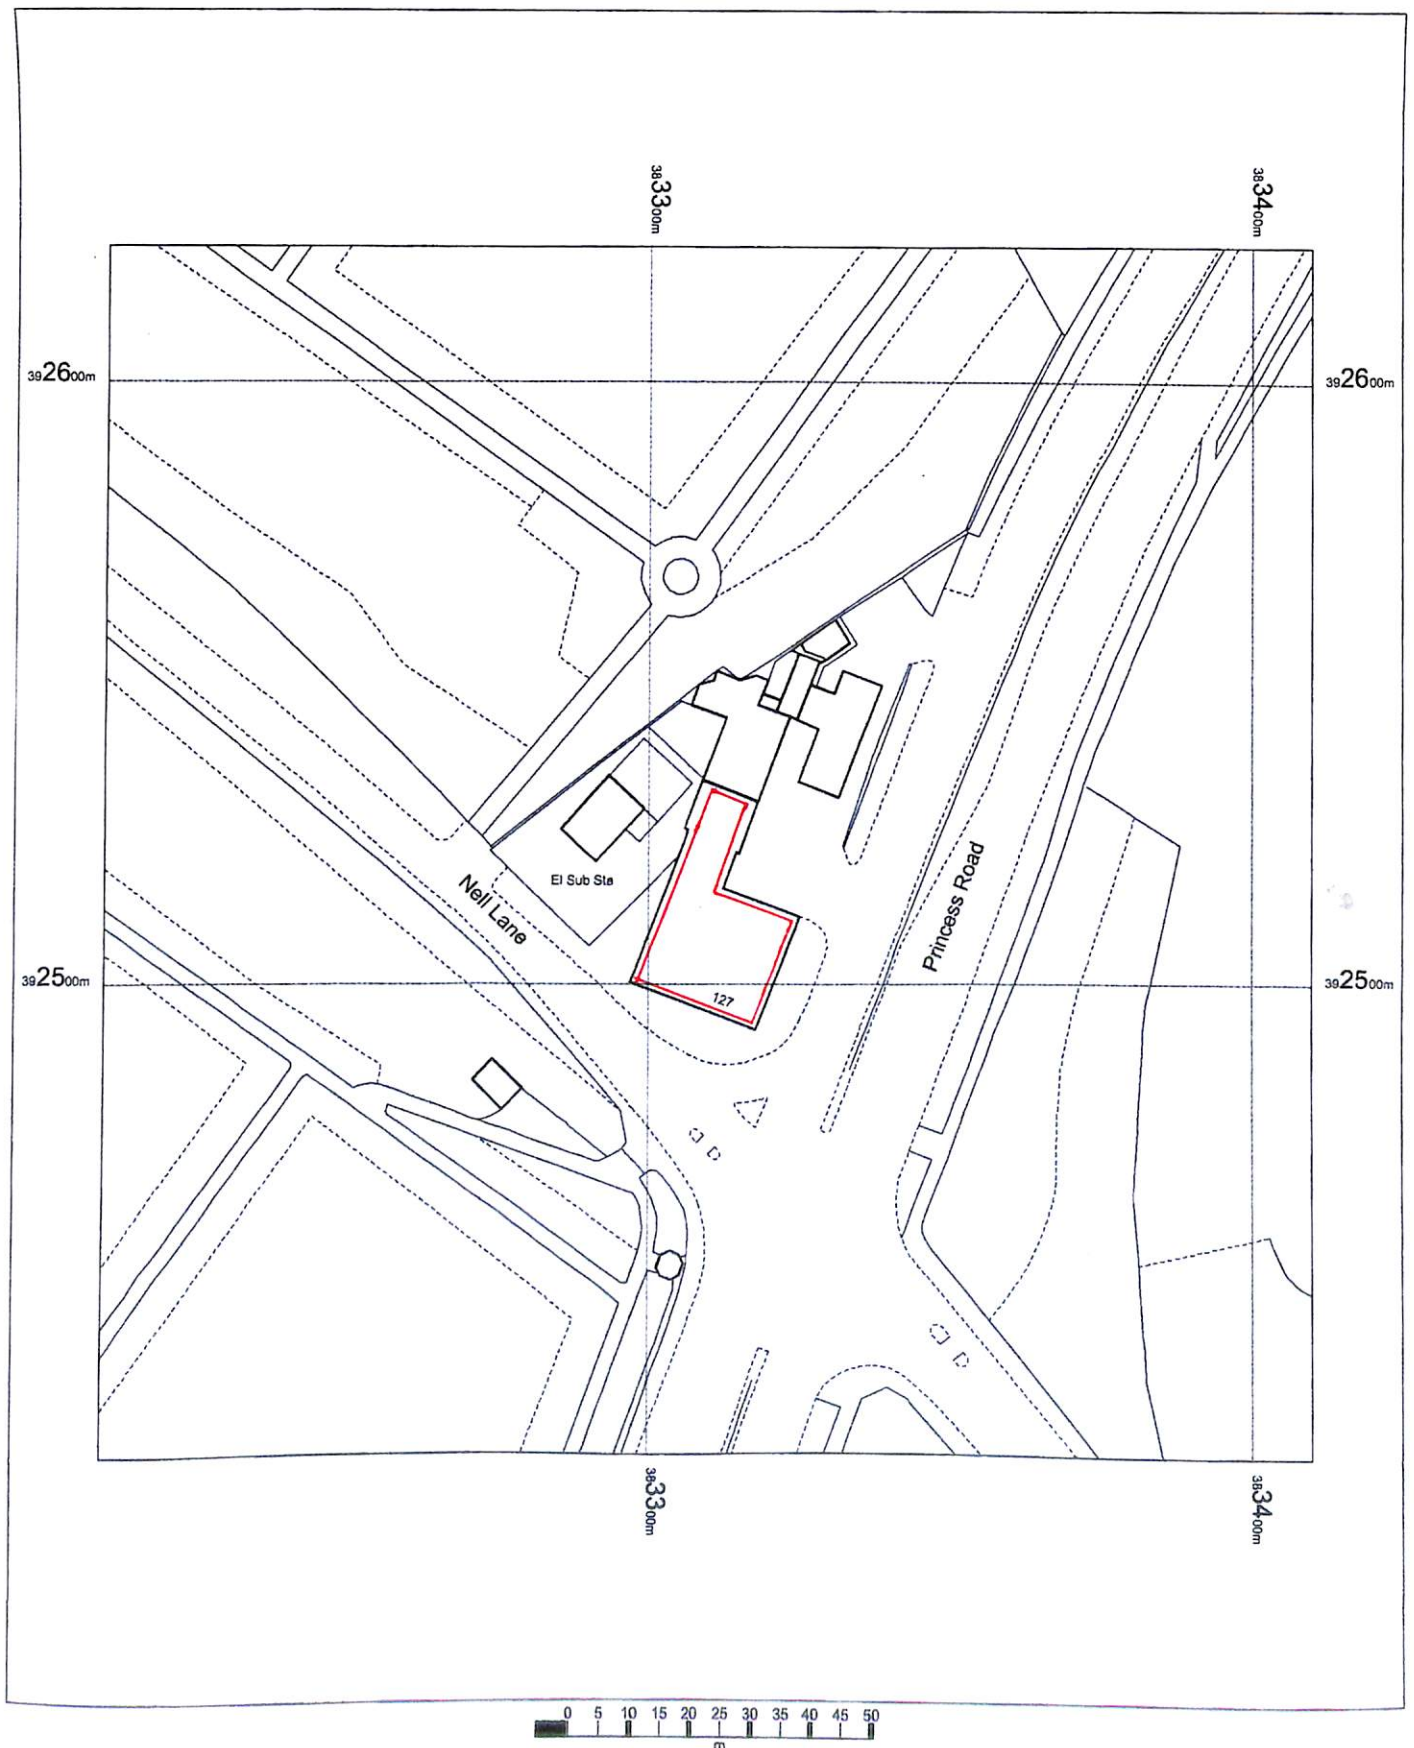

OS Mastermap
04 July 2012, ID: BLJT-00161417
www.planningapplicationmaps.co.uk

1:1250 scale print at A4, Centre: 383310 E, 392523 N

©Crown Copyright. Licence no. 100019980

