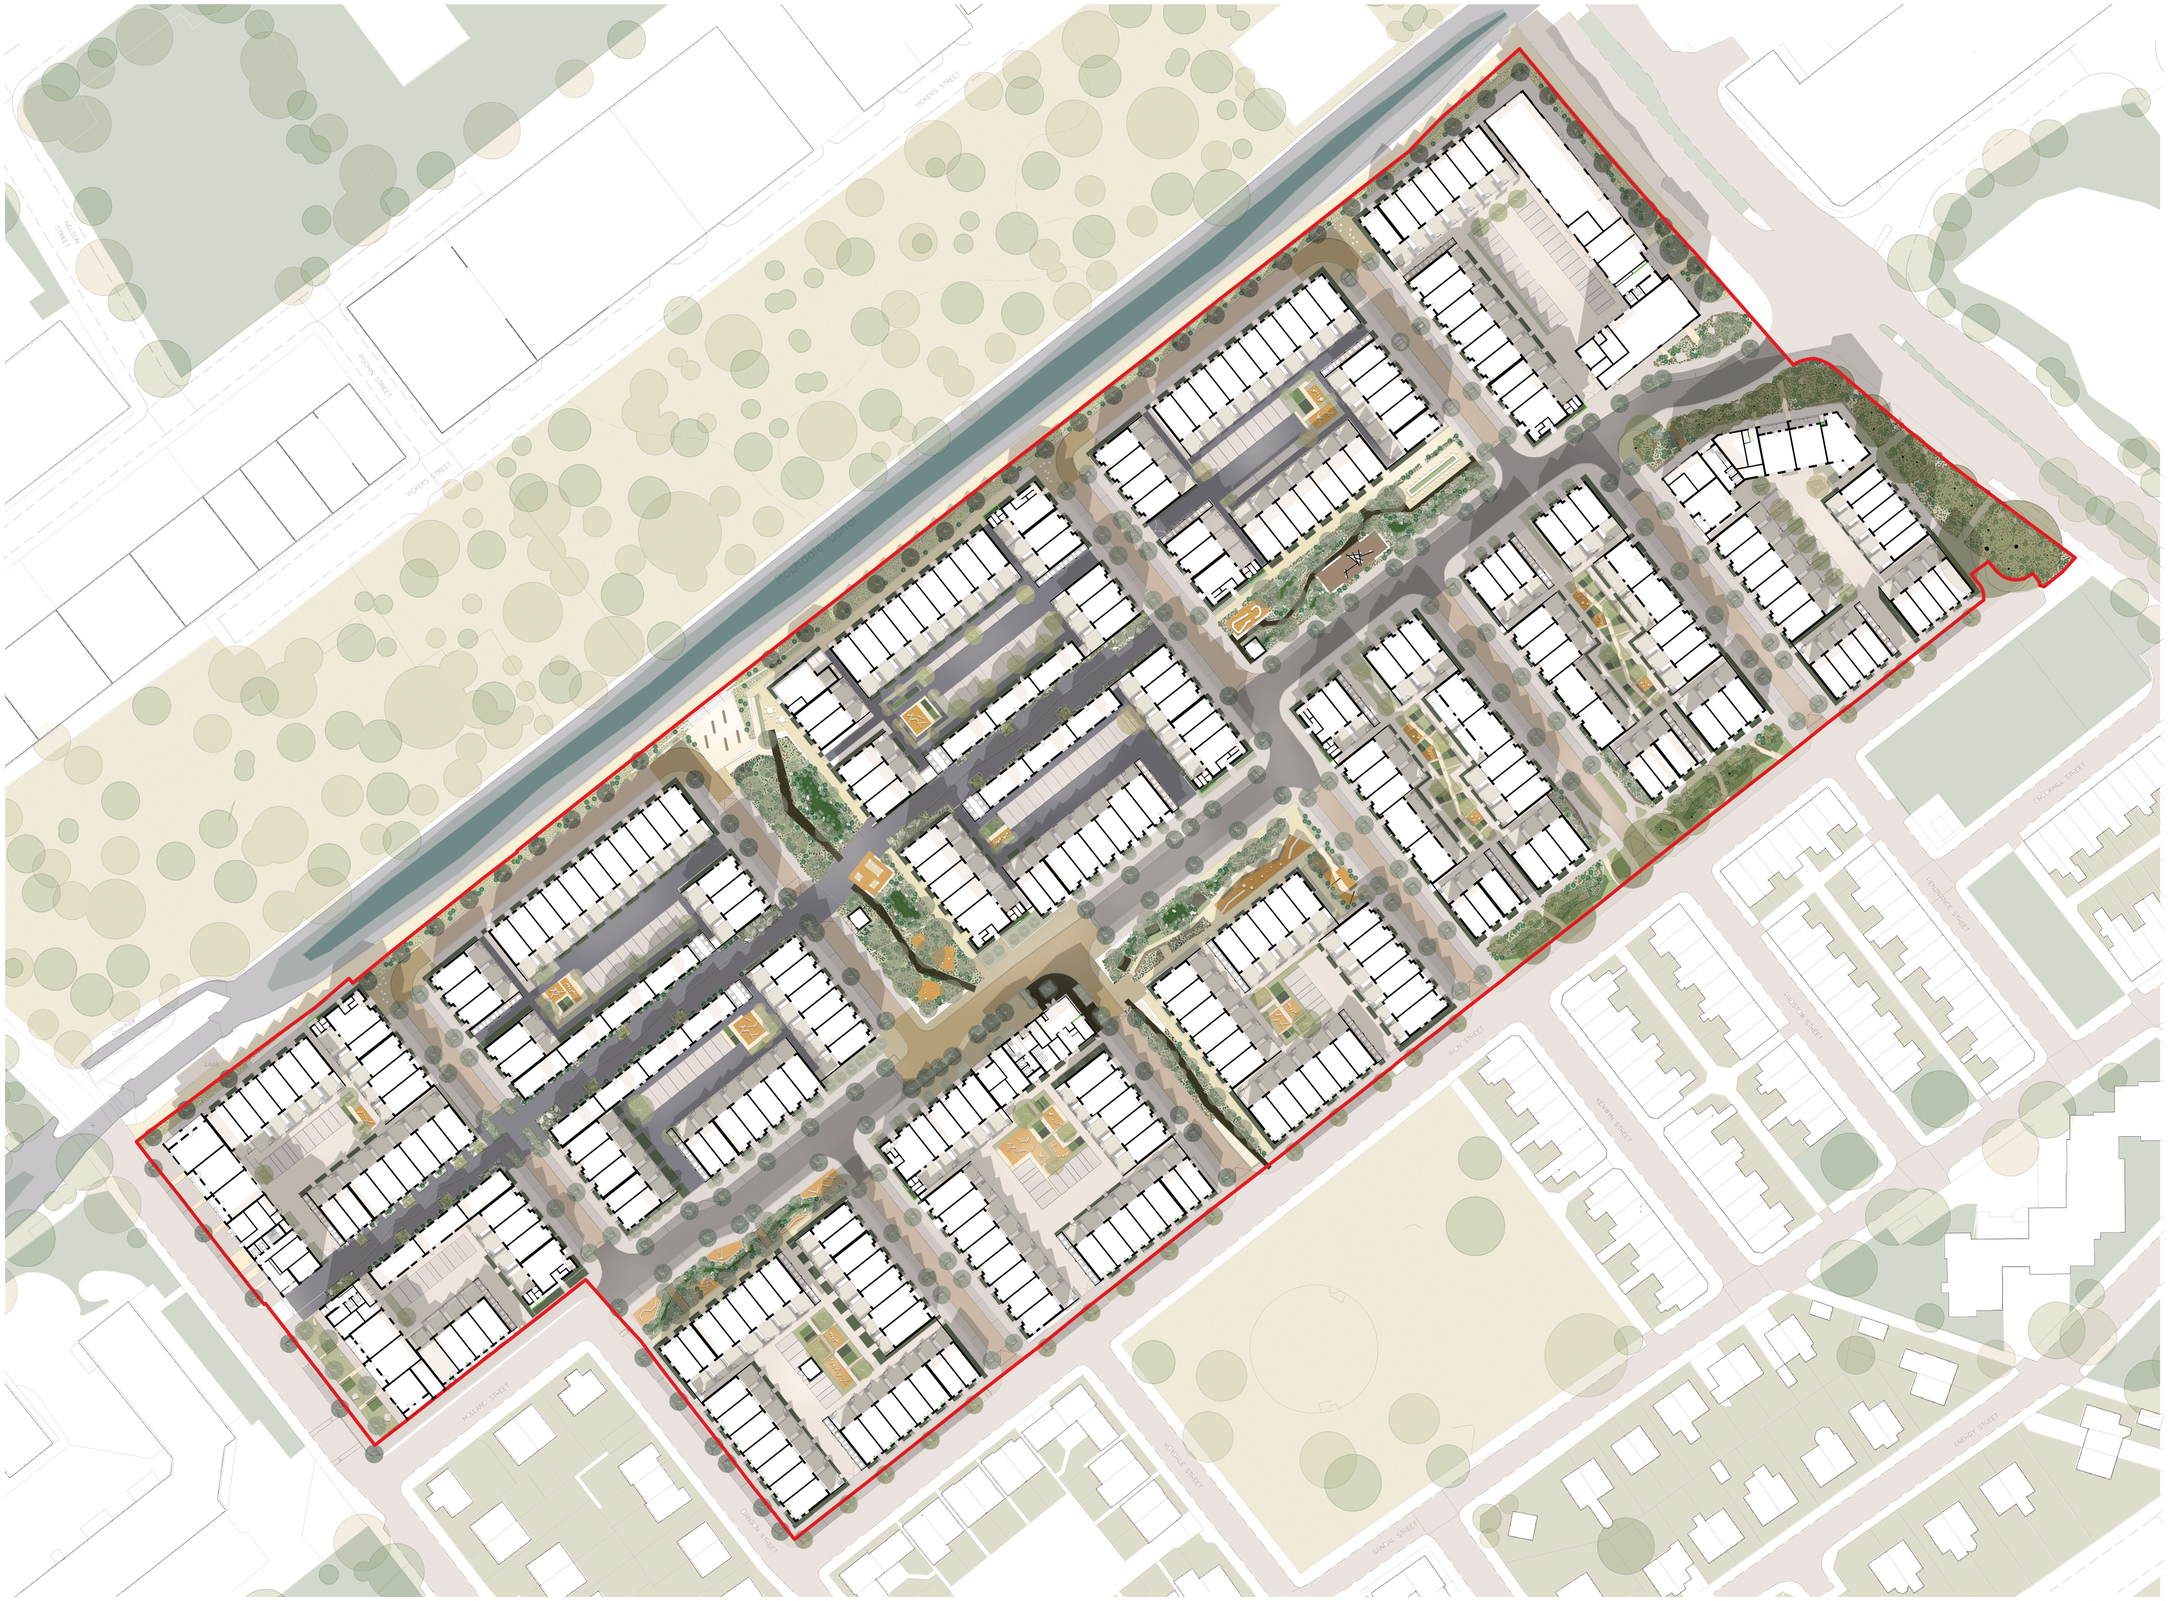


Key

- Site boundary
- Retained tree
- Proposed standard tree
- Proposed multistem tree
- Proposed large multistem shrub
- Proposed specimen shrub
- Planting - please refer to LEV-00-GF-DR-L-1252
- Surfacing - please refer to LEV-00-GF-DR-L-1251
- Open spaces - woodland planting mix - please refer to LEV-00-GF-DR-L-1252
- Open spaces - swale planting mix - please refer to LEV-00-GF-DR-L-1252
- Open spaces - Industrial Mixes planting mix - please refer to LEV-00-GF-DR-L-1252
- Open spaces - Canal Towpath planting mix - please refer to LEV-00-GF-DR-L-1252
- Doorstep play 1 - please refer to LEV-00-GF-DR-L-1251
- Doorstep play 2 - please refer to LEV-00-GF-DR-L-1251
- Play piece 1 - please refer to LEV-00-GF-DR-L-1251
- Play piece 2 - please refer to LEV-00-GF-DR-L-1251
- Play piece 3 - please refer to LEV-00-GF-DR-L-1251
- Seat type 1 - please refer to LEV-00-GF-DR-L-1251
- Seat type 2 - please refer to LEV-00-GF-DR-L-1251
- Retained concrete boulders - please refer to LEV-00-GF-DR-L-1251
- Proposed Sheffield stand visitor cycle parking - please refer to LEV-00-GF-DR-L-1251
- Proposed bins in public realm - please refer to LEV-00-GF-DR-L-1251
- Proposed boulders - please refer to LEV-00-GF-DR-L-1251
- Proposed stepped elements - please refer to LEV-00-GF-DR-L-1252
- Proposed back communal table - please refer to LEV-00-GF-DR-L-1252
- Proposed canal retaining features- please refer to LEV-00-GF-DR-L-1252 for placement and LEV-00-GF-DR-L-1902 for sections
- Proposed back gardens
- Proposed external bin stores
- Proposed parking spaces - please refer to LEV-00-GF-DR-L-1251

N

0 5m 10m 15m 20m

standard notes

1. Do not scale this drawing.
2. All dimensions must be checked on site and any discrepancies verified with the architect.
3. Unless shown otherwise, all dimensions are to structural surfaces.

THIS IS NOT A CONSTRUCTION DRAWING, IT IS UNSUITABLE FOR THE PURPOSE OF CONSTRUCTION AND MUST ON NO ACCOUNT BE USED AS SUCH.

drawing notes

-

revisions

P1	26.11.19	first issue
P2	25.02.20	Substation location update
P3	24.03.20	Parking location update

Land at Coleshill Street
Miles Platting

date 26/11/19

scale 1:500@A0

drawn AB **checked** KD

client Engie Services Ltd and Landcare (East Manchester) Ltd

drawing Sitewide Landscape Plan - Illustrative

drawing number LEV-00-GF-DR-L-1250 **rev** P3

File.location

Levitt Bernstein
Thane Studios - Thane Villas 2-4
London
N7 7PA

t: 020 7275 7676
f: 020 7275 9348
w: levittbernstein.co.uk
e: post@levittbernstein.co.uk

Levitt Bernstein