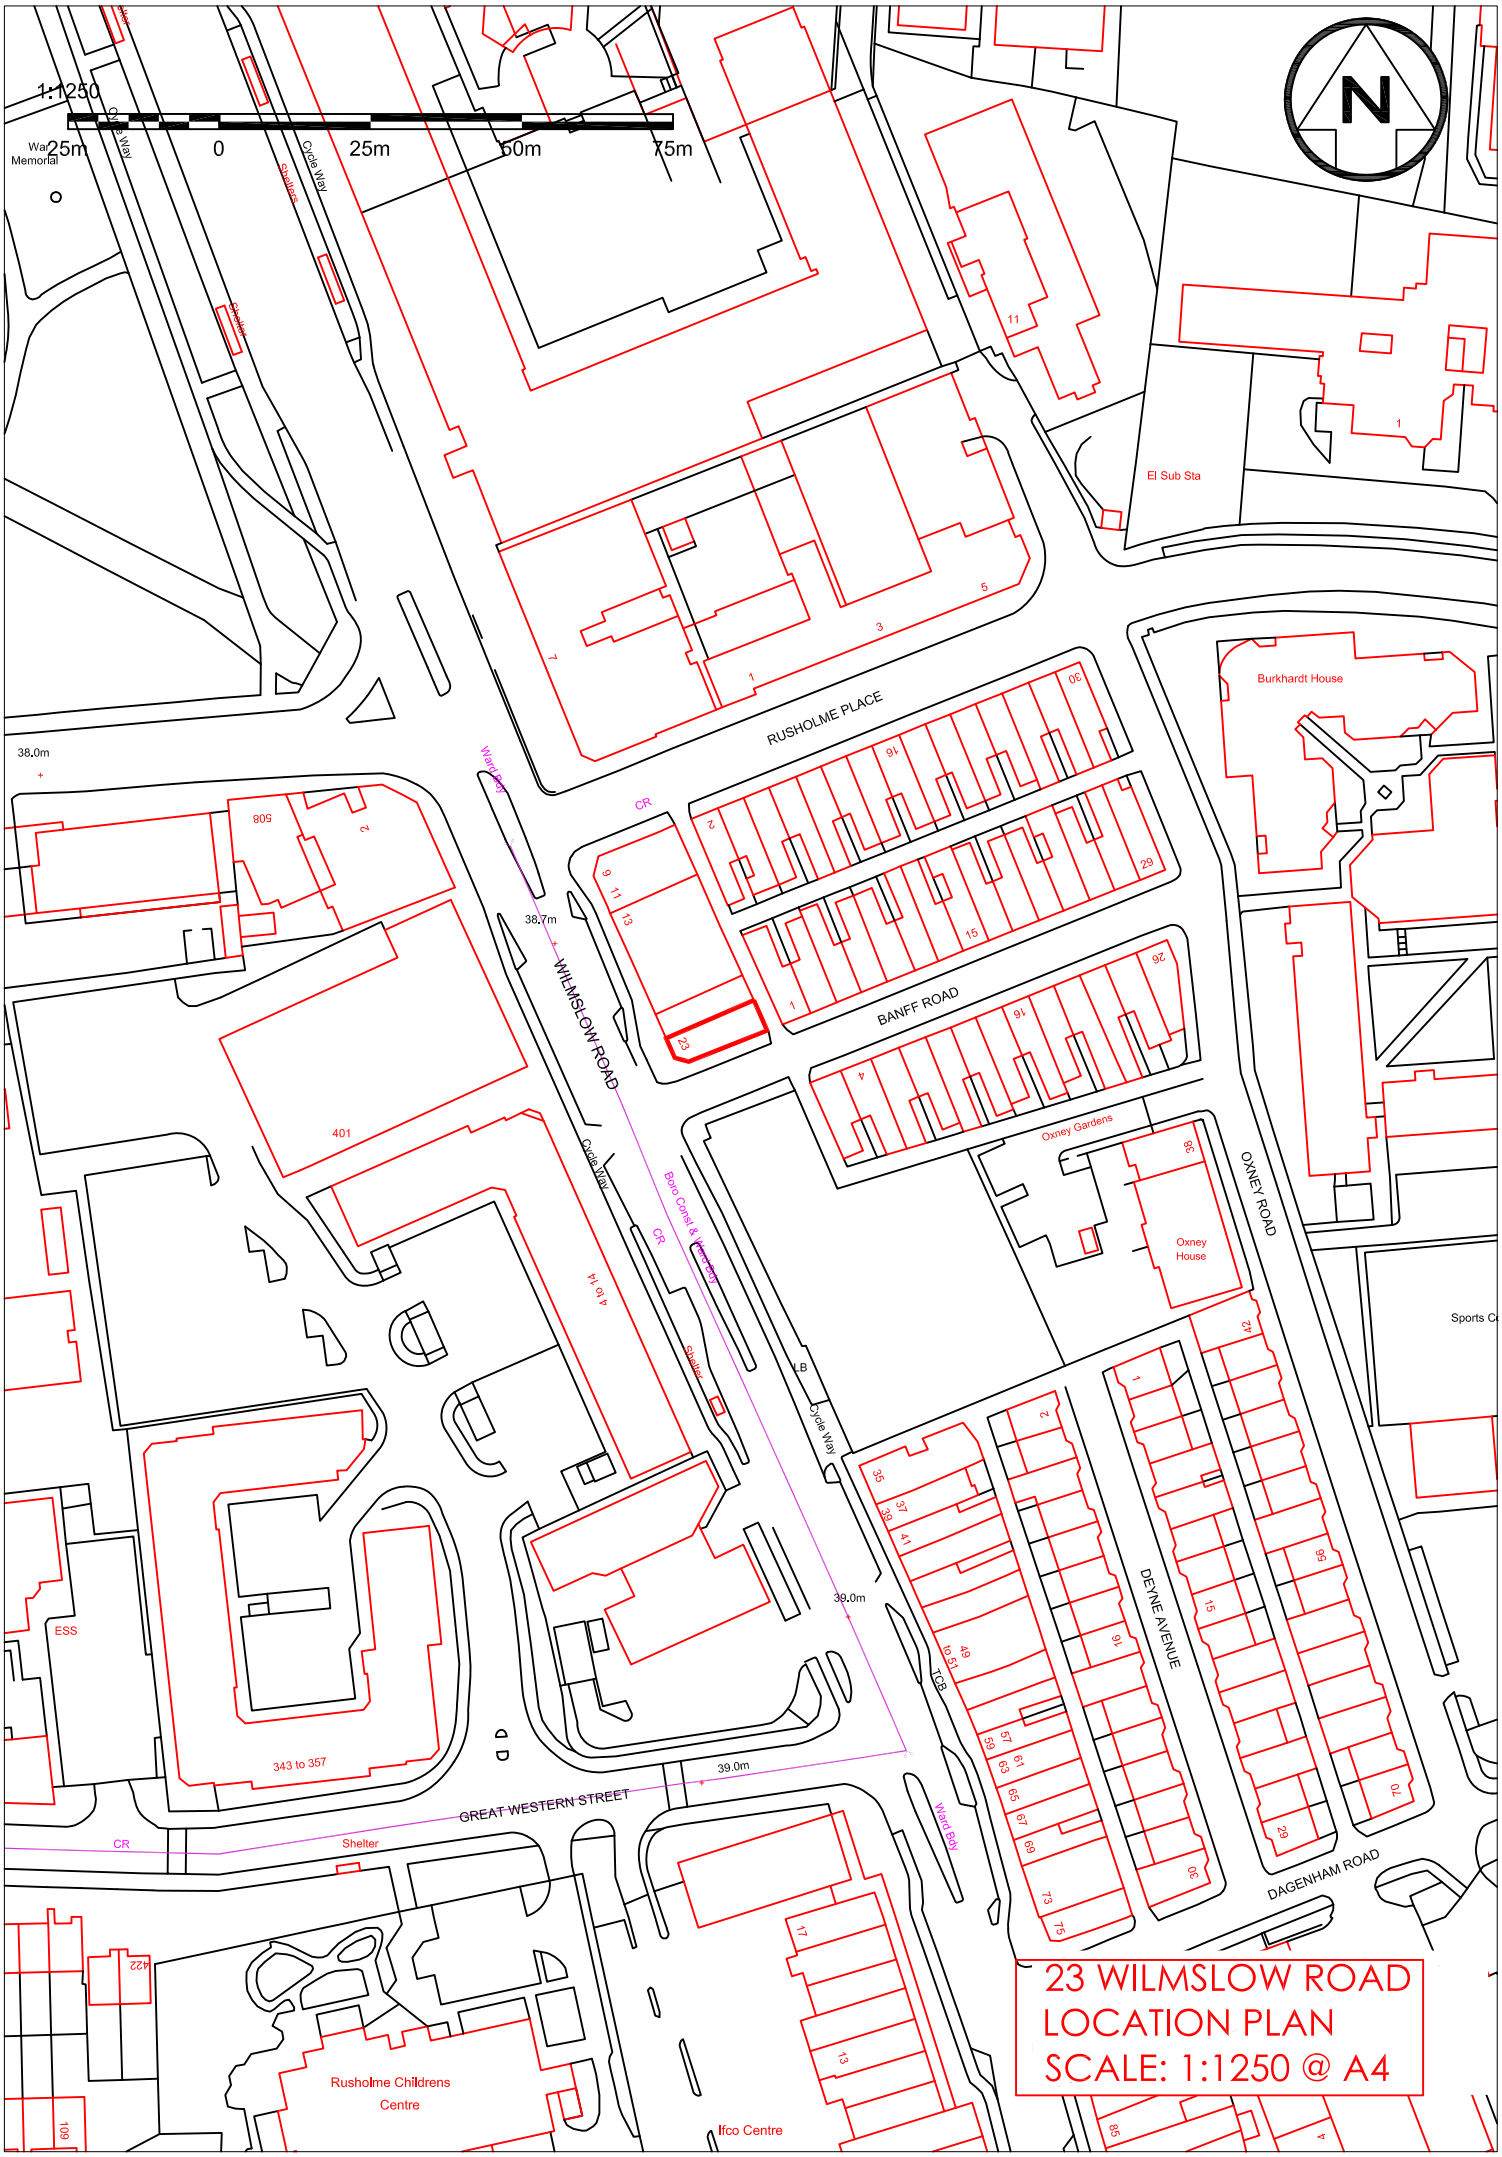
1:1250
25m
0
25m
50m
75m
N
RUSHOLME PLACE
BANFF ROAD
WILMSLOW ROAD
OXNEY ROAD
DEYNE AVENUE
DAGENHAM ROAD
GREAT WESTERN STREET
Burkhardt House
Oxney Gardens
Oxney House
El Sub Sta
Rusholme Childrens Centre
Ifco Centre
Cycle Way
Shelter
Ward Bdy
Boro Const & Ward Bdy
38.0m
38.7m
39.0m
401
343 to 357
4 to 14
ESS
CR
LB
TCB
23 WILMSLOW ROAD
LOCATION PLAN
SCALE: 1:1250 @ A4