




1 Rochdale Canal Elevation
1 : 500

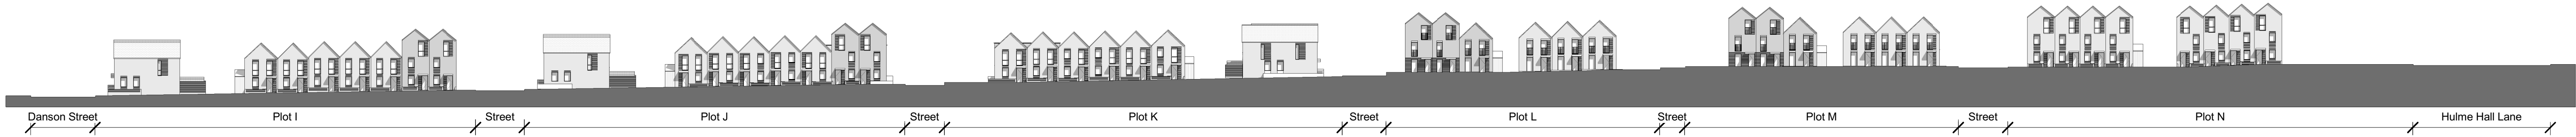


2 Iron Street Elevation

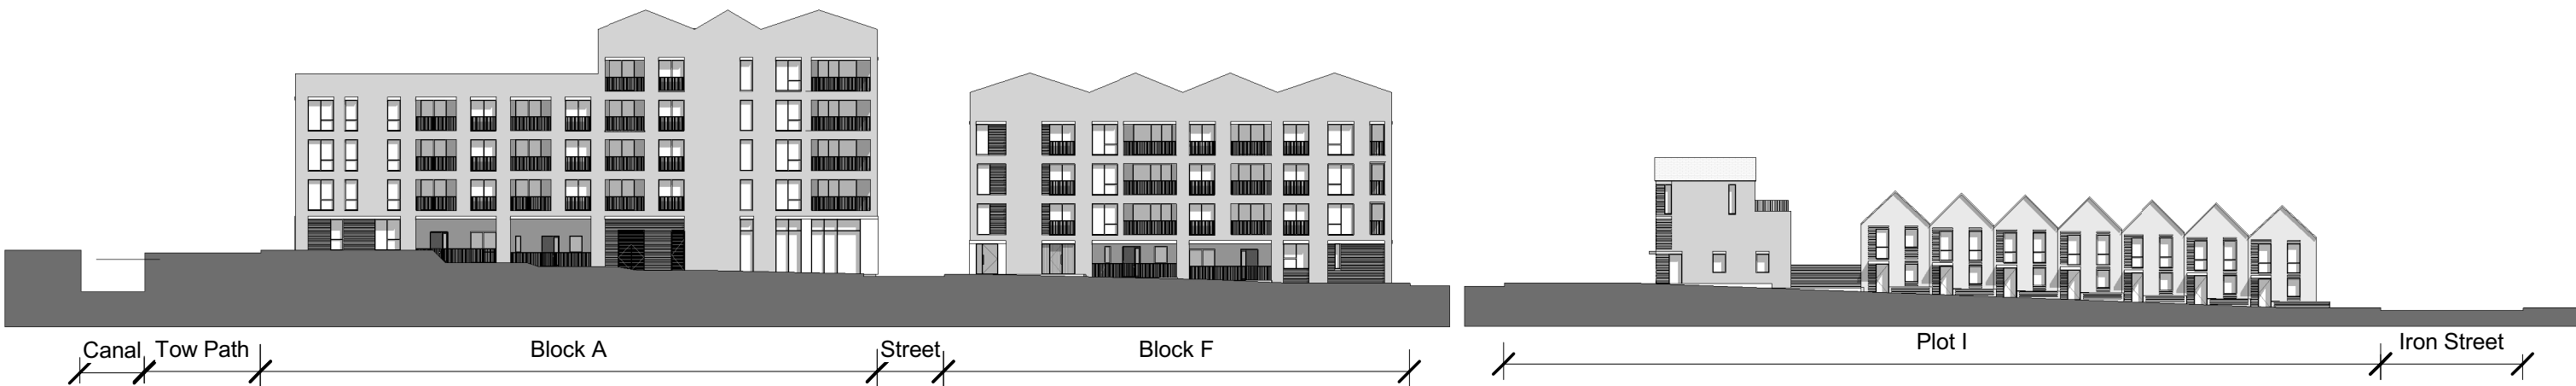

3 Varley Street Elevation
1 : 500

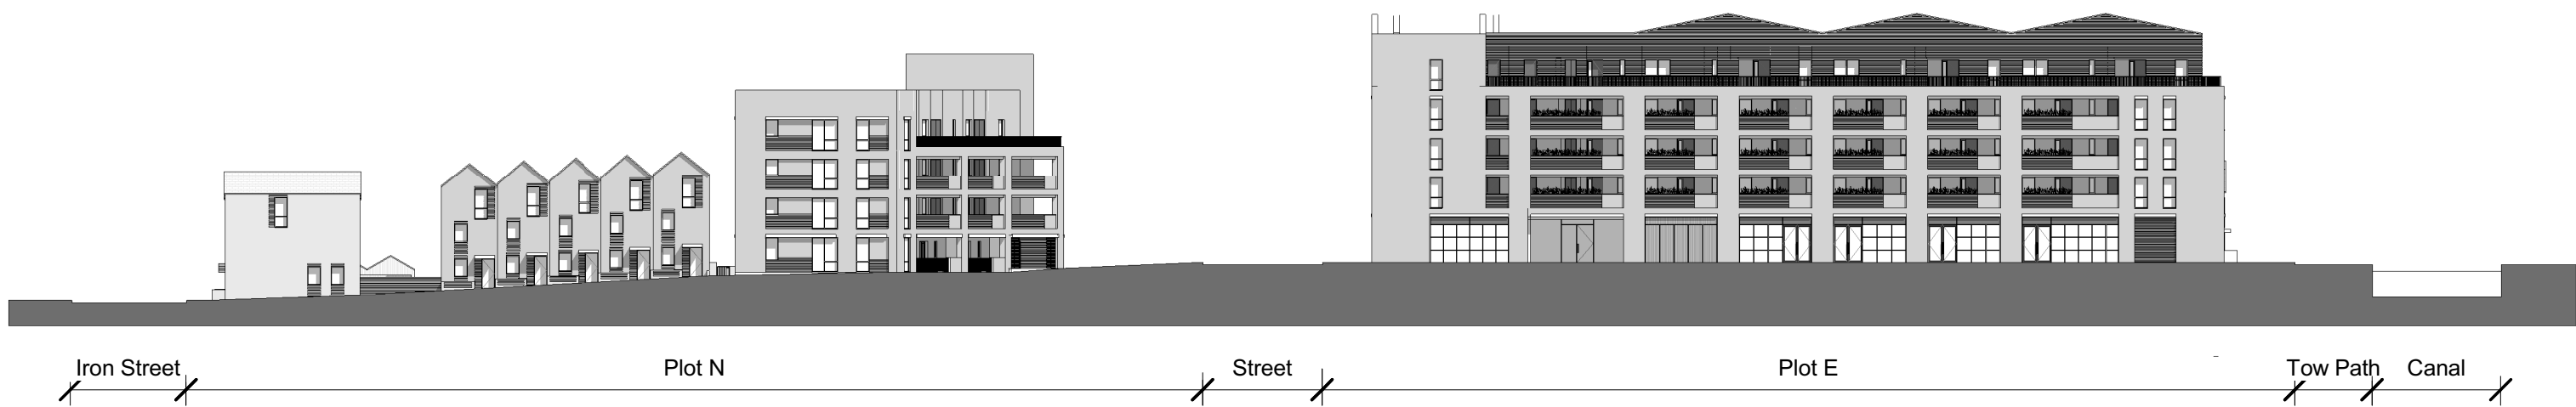

4 Hulme Hall Lane Elevation
1 : 500

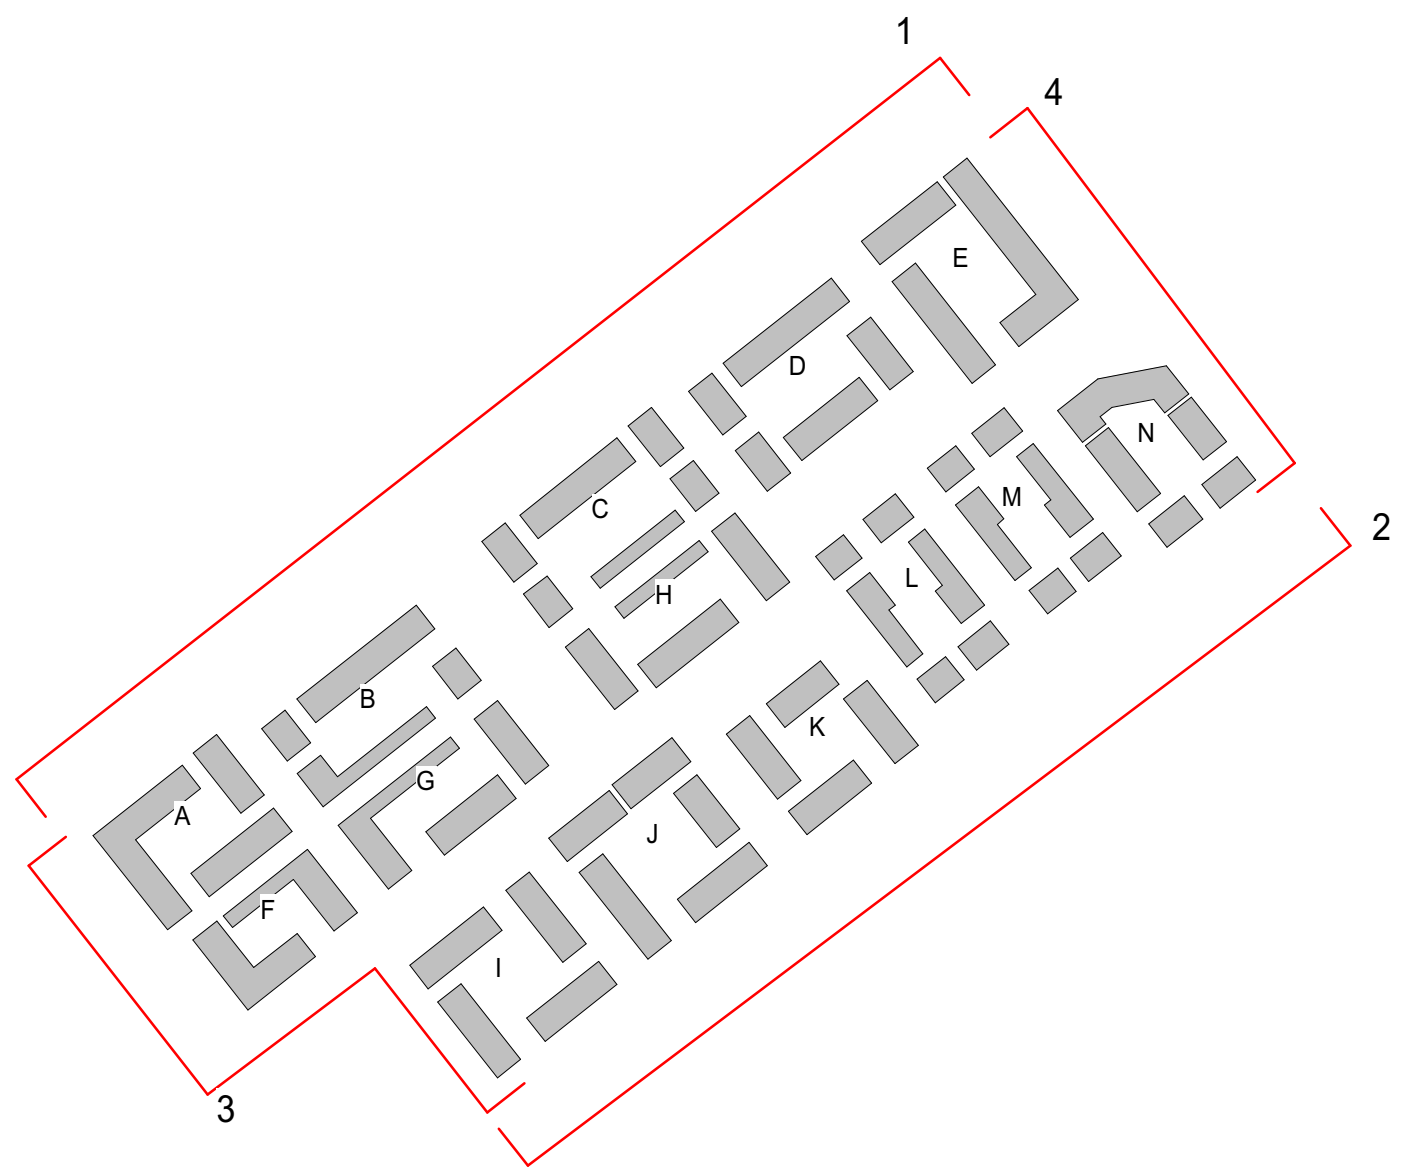

Key Location Plan

Notes

1. Do not scale this drawing.
2. All dimensions must be checked on site and any discrepancies verified with the architect.
3. Unless shown otherwise, all dimensions are to structural surfaces.
4. Drawing to be read with all other issued information. Any discrepancies to be brought to the attention of the architect.
5. This drawing is the copyright of Levitt Bernstein and may not be copied, altered or reproduced in any form, or passed to a third party without license or written consent.

This is not a construction drawing, it is unsuitable for the purpose of construction and must on no account be used as such.

P3	16/02/21	Updated Planning Issue	DM
P2	14/08/20	Revisions to Planning Issue	DM
P1	26/11/19	Planning Issue	MF
Rev	Date	Description	Initials

Project name

Land at Coleshill Street Miles Platting

Drawing number	Rev
3547A - LEV - 00 - XX - DR - A - 1300	P3

Drawing

Sitewide Street Elevations - Sheet 1

Purpose of Issue	Date
As indicated @ A0	20/11/19

Scale	Drawn
As indicated @ A0	RF

Client	Checked
Engie Services Ltd and Landcare (East Manchester) Ltd	MF

London
Thames Studios
2-4 Thame Villas
London SE7 7PA
+44 (0)20 7273 8976
Manchester
Banded Warehouse
Gileade Street
Manchester M3 3LE
+44 (0)161 665 6745

Levitt Bernstein
levittbernstein.co.uk