


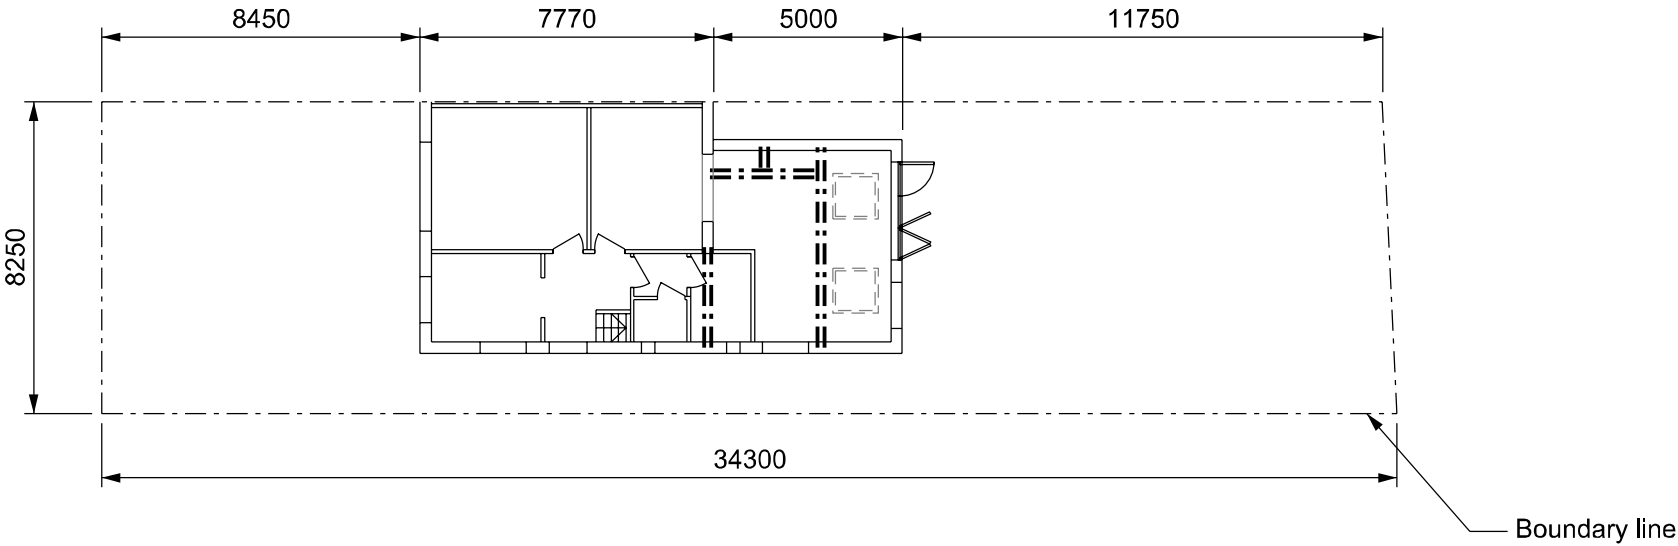

Block Plan

Title Block Plan	Drawn By	Name A.Jones	Sig. A.Jones	Date Feb'20
	Checked By	Name S.Begum	Sig. S.Begum	Date Feb'20
	Approved By	Name S.Begum	Sig. S.Begum	Date Feb'20
	Scale	1:200 @ A3	Sheet Block Plan	
Project Title Rear Extension and Loft Conversion to 136 Errwood Road, Burnage, M19 1HT for Ms. S. Begum	UOM	From	To	
	Map Grid			



02	Feb'21	Extension reduced in size	AJ		
01	Feb'20	First Issue	AJ		
Rev.	Date	Description of Revisions	Drawn	Ck'd	App'd
Status Construction					
Contractor's Drawing Number					
AWJ-136ERRW-BLOCK					Revision 02