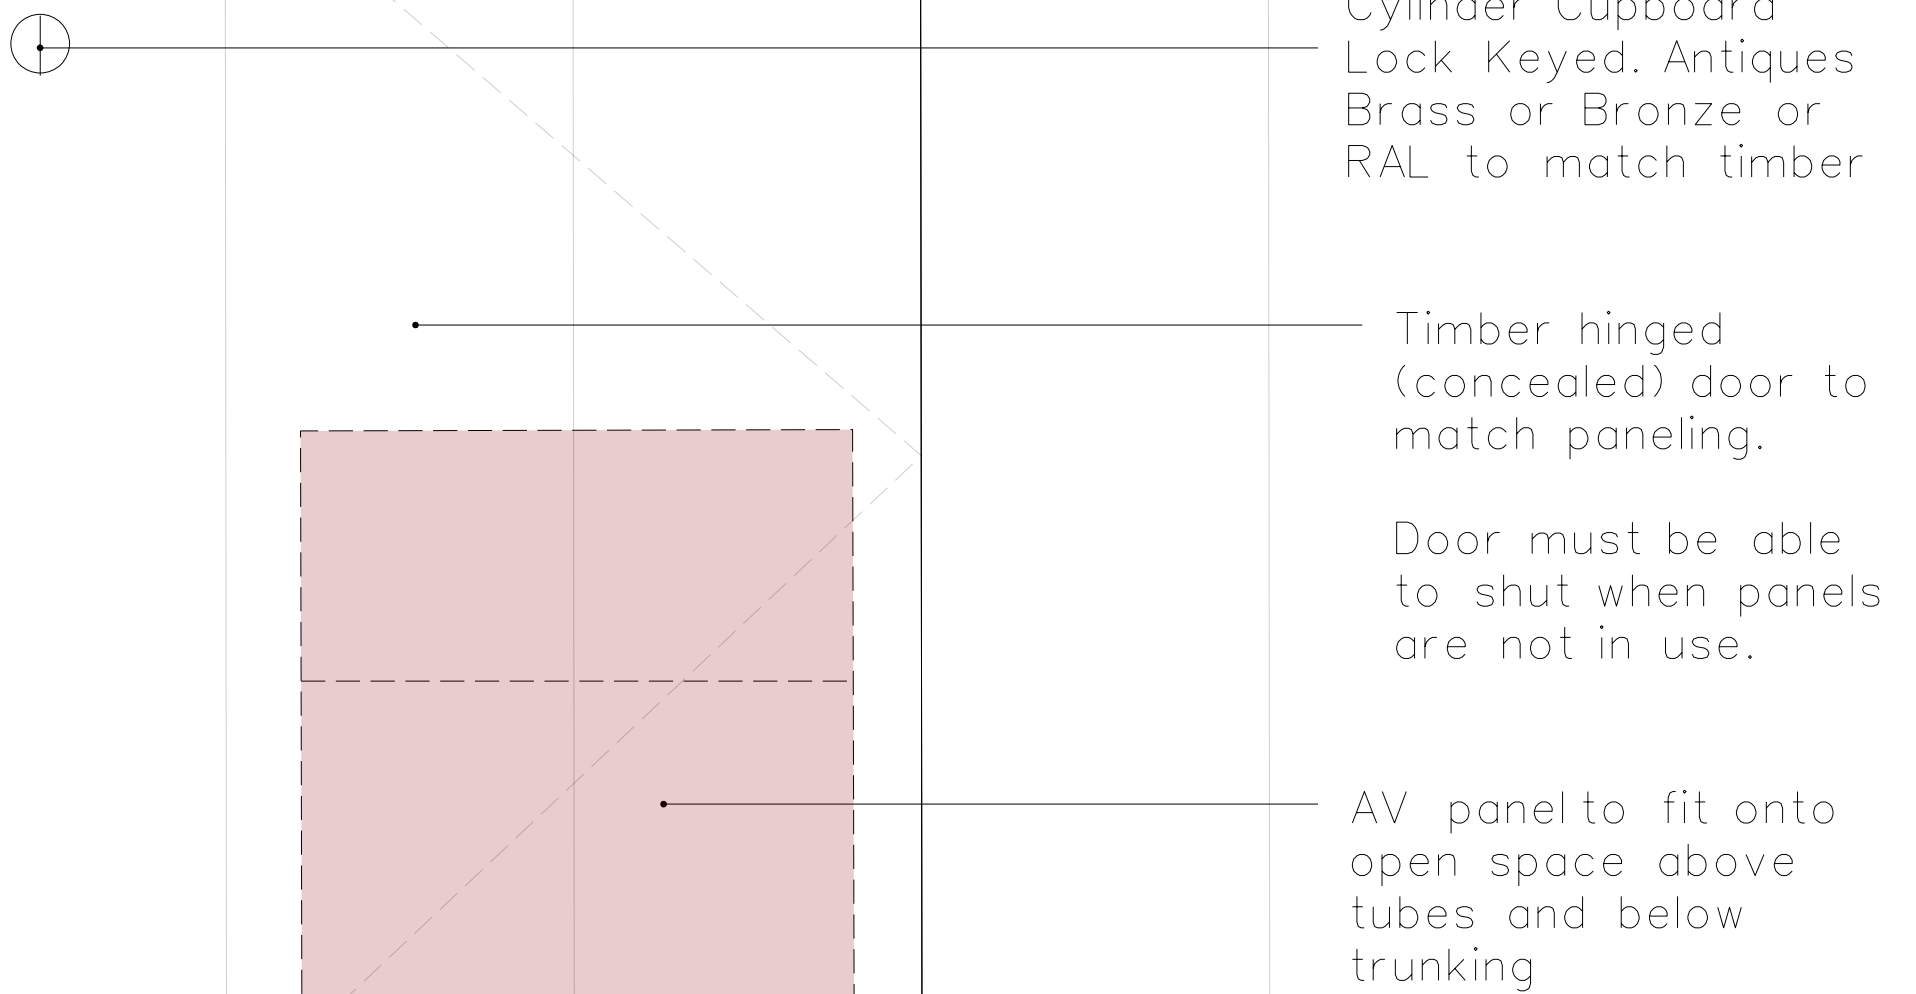



$$\frac{1}{562}$$

$$\frac{2}{562}$$


THE CONTRACTOR IS TO CHECK AND VERIFY ALL BUILDING AND SITE DIMENSIONS, LEVELS AND SEWER INVERT LEVELS AT CONNECTION POINTS BEFORE WORK STARTS

THE DRAWING AND THE WORKS DEPICTED ARE
THE COPYRIGHT OF THIS PRACTICE AND MAY NOT
BE REPRODUCED EXCEPT BY WRITTEN PERMISSION

DESIGNS SUBJECT TO DISCHARGE OF PLANNING
CONDITIONS AND BUILDING CONTROL APPROVAL

CONTRACTOR TO ALLOW ADEQUATE TIME FOR
STATUTORY SIGN-OFF PROCESS FOR ALL SAMPLES
REQUESTED

Rev:	Date:	Description
------	-------	-------------

citizensdesign**bureau**
Citizens Design Bureau, Unit 01 & 03, 6 Westgate Street, E83RN
t : 0203 095 9732
e : everyone@citizensdesignbureau.net