
PHASE 5 EXTERNAL WINDOW ALTERATIONS APPROVED UNDER LAST PLANNING *APPLICATION REF:122240/FO/2018*


PHASE 1&2 EXTERNAL WINDOW ALTERATIONS APPROVED UNDER LAST PLANNING *APPLICATION REF: 115151/FO/2017*

PHASE 5 EXTERNAL WINDOW ALTERATIONS APPROVED UNDER LAST PLANNING *APPLICATION REF:122240/FO/2018*


PHASES 3A &3B EXTERNAL WINDOW ALTERATIONS APPROVED UNDER LAST PLANNING *APPLICATION REF:120243/FO/2018*

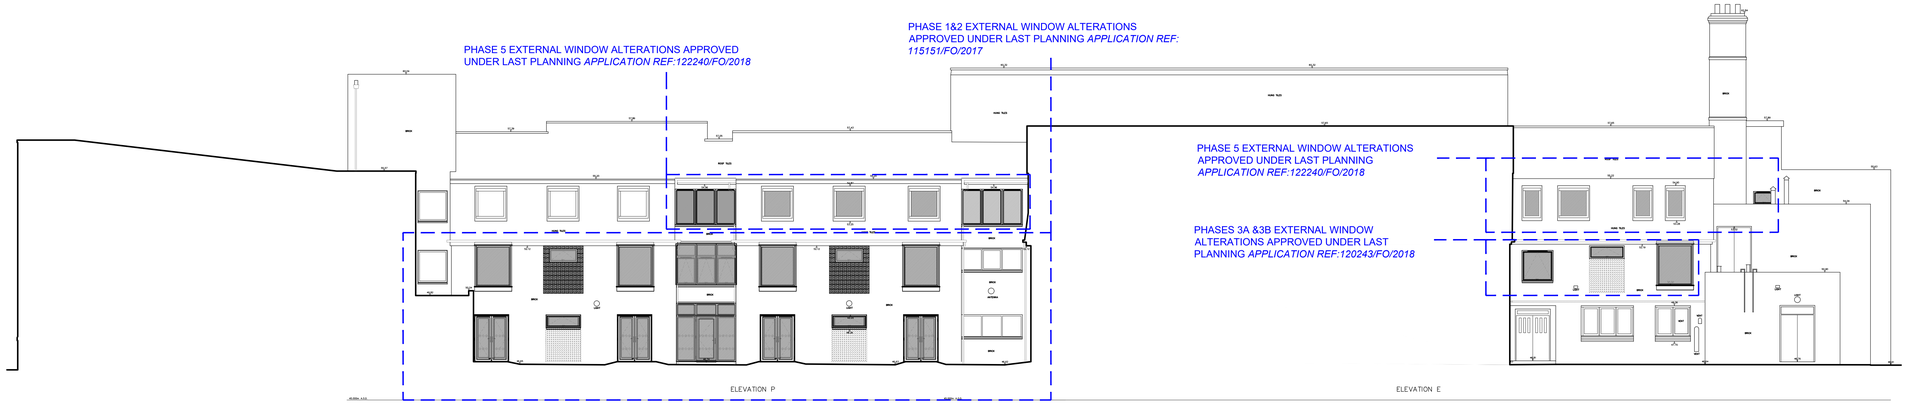

Elevation 05. (Facing South East) 1:100

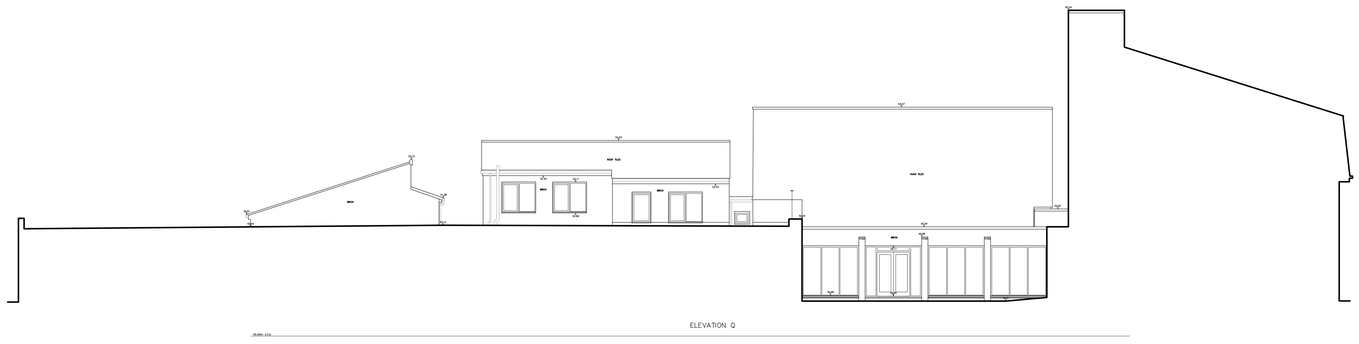

Elevation 06. (Facing North East) 1:100

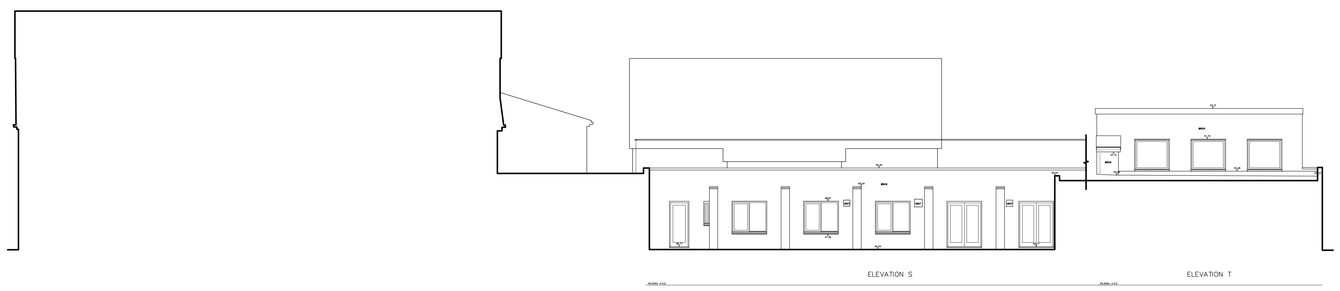


Elevation 07. (Facing North East) 1:100


PHASE 4 EXTENSION WORKS IN PROGRESS DUE FOR COMPLETION APRIL 2021 PLANNING *APPLICATION REF: 120559/FO/2018*

PHASE 5 EXTERNAL WINDOW ALTERATIONS APPROVED UNDER LAST PLANNING *APPLICATION REF:122240/FO/2018*

PHASES 3A &3B EXTERNAL WINDOW ALTERATIONS APPROVED UNDER LAST PLANNING *APPLICATION REF:120243/FO/2018*

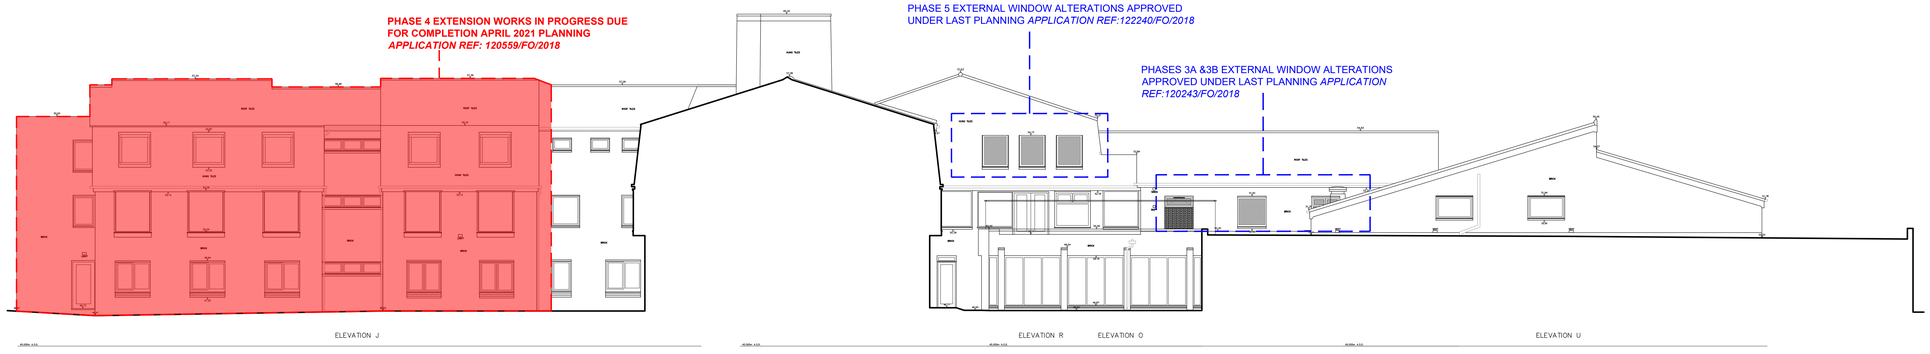

Elevation 08. (Facing North East) 1:100

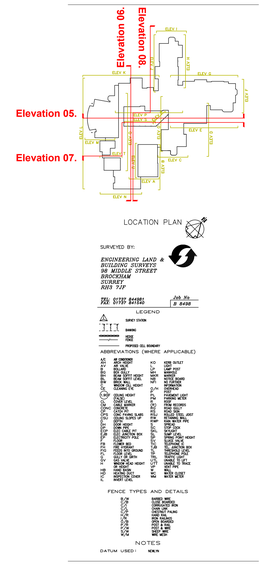

0 1 2 3 4m

Rev	Note		By	Date
Scale:	1:100	**Size:**	@A0	
Date:	27.01.21	**Status:**	PL	
Drawn:	NG	**Checked:**	DH	
Job No:	742	**Drg No:**	1051	
Title:	EXISTING Elevations Sheet 2			
Project:	ST JOSEPH'S HOME 52 Plymouth Grove West Manchester M13 0AR			
Client:	Little Sister's of the Poor			

DHA ARCHITECTS

Daniel Hurd Associates
33a Powell St Birmingham B1 3DH
Tel: 0121 200 2638 Fax: 0121 236 8593
e-mail: design@danielhurdassociates.com

C:\Users\Nasir\Daniel Hurd Associates\DHA - Caddwg_11\1004 St Joseph-PHASE 6\Drawings\Window replacement\Drawings\742 - P6 Existing Elevations For Planning.dwg, 09/02/2021 09:20:08, AutoCAD PDF (High Quality Print).pc3