


Notes :
1. This drawing should not be scaled, figured dimensions only to be taken
2. should any discrepancies be found with this drawing, please inform this office.
3. Copyright of this drawing is owned by JM Architects.

Structural information indicative only. To be confirmed by Structural Engineer.

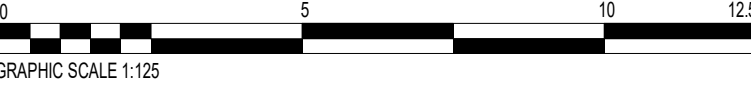


- 17 - SSL 86180
- 16 - SSL 83255
- 15 - SSL 80330
- 14 - SSL 77405
- 13 - SSL 74480
- 12 - SSL 71555
- 11 - SSL 68630
- 10 - SSL 65705
- 09 - SSL 62780
- 08 - SSL 59855
- 07 - SSL 56930
- 06 - SSL 54005
- 05 - SSL 51080
- 04 - SSL 48155
- 03 - SSL 45230
- 02 - SSL 42305
- 01 - SSL 39380
- 00b - SSL 35180
- 00a - SSL 34880

- 1
- 7
- 6
- 4
- 4
- 9

- 2
- 8

- 3
- 8

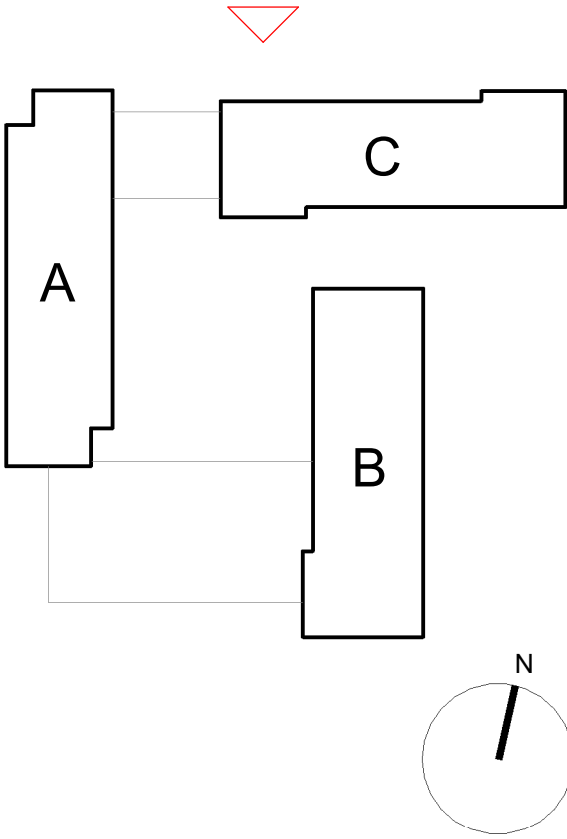

- Materials**
- 1. Brickwork - Red Multi Stock
 - 2. Brickwork - Red Stock
 - 3. Brickwork - Black Wirecut Dragfaced
 - 4. Brickwork - Soldier Band Coursing
 - 5. Full brick length recessed joint
 - 6. PPC aluminium windows with side opening vent and perforated aluminium screen
 - 7. PPC aluminium picture window to cluster kitchen
 - 8. PPC aluminium curtain wall glazing
 - 9. PPC aluminium entrance doors with metal panel
 - 10. PPC aluminium louvre
 - 11. PPC aluminium faced doors to plantrooms with louvred ventilation panel over
 - 12. PPC aluminium curtain wall glazing with louvred ventilation panel over

Rev	Description	Date	Drn By	Chk By
P04	Colour of PPC aluminium amended to RAL 7016	2021-01-25	DJ	DJ
P03	Roof layout amended	2019-05-30	KZ	DJ
P02	Issue for Planning Amendments	2019-05-29	KZ	DJ
P01	Building A moved	2019-04-26	KZ	DJ

jmarchitects

Project	Birley Fields	3a, 54 Princess Street Manchester M1 6HS
Title	Elevation - Stretford Road	T : 0161 200 6300
Client	Kier Construction	man@jmarchitects.net www.jmarchitects.net
Purpose :	for Planning	Scale : 1:125 @ A1

Drawing Number	Project - Originator - Volume - Level - Type - Role - Class&Number	Status	Revision
1180B-JMA-00-ZZ-DR-A-002011		S4	P04

Elevation - Stretford Road
1 : 125