


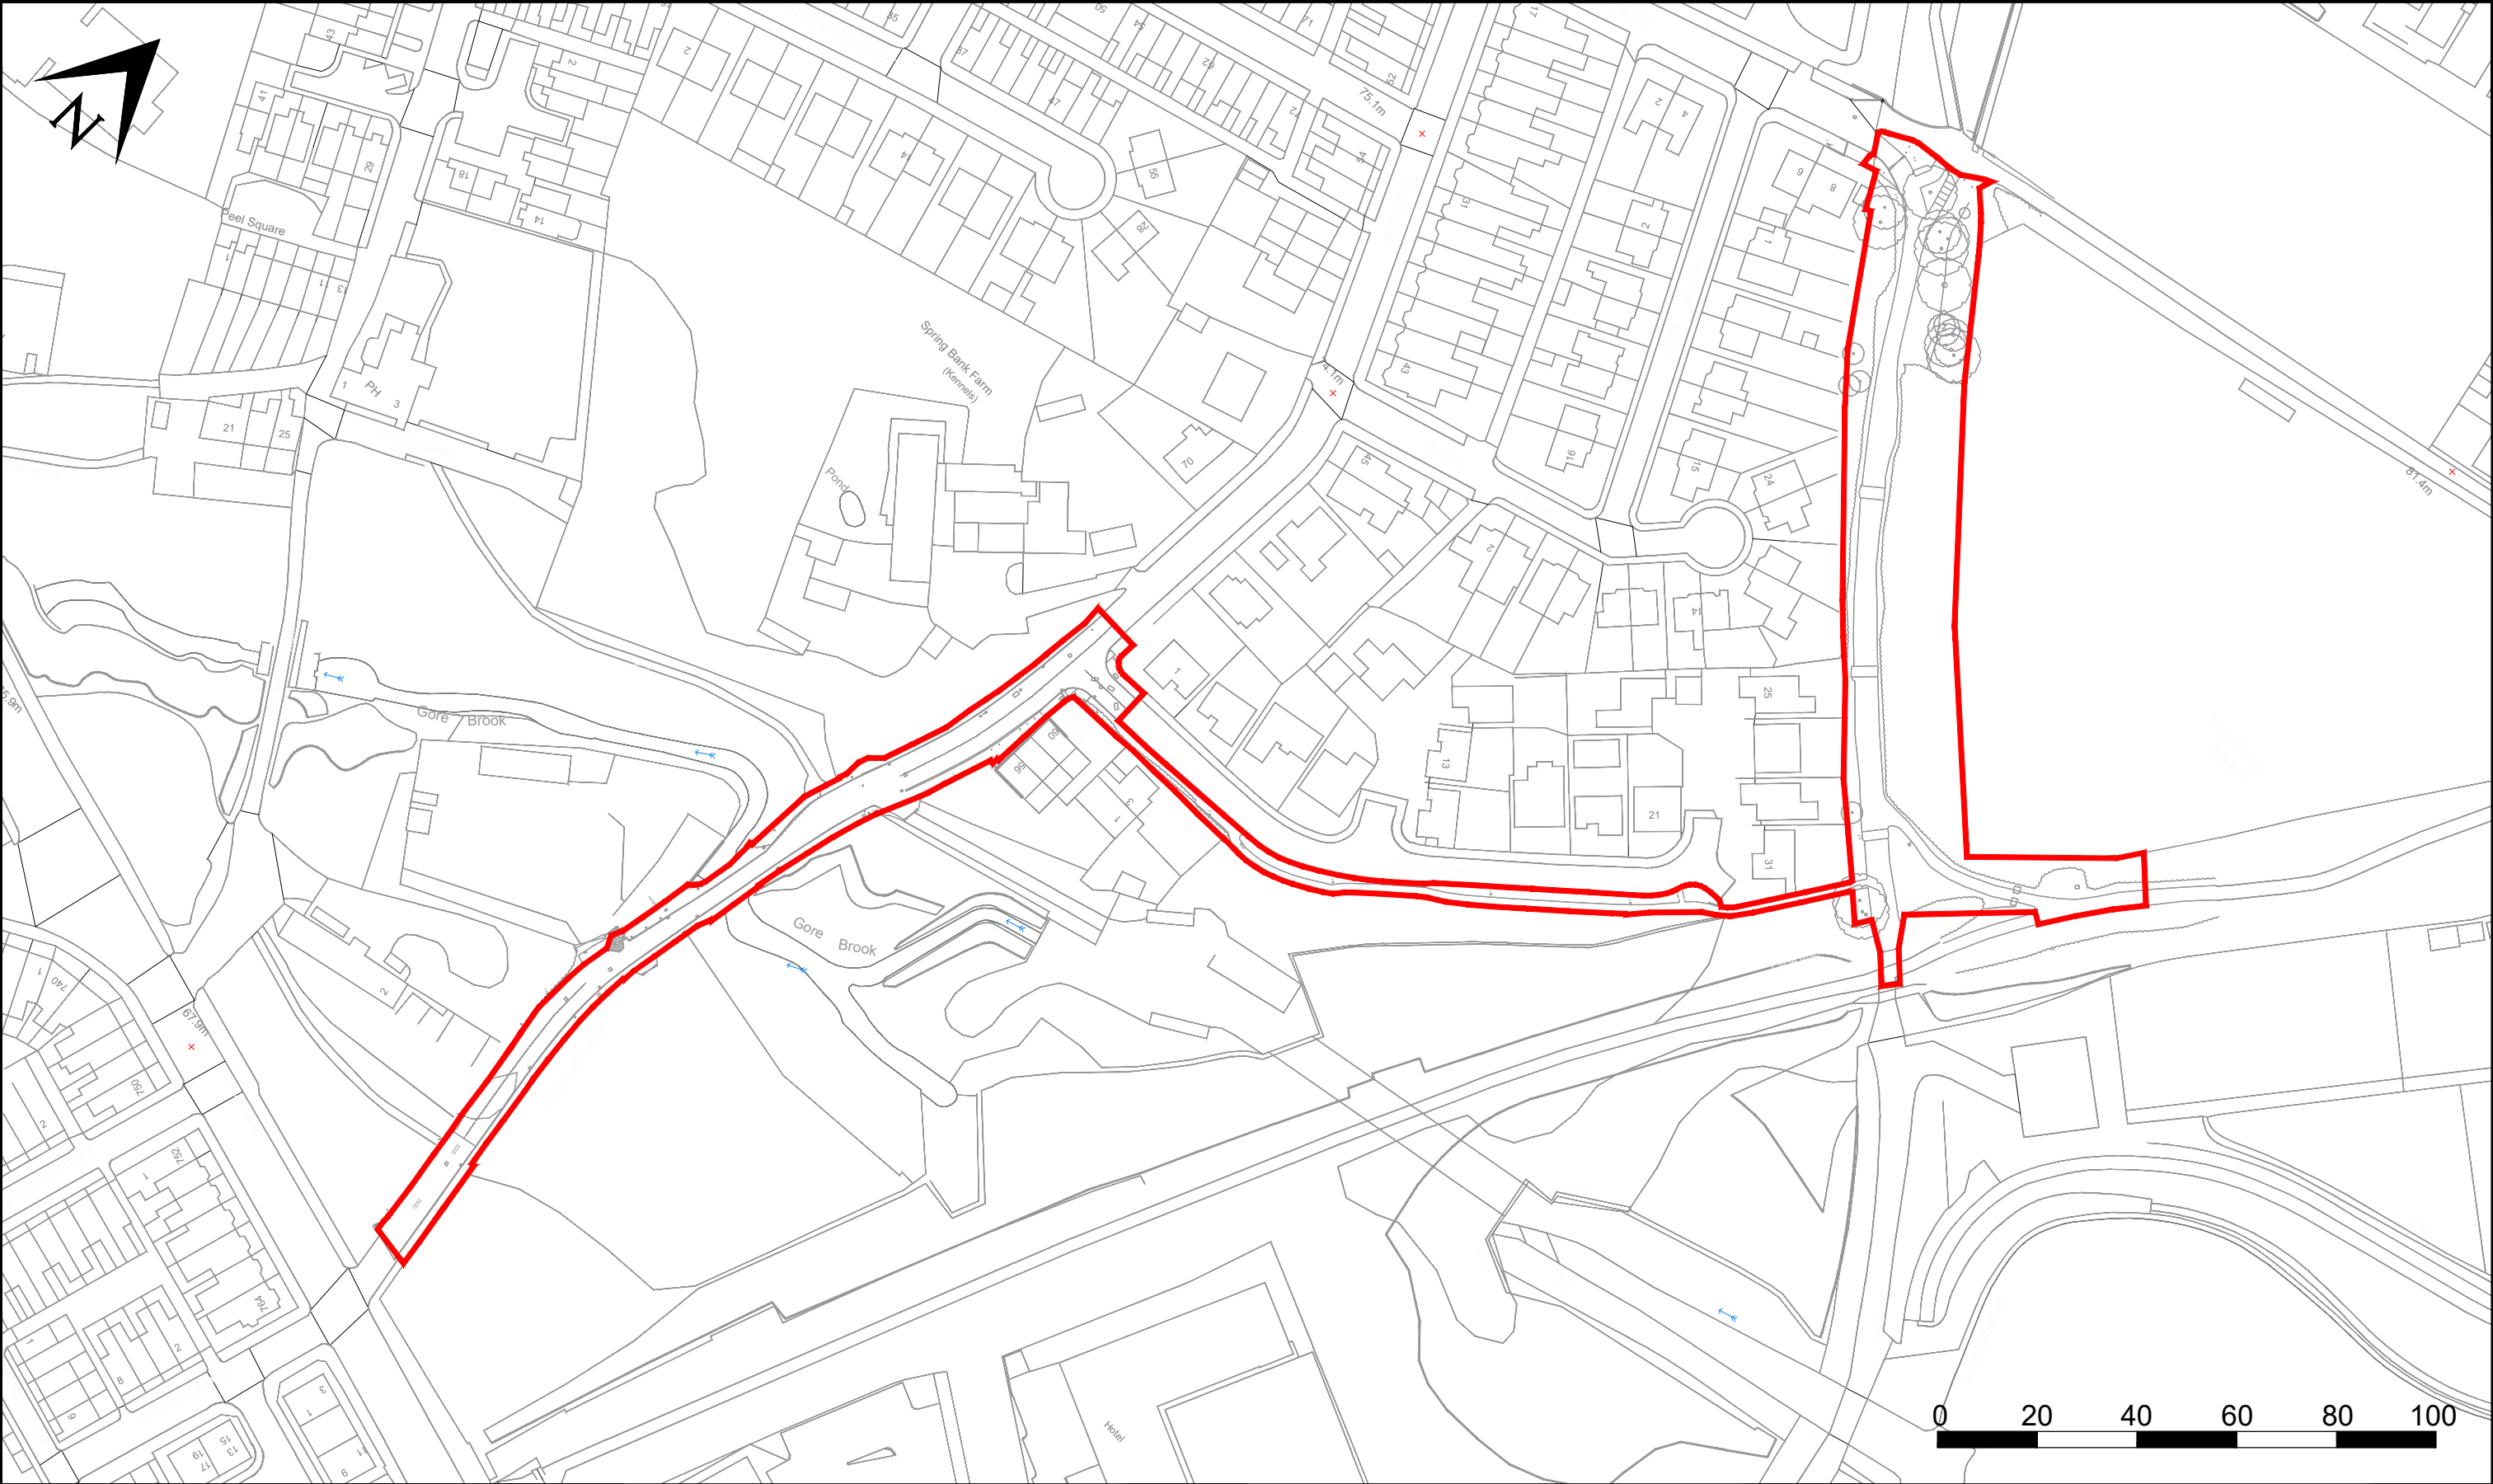

PROJECT TITLE MCF MANCHESTER CYCLEWAY	DRAWING TITLE LOCATION PLAN Stockport Branch Canal, Tannery Way and Yard Brow Area	Highways Neighbourhoods Directorate PO Box 532 Town Hall Manchester M60 2LA						 MANCHESTER CITY COUNCIL	
		SIZE A3	SCALE 1:1250	DATE	DRAWN	CHECKED	APPROVED	DRAWING NUMBER 210208H-MCF-0100-002	REV
				25/01/21	AP	KS	TD		