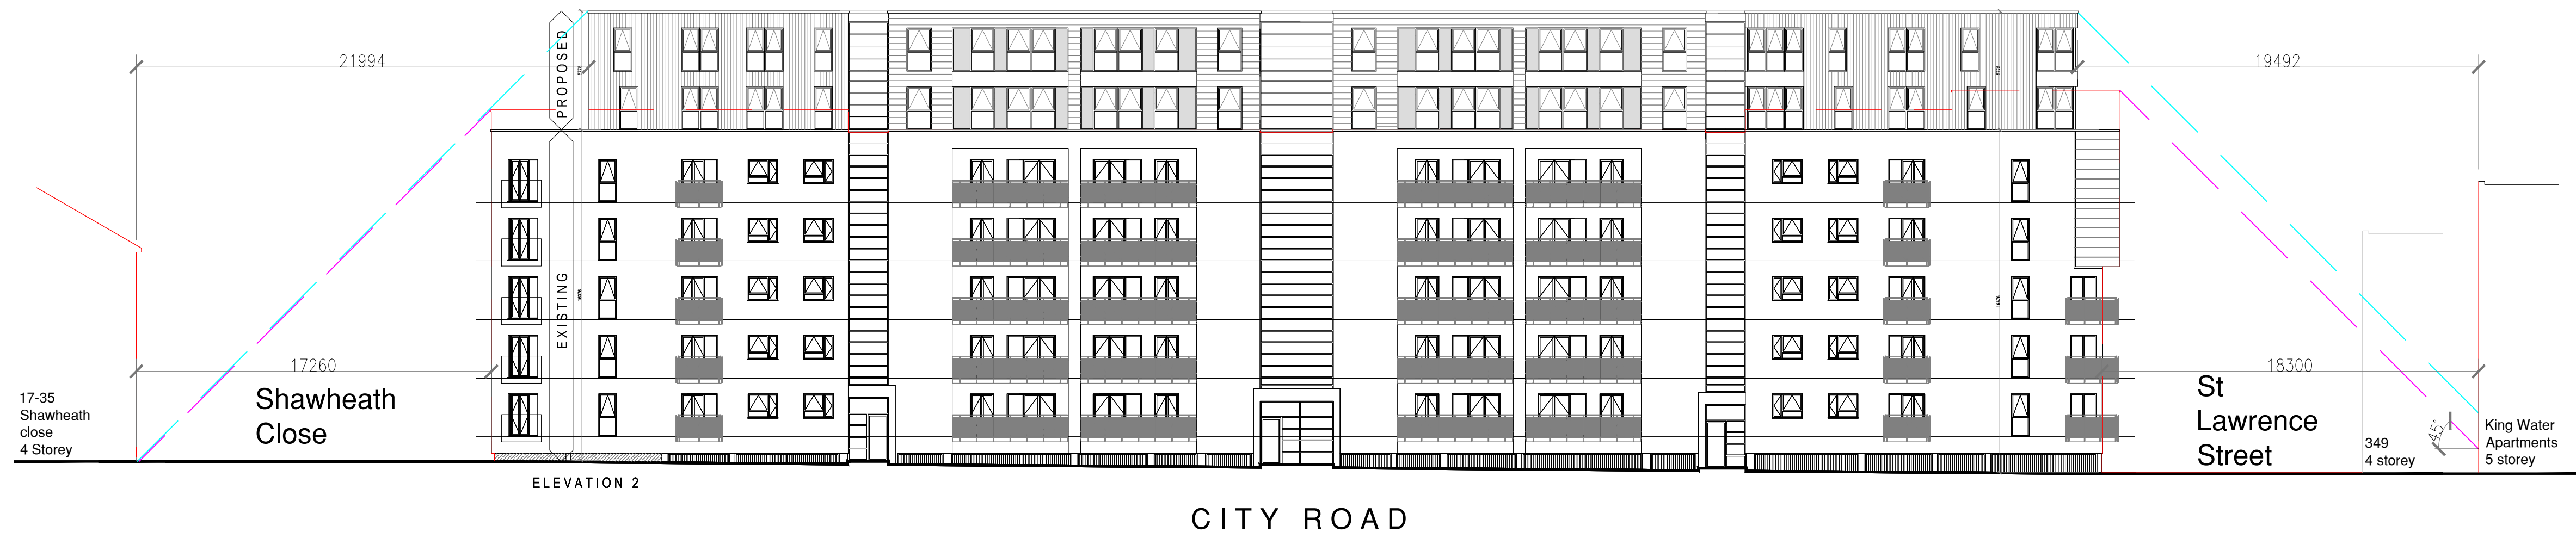
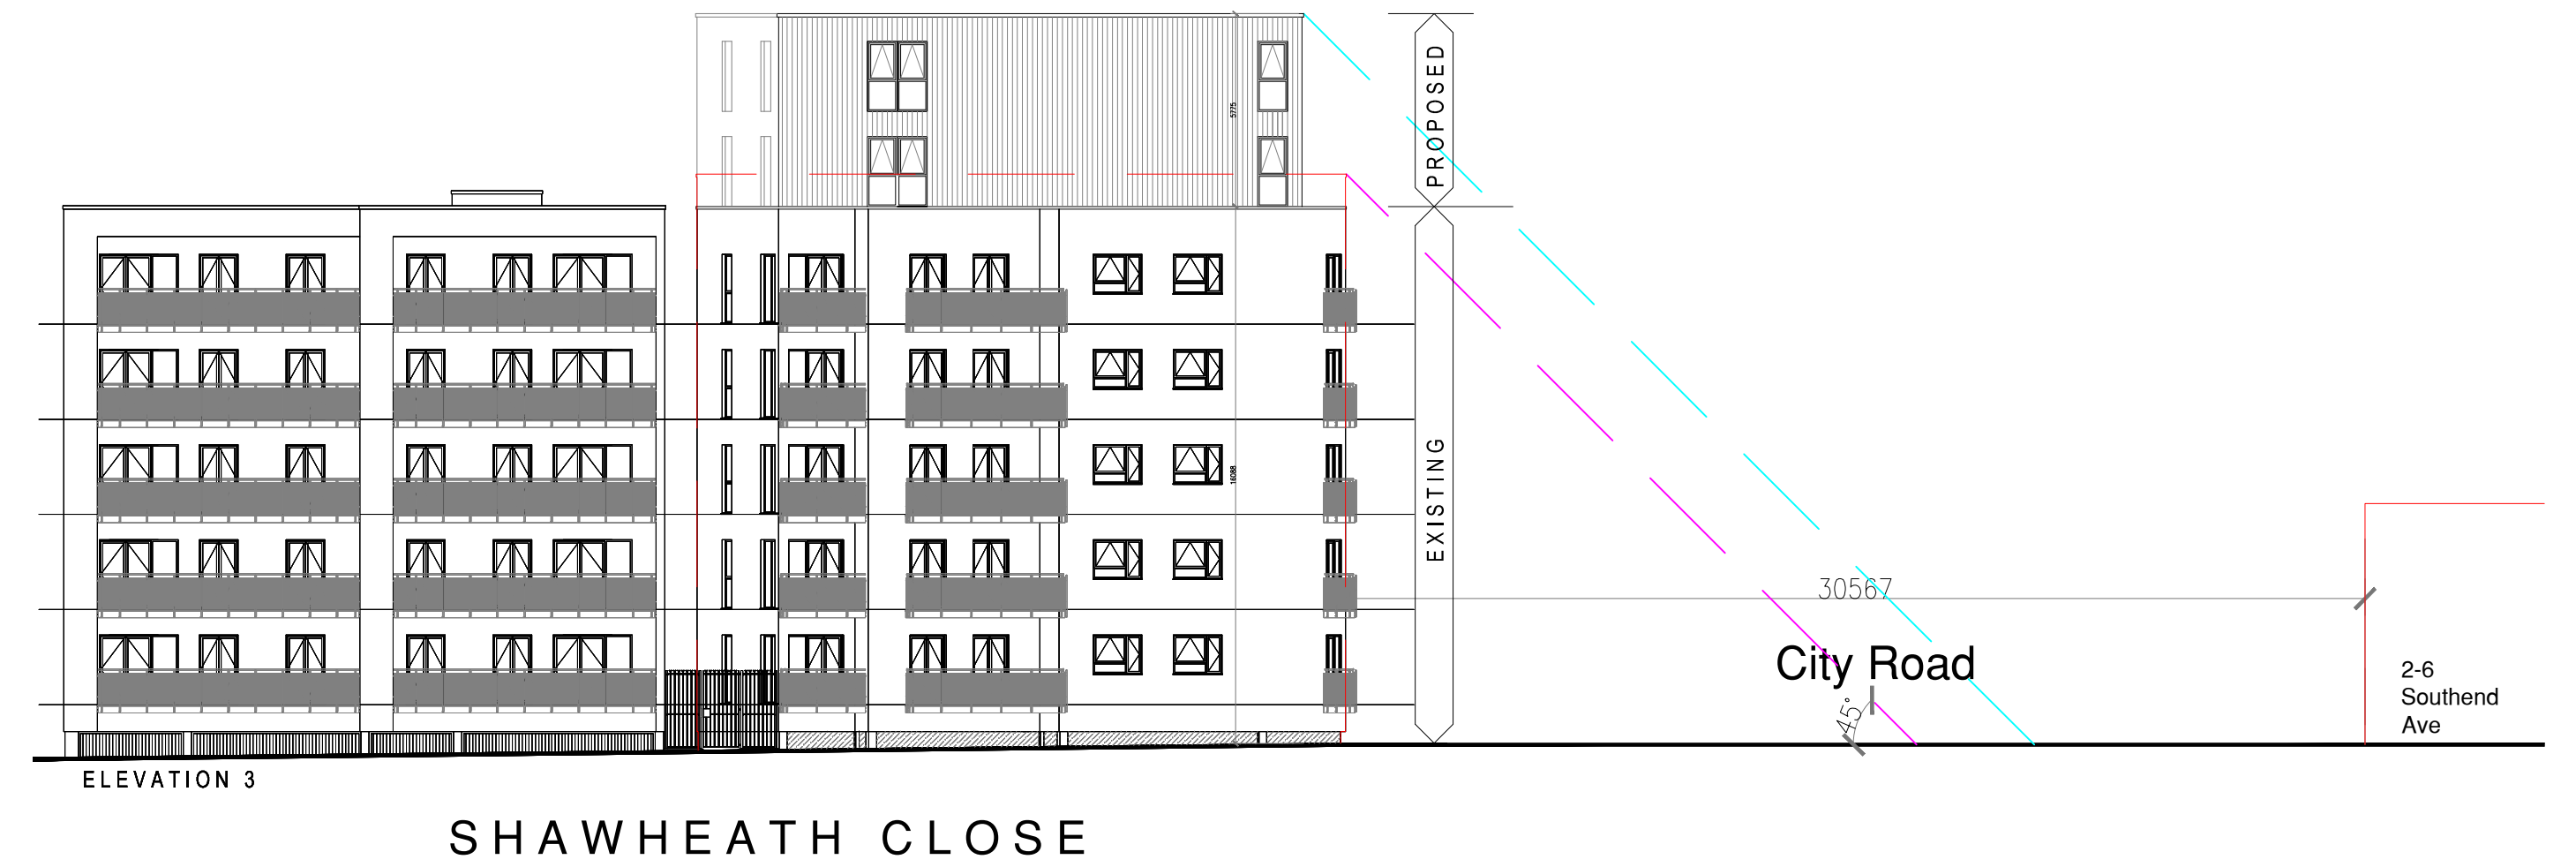


Rev.	Initials	Date	Rev.	Initials	Date	Notes:	PRELIMINARY INFORMATION ONLY FOR CONSTRUCTION FINAL / AS BUILT REVISION	Project	Client	Cobe Consulting Ltd
						This drawing is subject to copyright and is not to be reproduced in part or whole without approval. Do not scale this drawing - Check all dimensions on site.	☐ PRELIMINARY ☐ INFORMATION ONLY ☐ FOR CONSTRUCTION ☐ FINAL / AS BUILT ☐ REVISION Checked by: _____	New Lawrence House Proposed 2 storey roof top extension Proposed street scene elevations	Zagora Management Ltd JMT Feb 21 1:200@A1 C1518-GA-PD13	Cobe Consulting Ltd NEW LAWRENCE HOUSE WATERFORD BUSINESS PARK WATERFORD T91 788 Tel: 0161 762 9920 Fax: 0161 762 9914 E: info@cobe.co.uk