

astley.

Delivering creative brand environments
through signage, print and digital solutions

LEONARDO HOTELS



Address: Adair Street
Manchester


Drg: G_76138 - I

Title: PLANNING DRG

Visual Status: For review


Date: 21.01.21

1 = Item Numbers

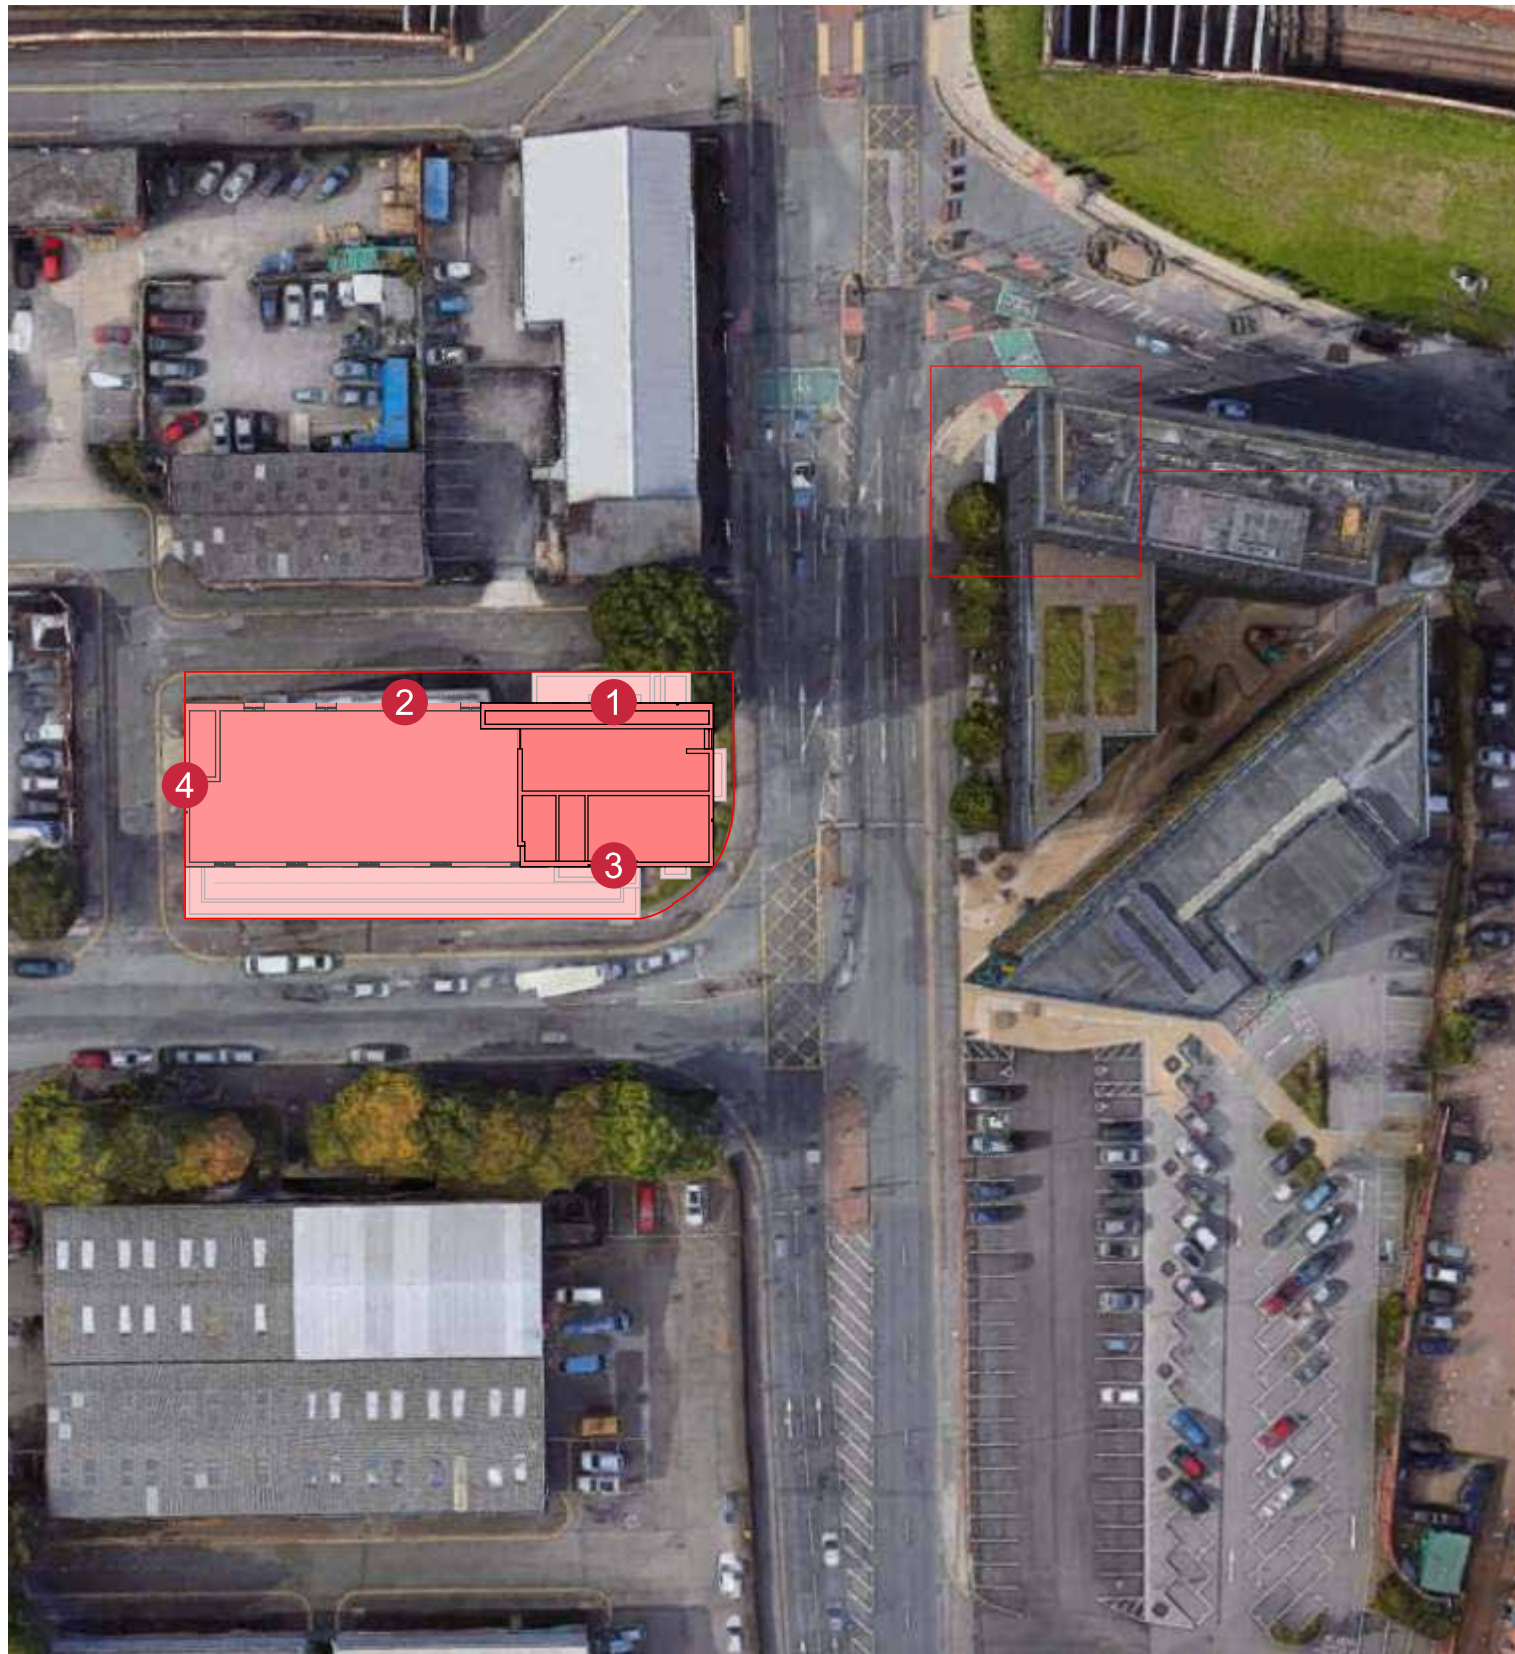


Face illuminated built up logo



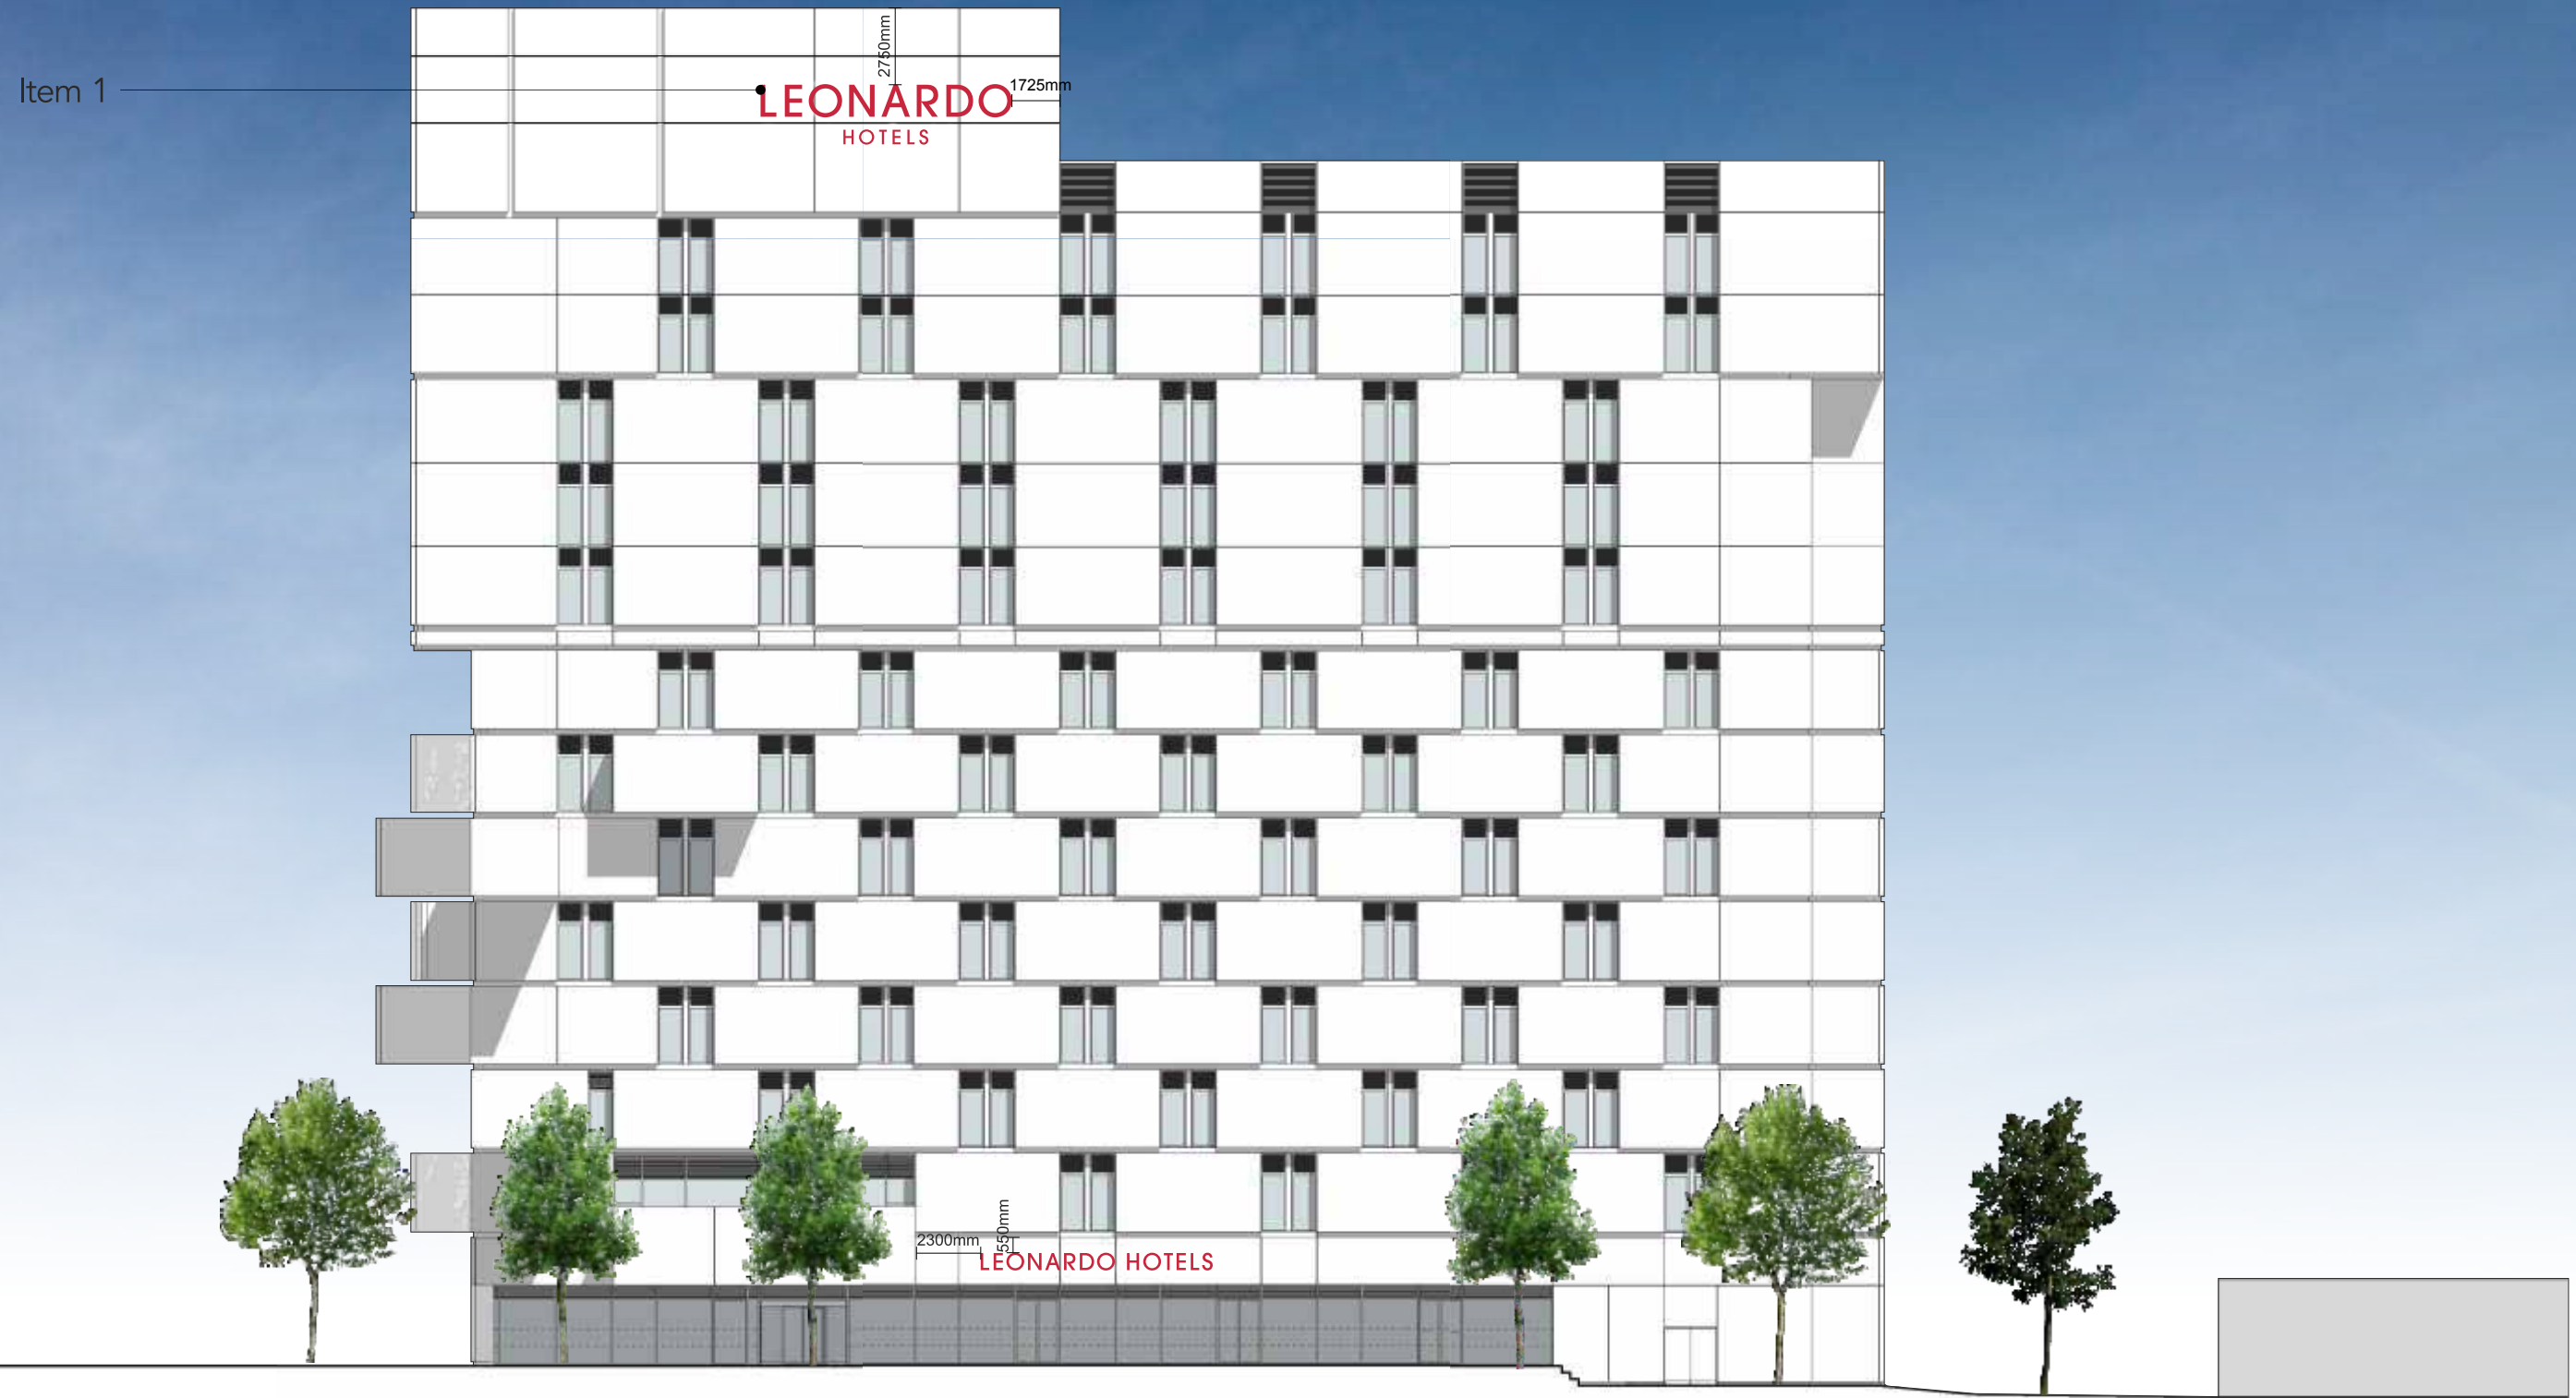

Proposed Elevation
Scale 1:250 @ A3

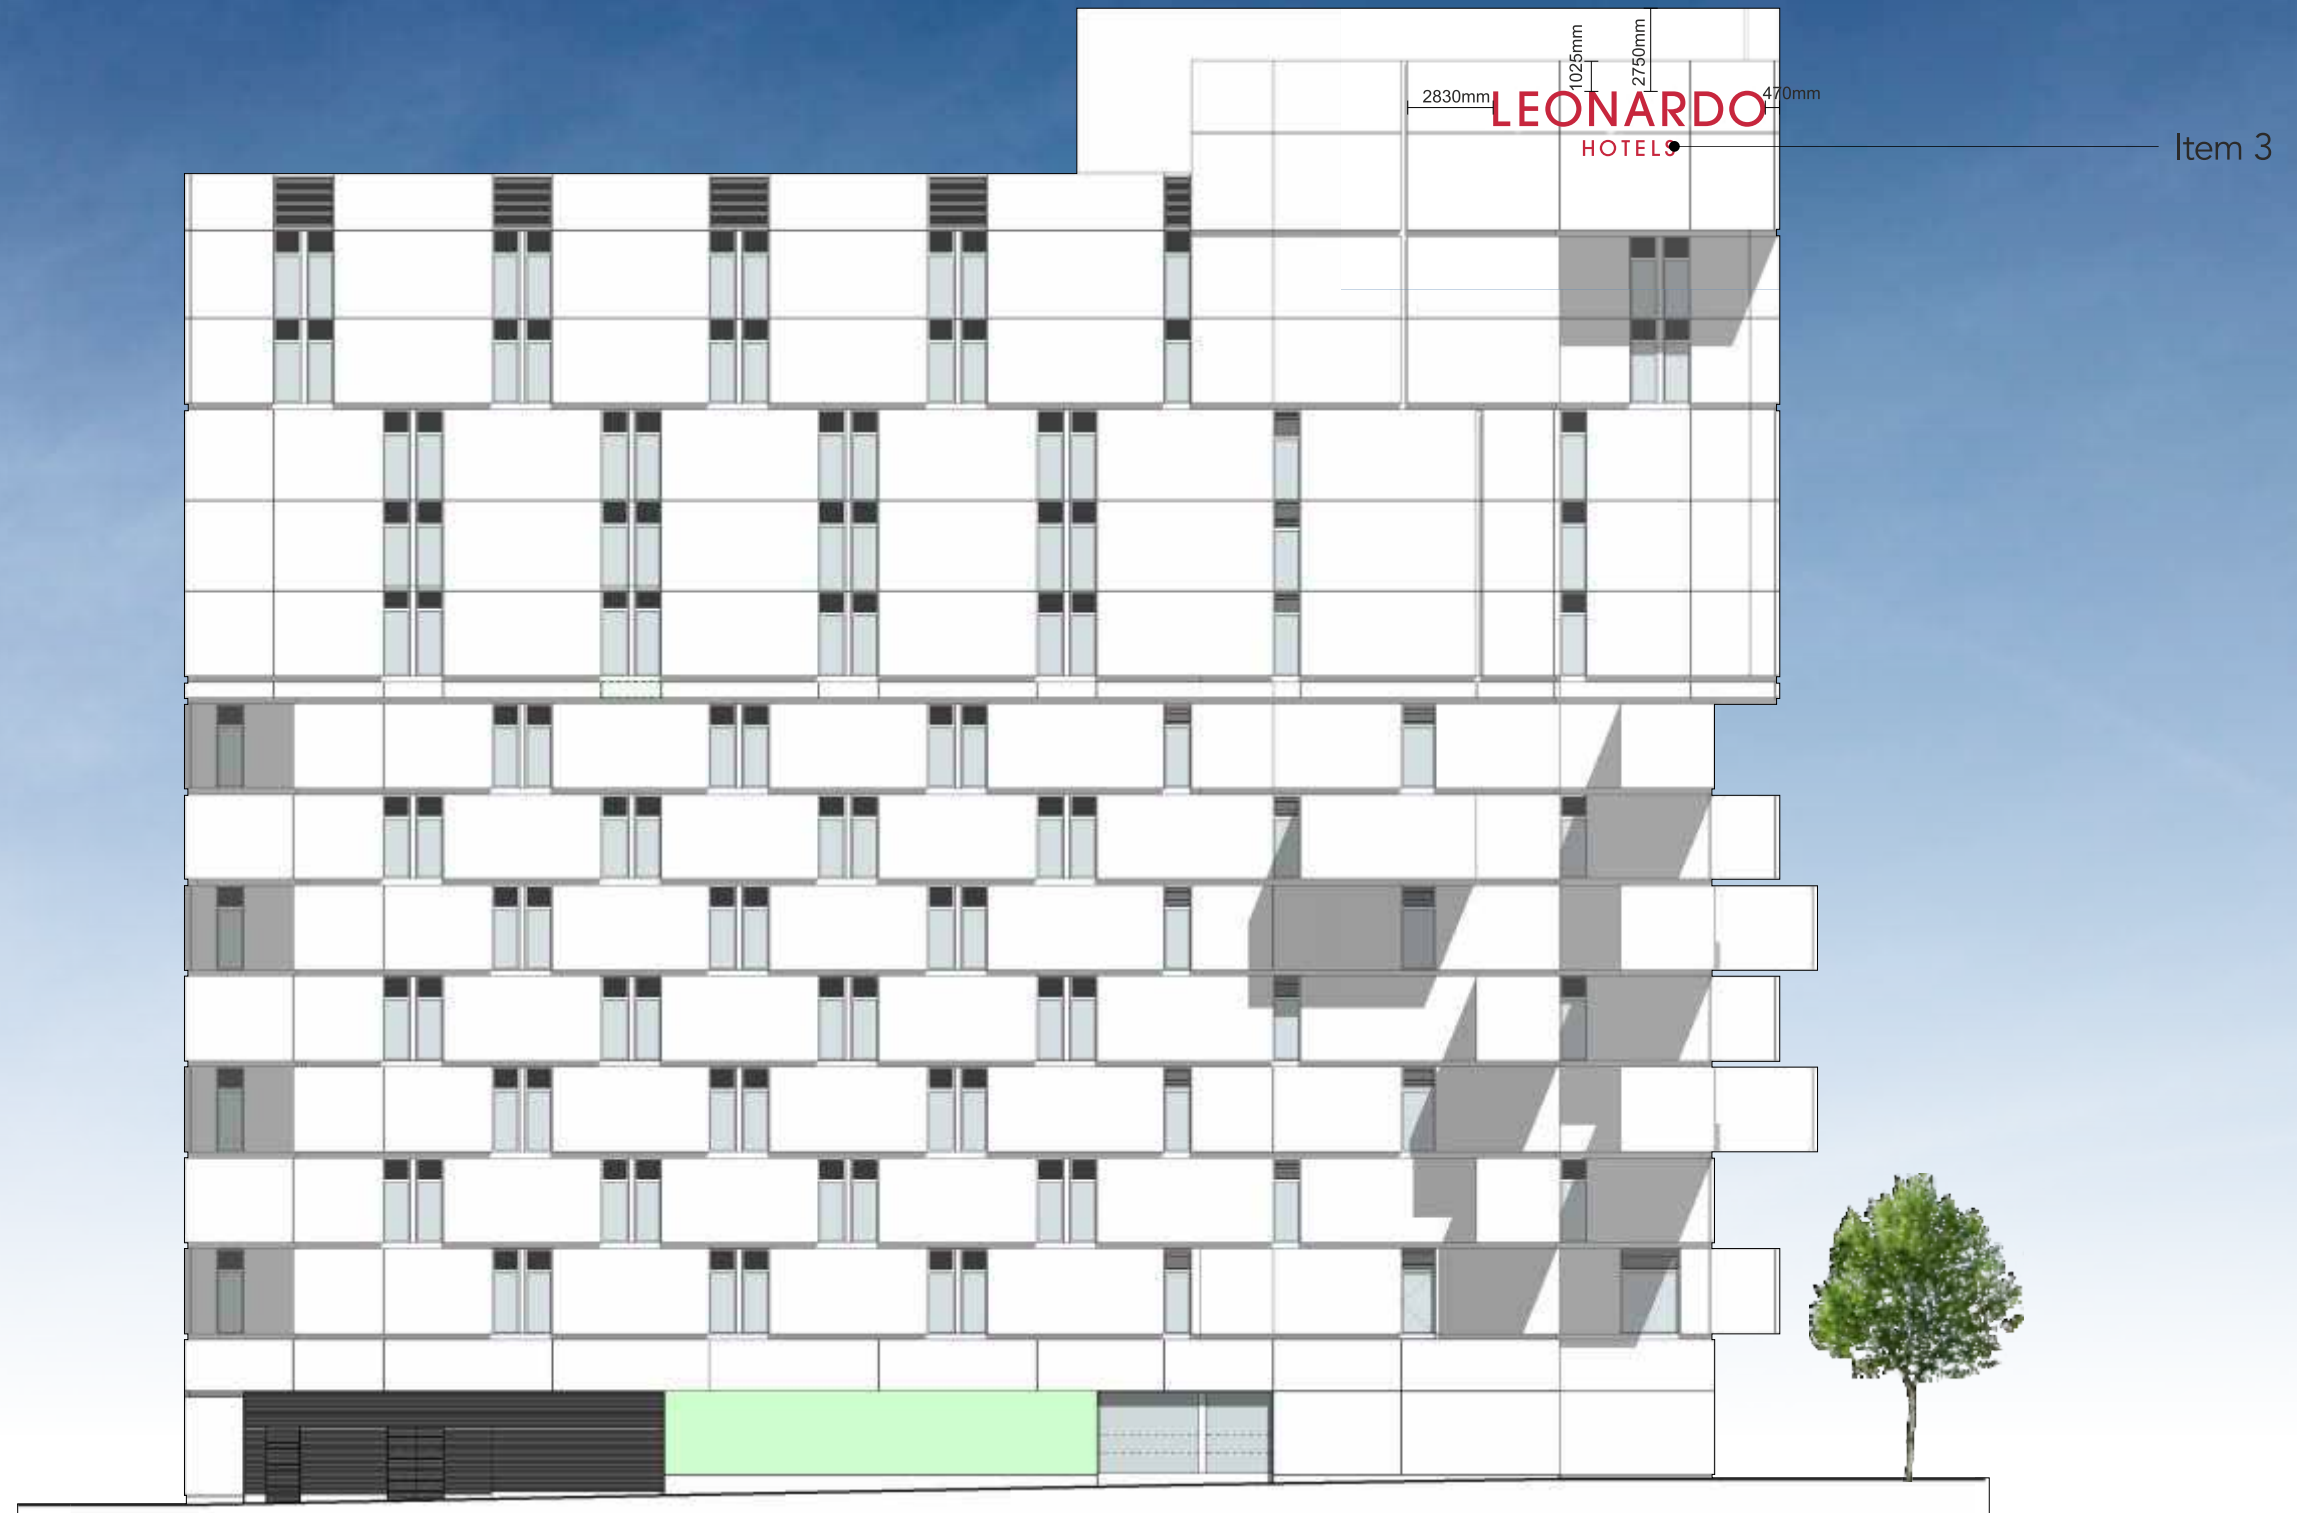

Proposed Elevation
Scale 1:250 @ A3



Proposed NE Elevation
Scale 1:250 @ A3



Proposed SW Elevation
Scale 1:250 @ A3



100mm deep fabricated aluminium individual letters, powder coated corporate red and stood off building. Sanded clear polycarbonate back trays to letters and internally illuminated by means of white LEDs, giving halo illumination to rear (Less than 300 per cd/m2).

NB. Electrical feed to be supplied to sign position by others.

Manufacturing sizes required (Do not manufacture from sizes shown)



