




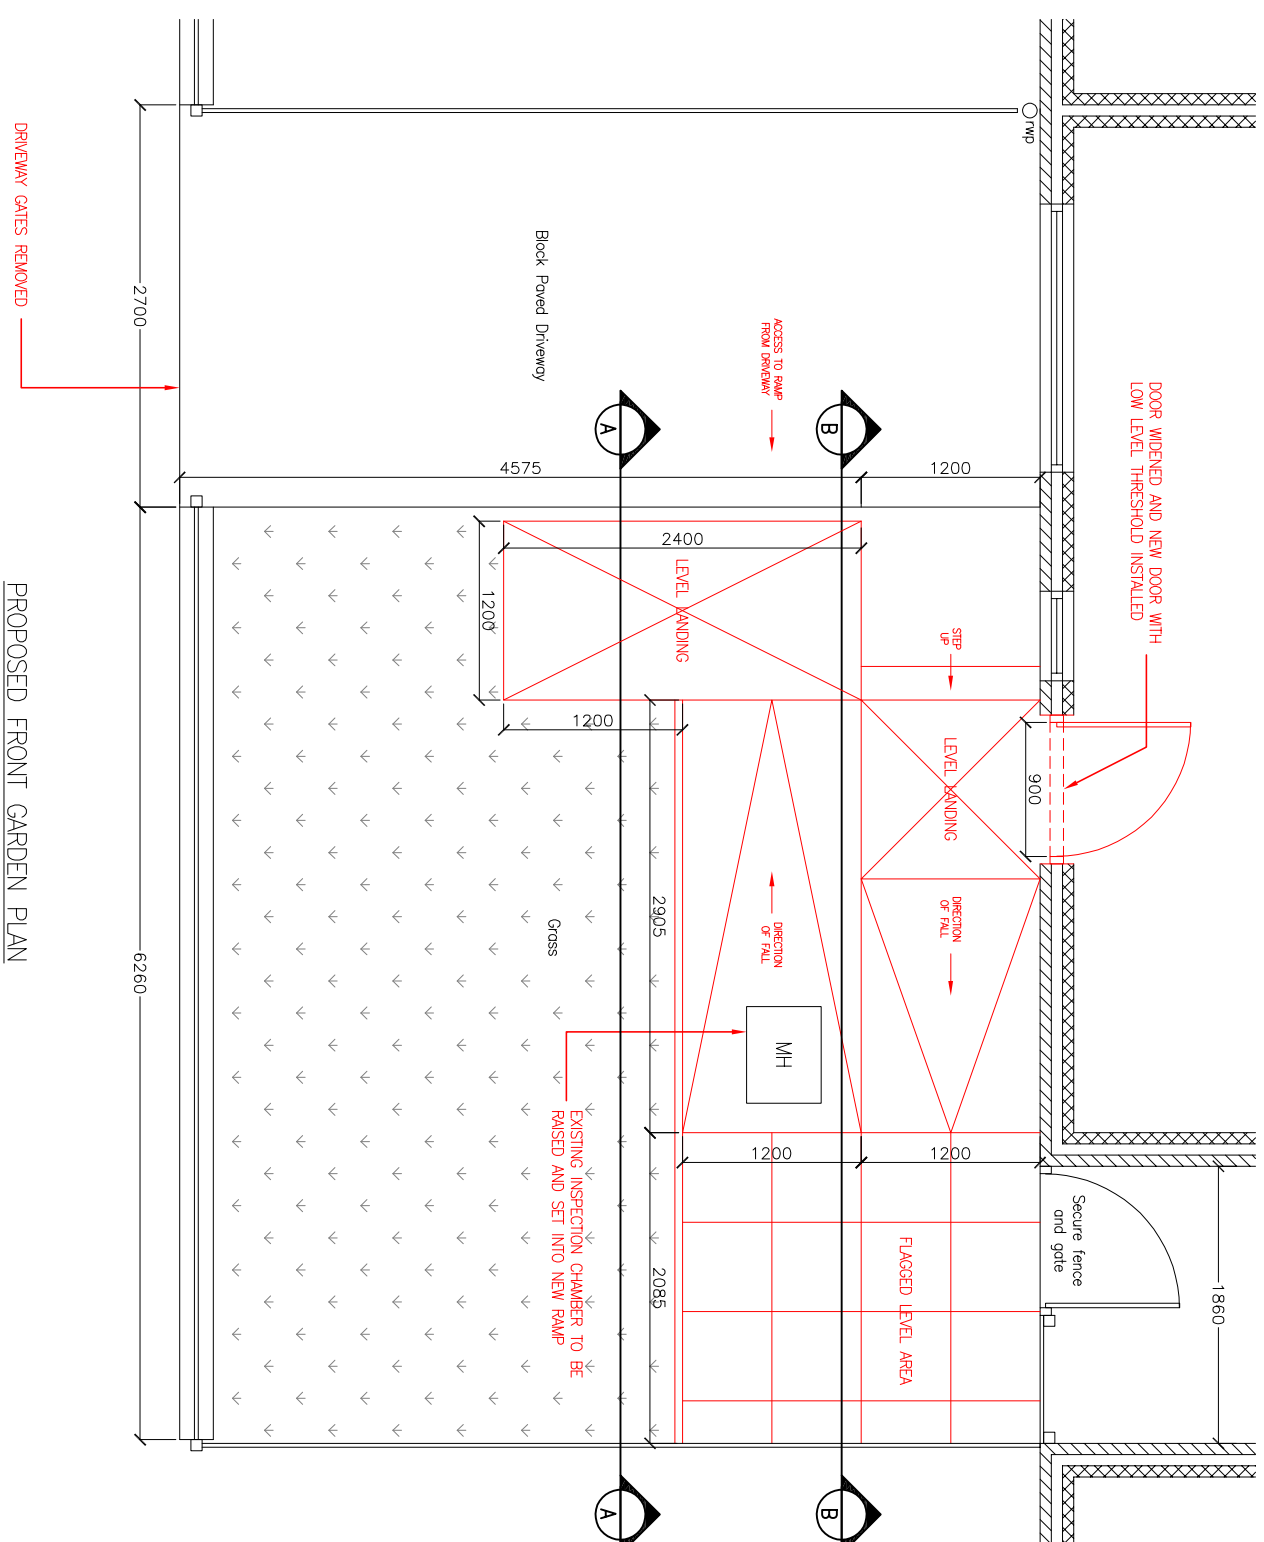

PROPOSED FRONT GARDEN PLAN

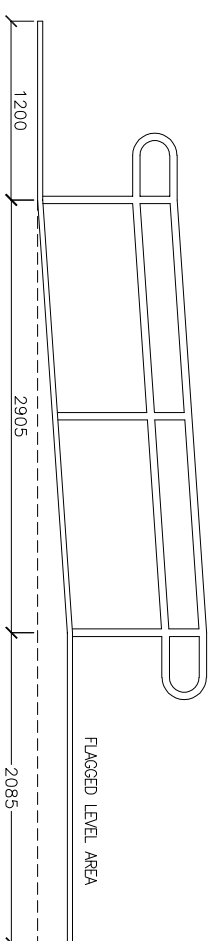

ELEVATION DETAIL A-A

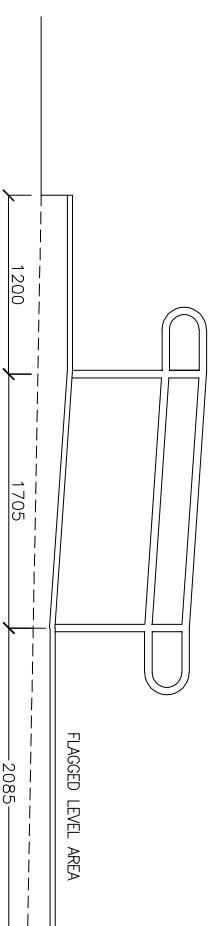

ELEVATION DETAIL B-B

- ### SCHEDULE OF PROPOSED WORKS:
- Install ramp and flagged area as shown on layout.
 - Raise existing inspection chamber and set into new ramp.
 - Widen front door and install new 900mm wide door with low level threshold
 - Remove driveway gates

SCHEDULE OF PROPOSED WORKS:

- Install ramp and flagged area as shown on layout.
- Raise existing inspection chamber and set into new ramp.
- Widen front door and install new 900mm wide door with low level threshold
- Remove driveway gates

REV	DESCRIPTION	DATE	BY	CHK
B	GATES REMOVED AND LEVEL LANDING EXTENDED	03.12.20	AU	AU
A	FRONT DOOR WIDENED	25.09.20	AU	AU

Project:

Drawing Title:

Proposed Front Garden Plan

Drawing No.:

034-002

Scale @ A

scale @ A

Status:

Status:

Drawn By:

Drawn By:

Date:

Date: _____