




ALL DIMENSIONS AND DETAILS PRELIMINARY
SUBJECT TO CONFIRMATION OF VORTEX FLOW
CONTROL DEVICE MANUFACTURERS DETAILED
DIMENSIONS AND REQUIREMENTS

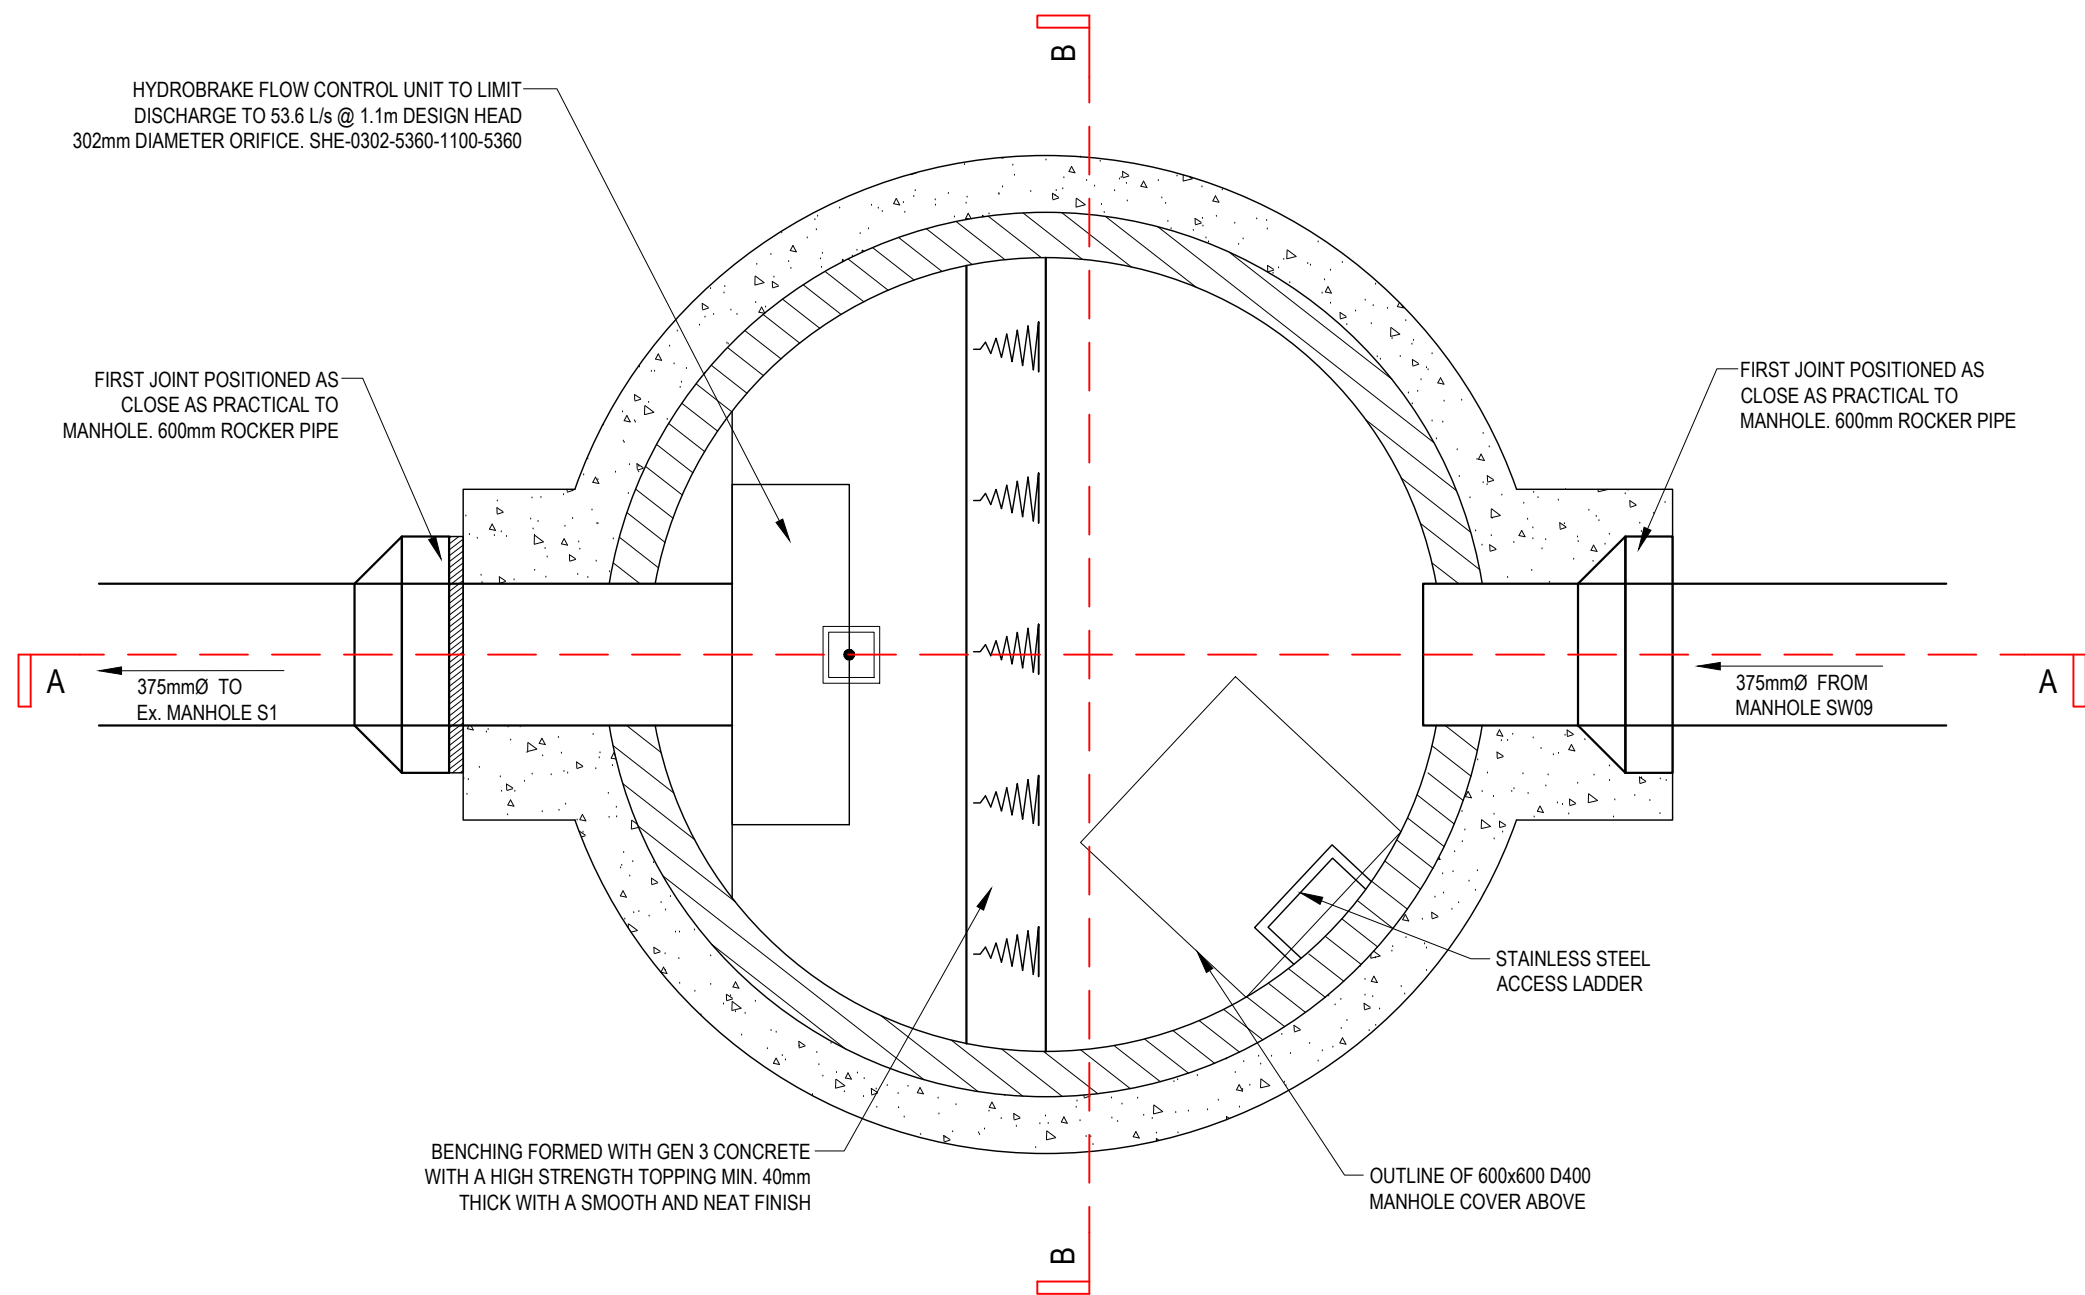


FLOW CONTROL CHAMBER
PLAN

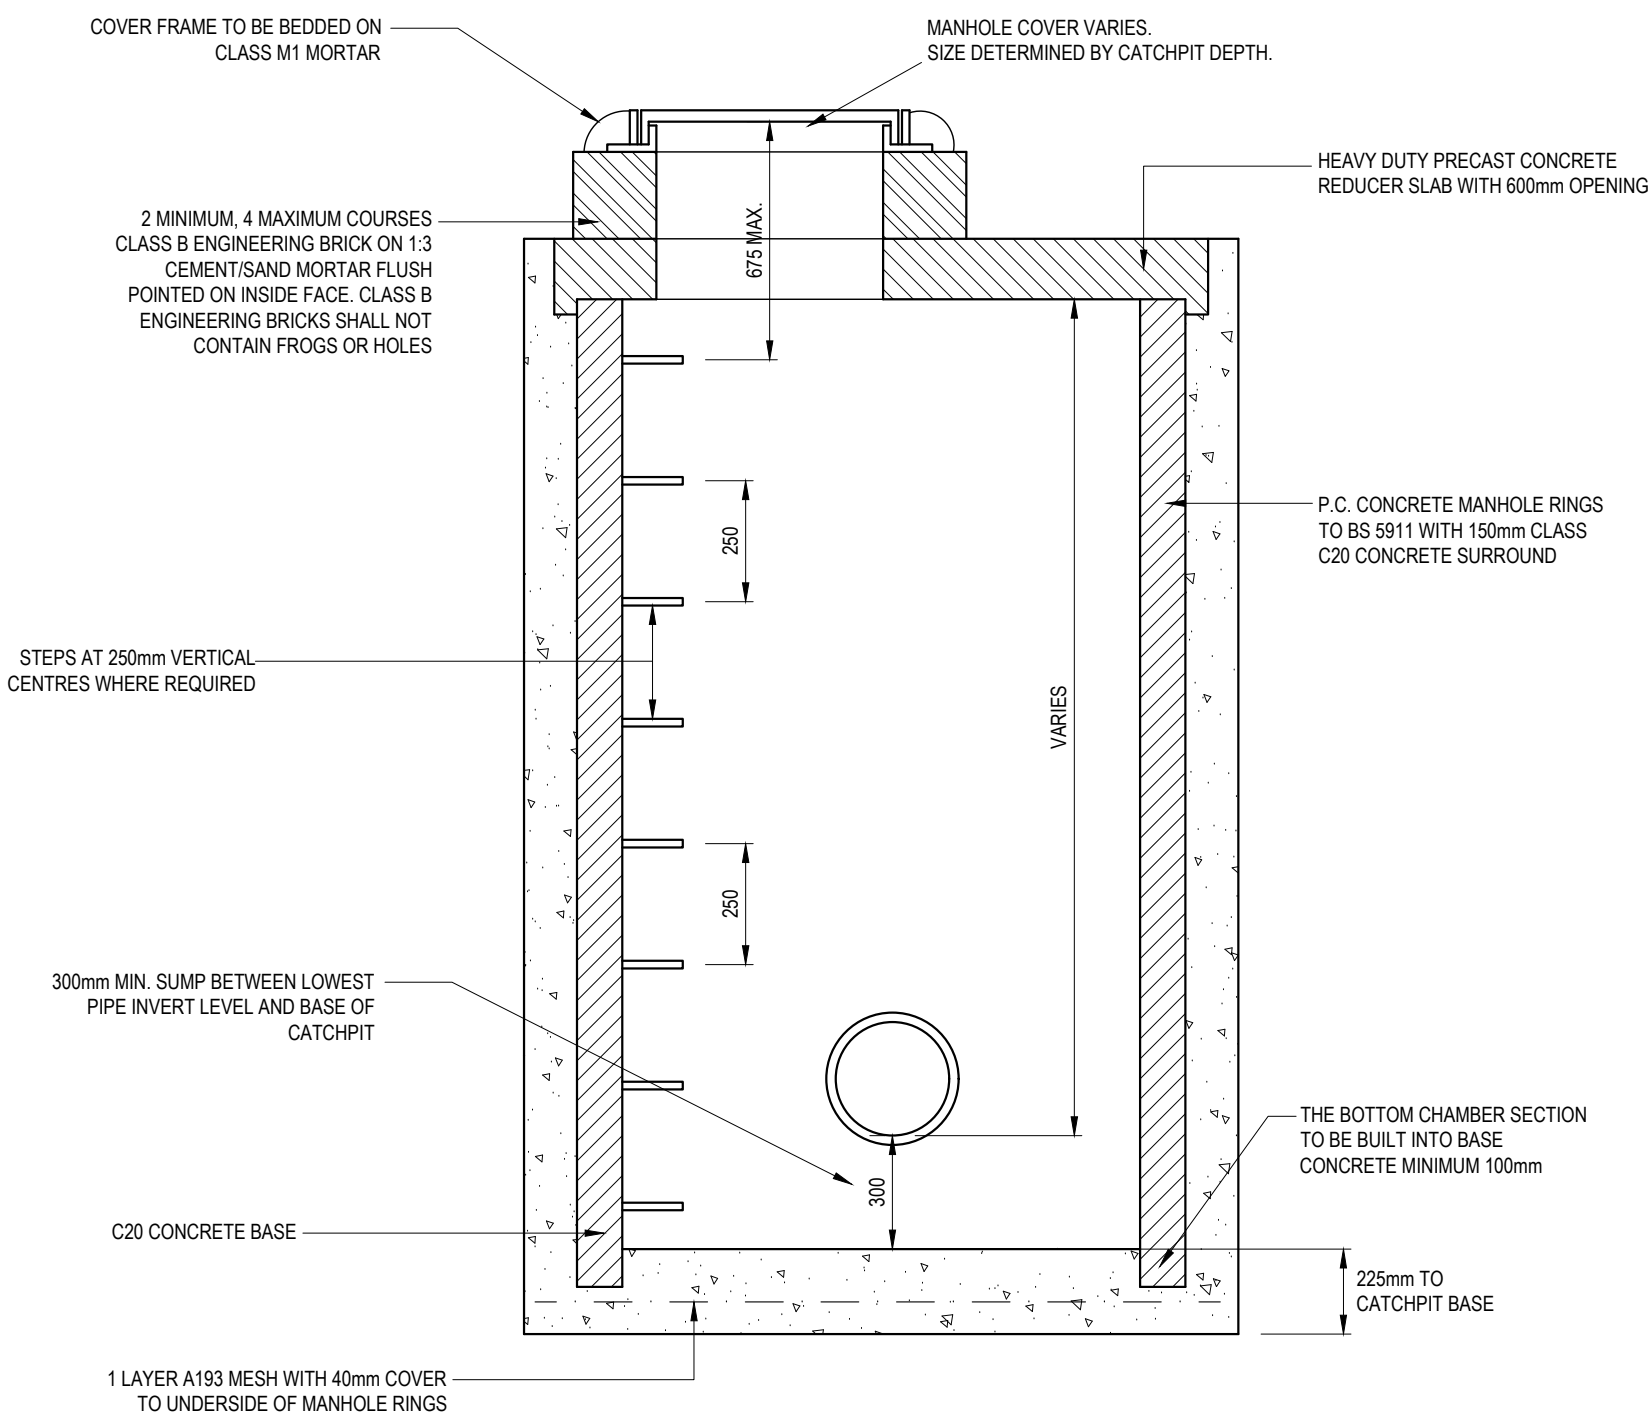

TYPICAL CATCHPIT DETAIL

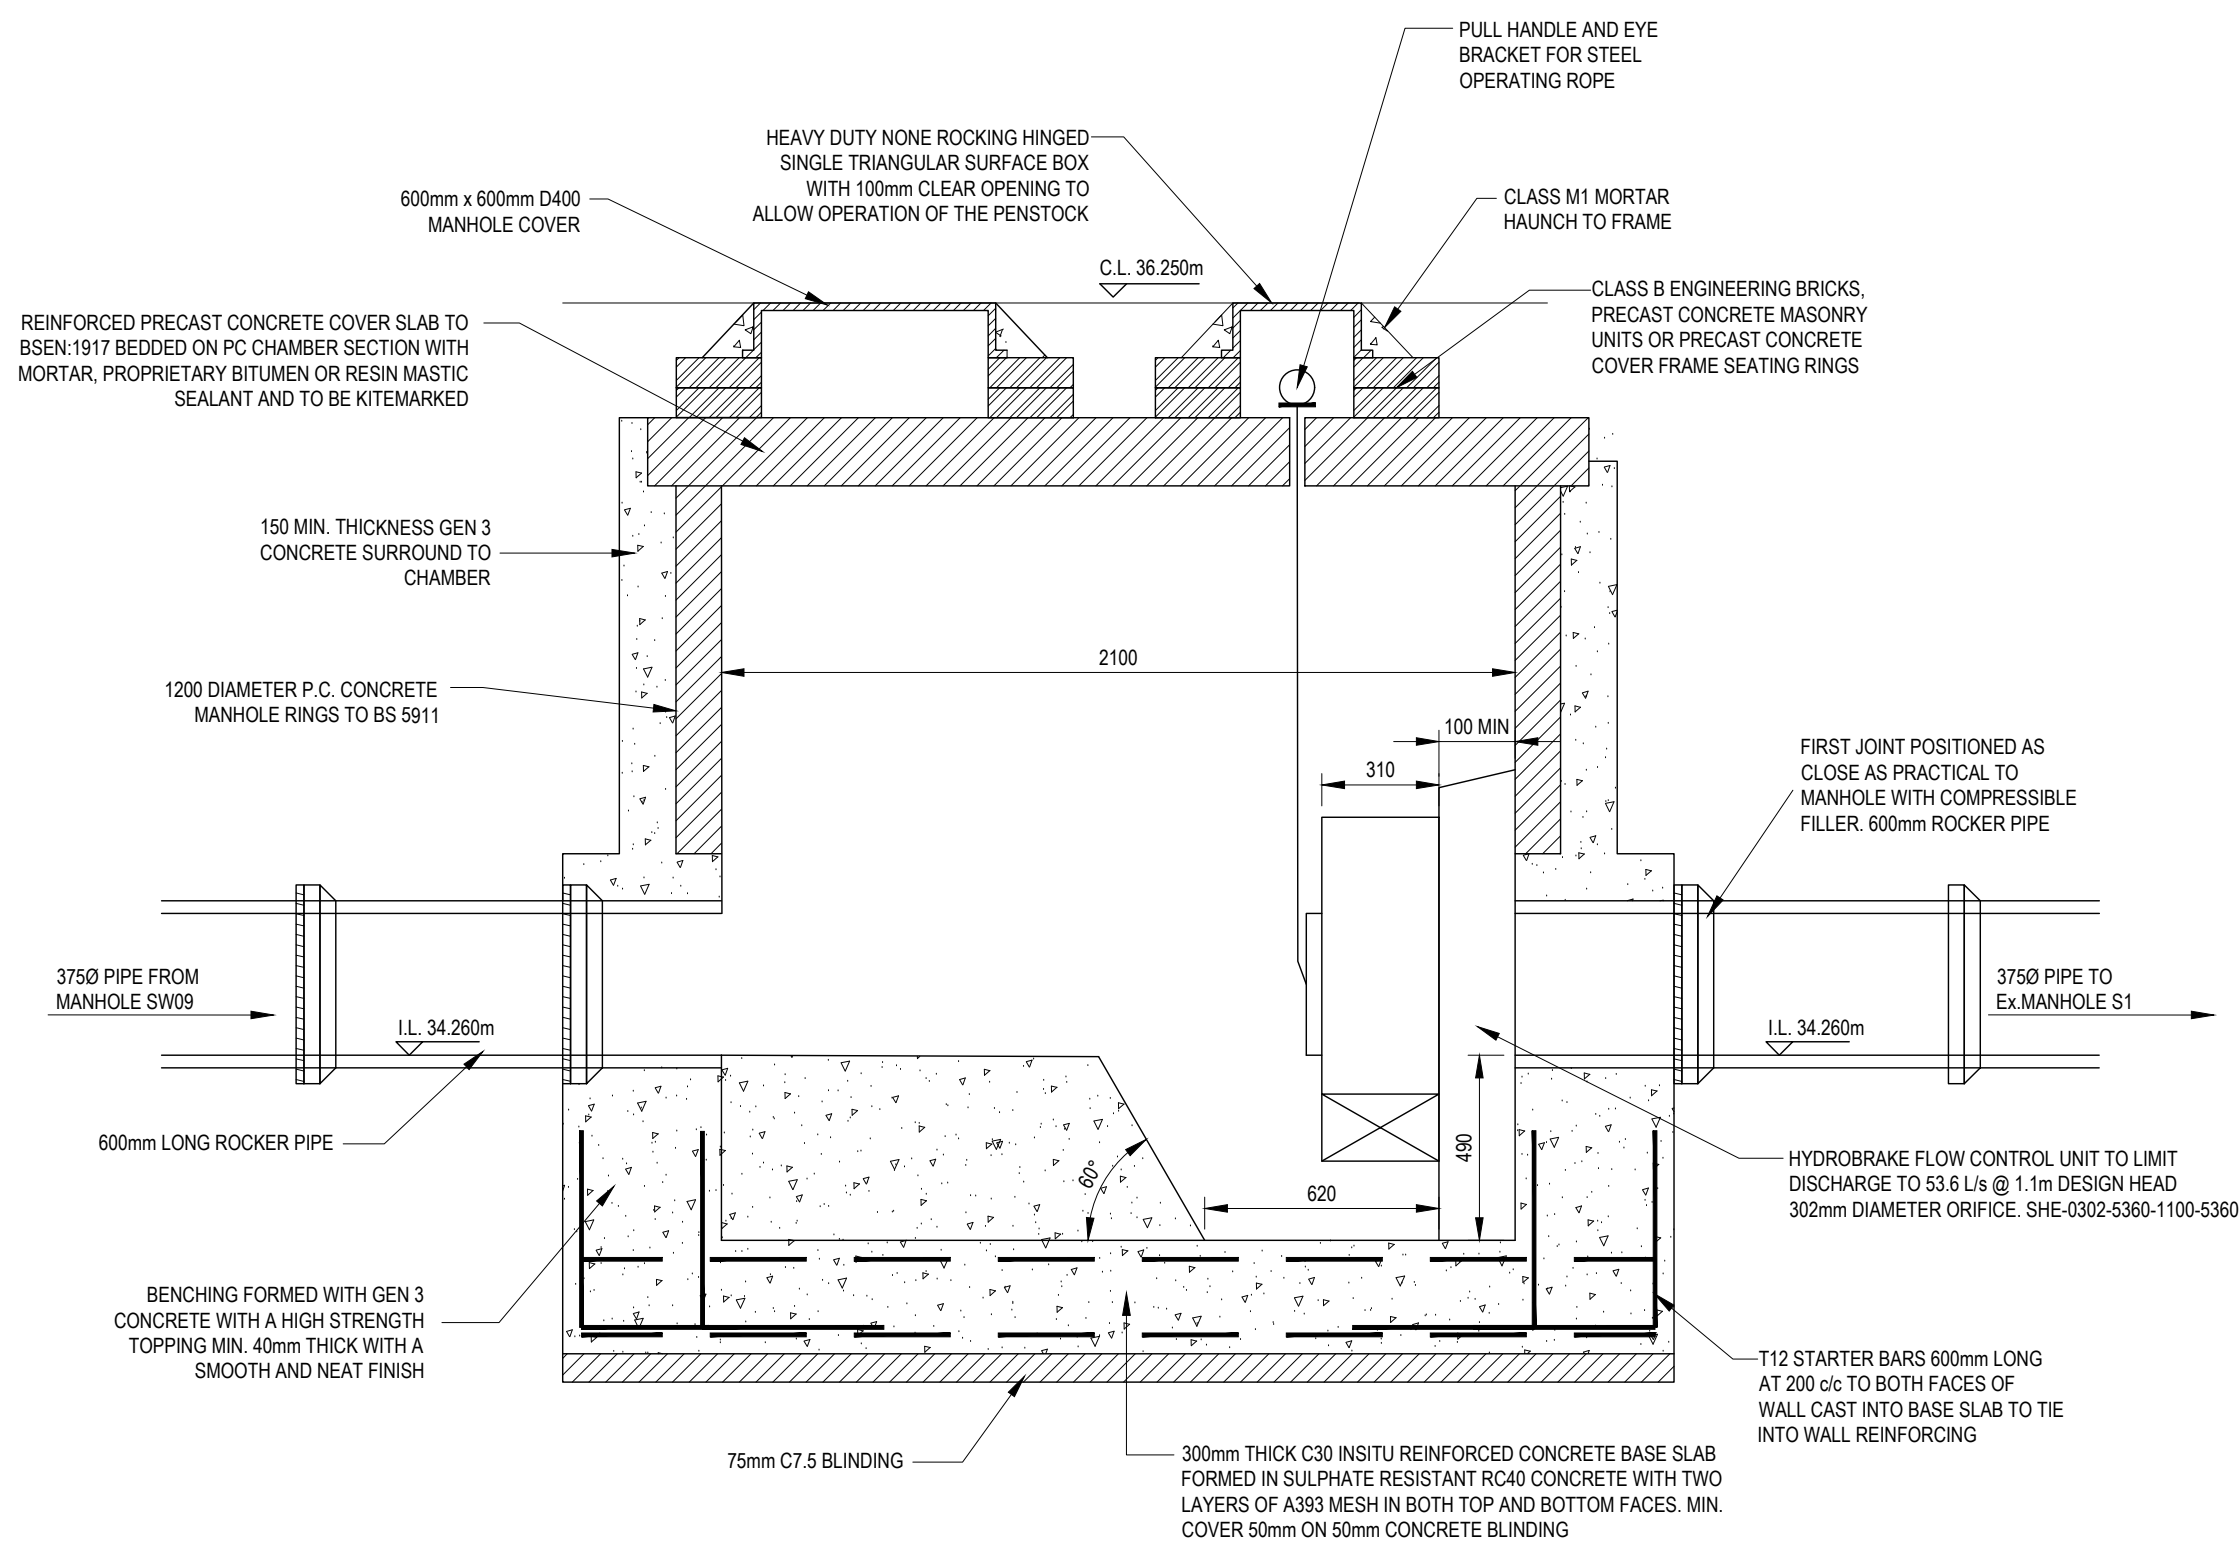

FLOW CONTROL CHAMBER
SECTION A-A

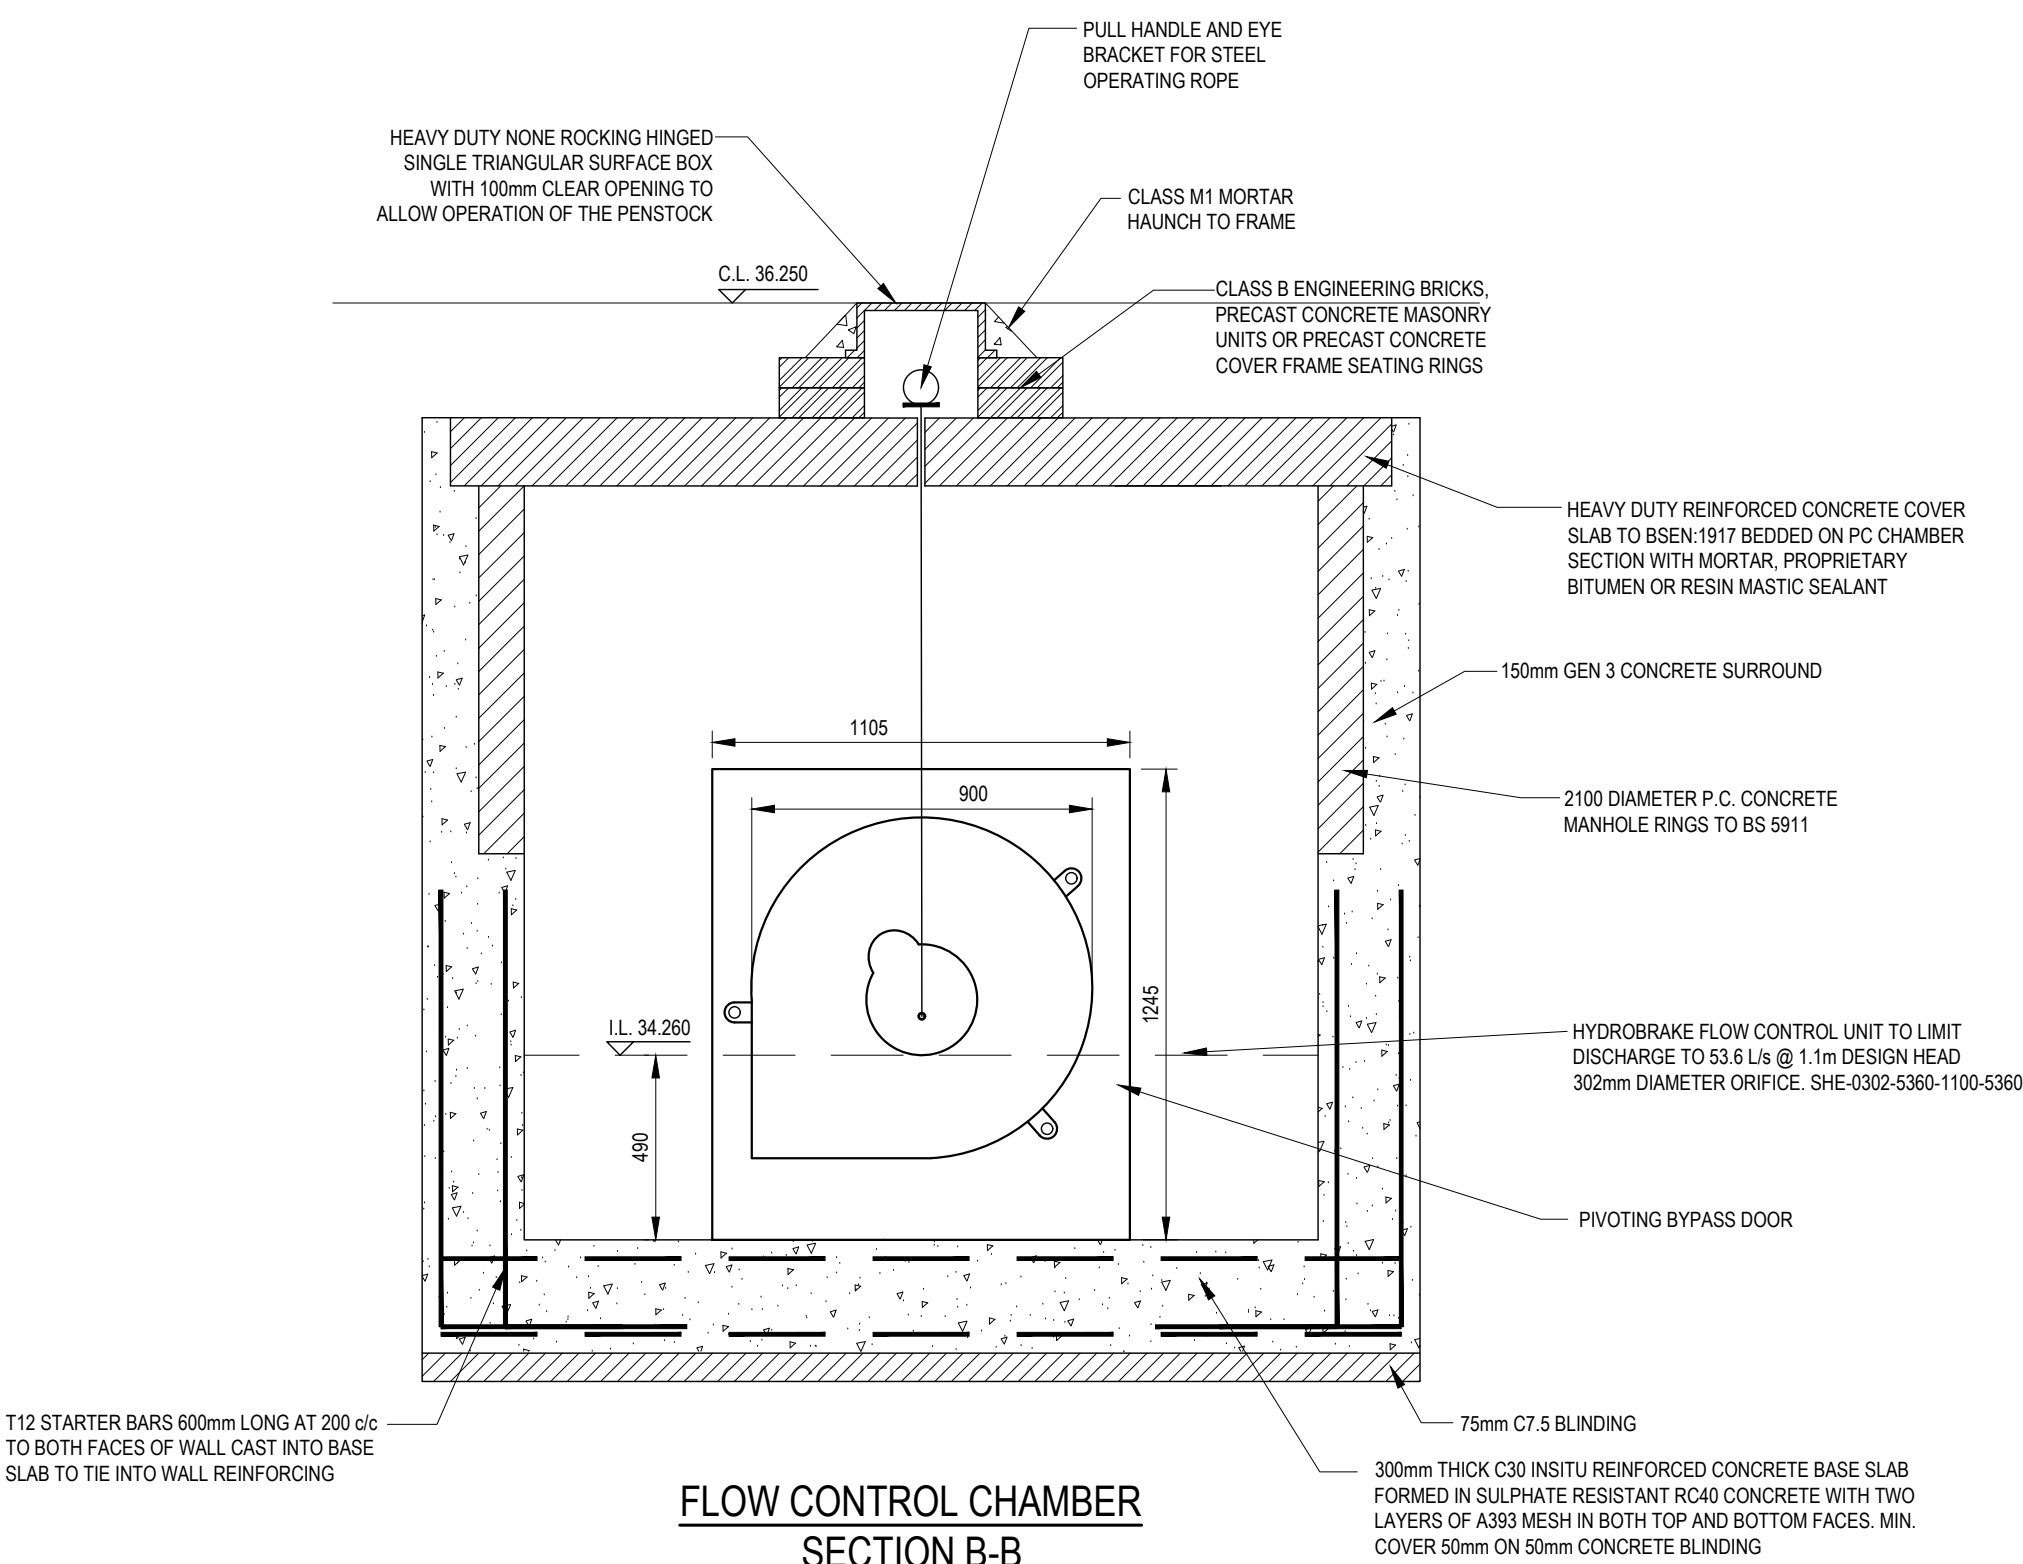

FLOW CONTROL CHAMBER
SECTION B-B

P01	01.04.2020	PRELIMINARY - FOR DISCHARGE OF PLANNING CONDITIONS ONLY	JRS	JMM	JMM
REV	DATE	DESCRIPTION	BY	CHK	APP
DRAWING STATUS:					
PRELIMINARY					
CLIENT:					
THE CHRISTIE NHS FOUNDATION TRUST					
ARCHITECT:					
IBI GROUP					
PROJECT:					
THE CHRISTIE P22 TIERED CAR PARK					
TITLE:					
BELOW GROUND DRAINAGE FLOW CONTROL CHAMBER & TYPICAL CATCHPIT DETAIL					
STATUS:	PROJECT No.	PROJECT	ORIGINATOR	VOL/SYS	LEVEL
S2	218-310	CCP - AJP - ZZ - 00 - DR - C	3013	P01	
SCALE @ A1:	DESIGNED:	DRAWN:	CHECKED:	APPROVED:	DATE:
N.T.S	JRS	JRS	JMM	JMM	APR 2020
alan johnston partnership LLP					
CONSULTING STRUCTURAL & CIVIL ENGINEERS					
1 Dale Street, Liverpool L2 2ET					
Tel: 0151 227 1462					
Fax: 0151 225 1187					
E-Mail: Mail@ajpstructeng.com					