


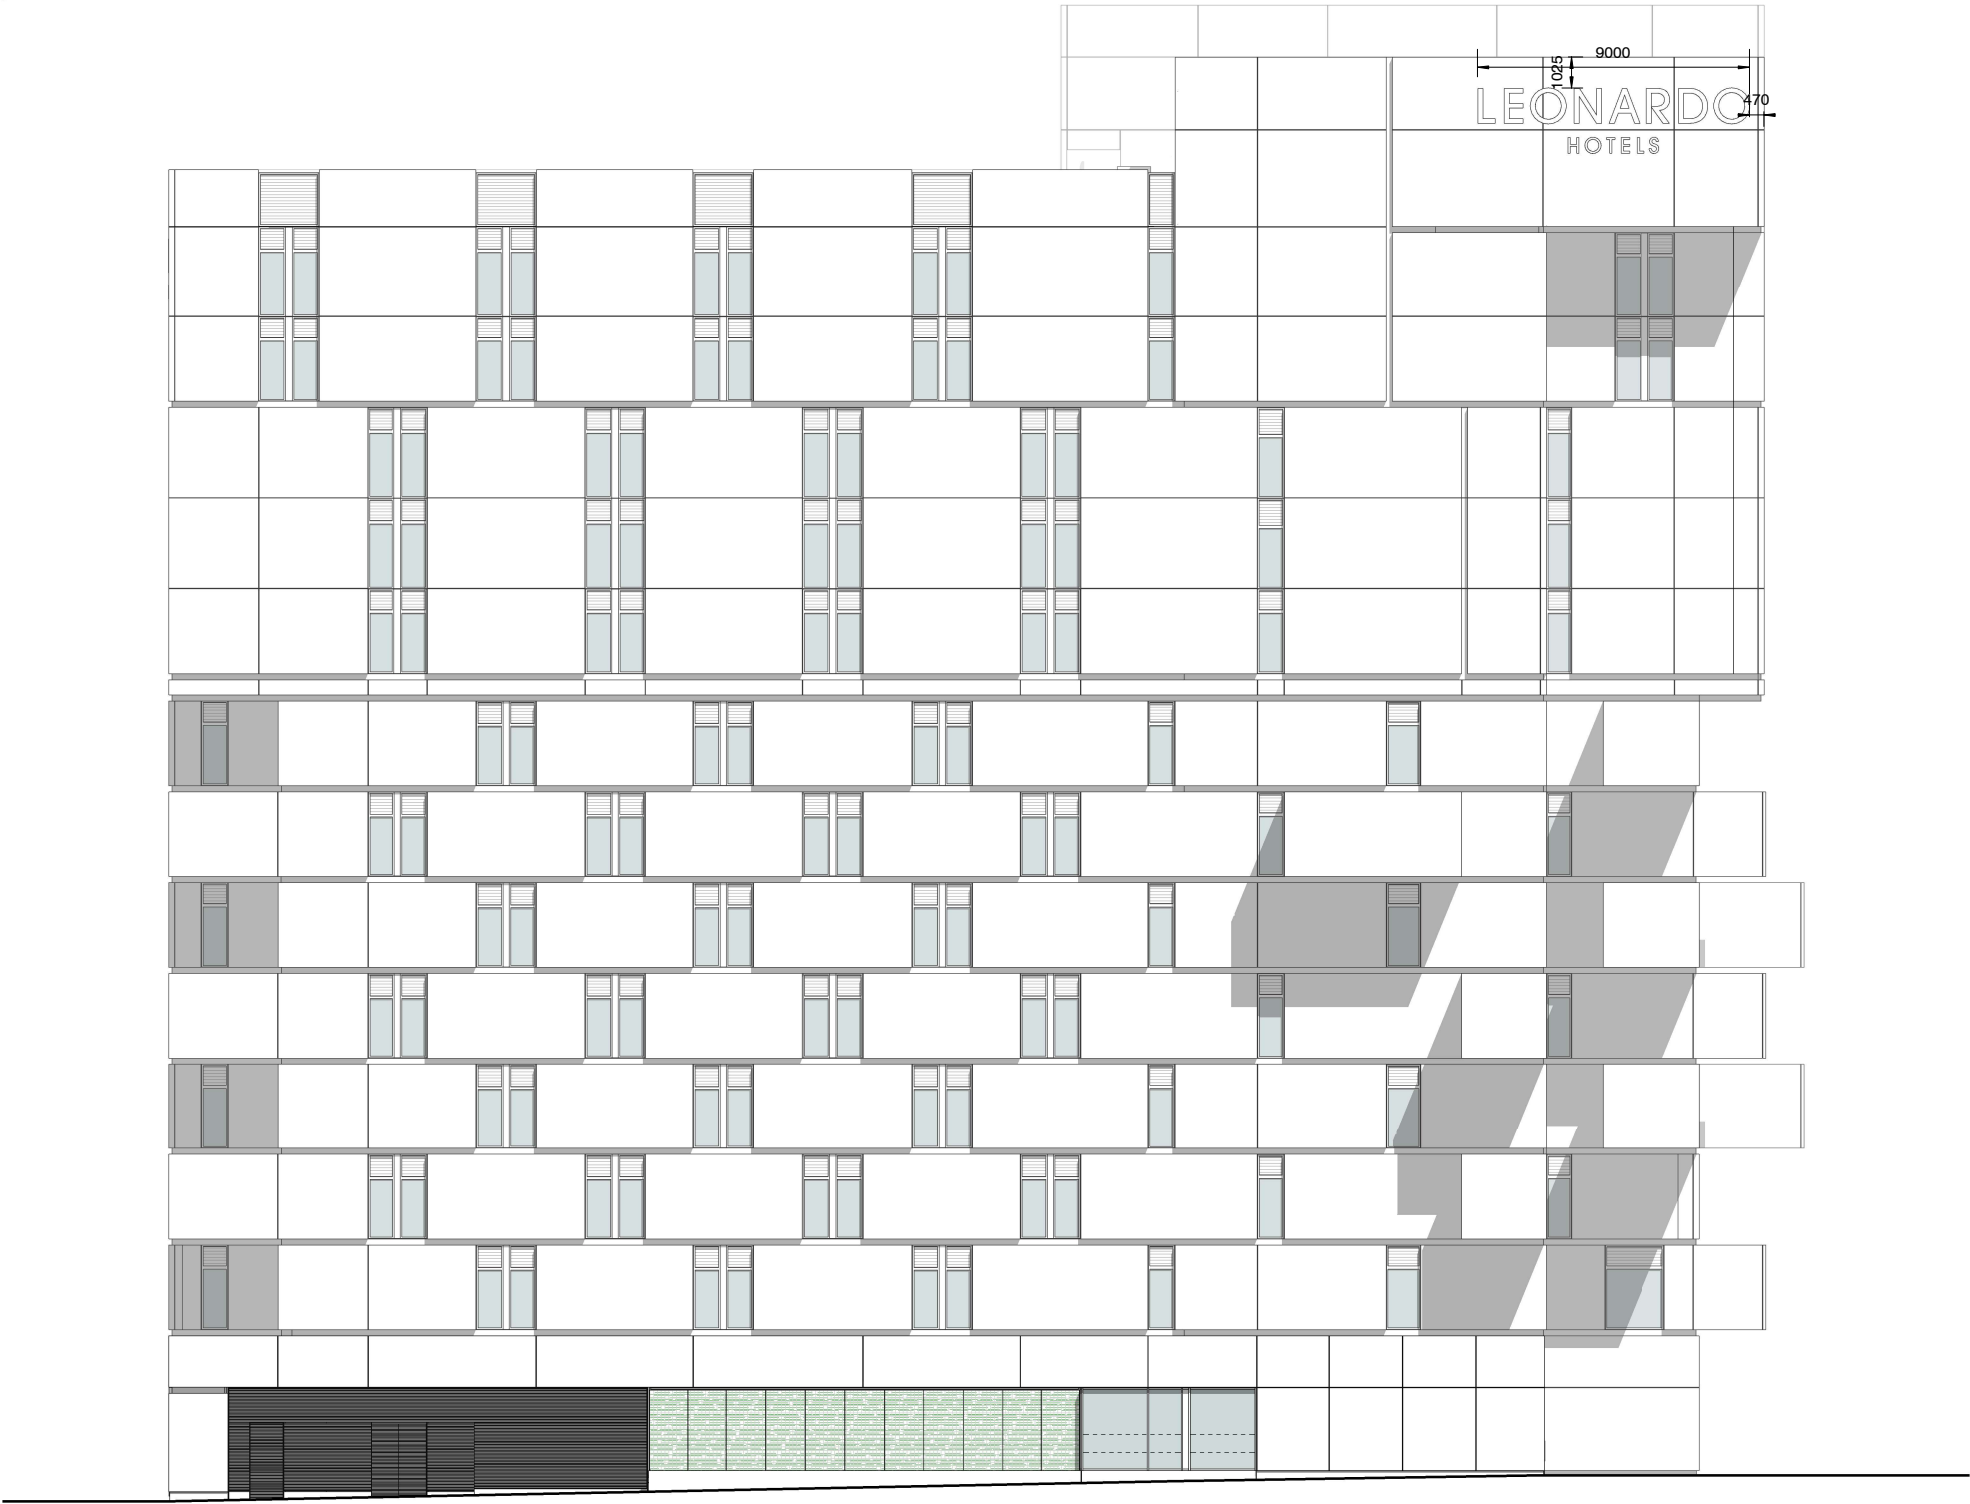

A-41_S-SE_Signage
1 : 250

revision:	date:	note:
P1	2019.10.03	Preliminary issue for cost information
P2	2019.10.09	note updated
P3	2019.11.18	size of sign increased following client feedback
P4	2019.11.22	main sign increased to 50mm thickness
P5	2020.09.17	Drawing name amended. Elevations updated. Singage reflects Astley document 16.09.20.
P6	2021.01.20	updated with latest elevation

Note:
Signage to be PPC aluminium corporate Red
Fixed through the GRC cladding panel
Fixing details to be developed with GRC cladding manufacturer
Design of signage based on Astley Signs information
Letters are to be halo illuminated
All subject to agreement with MCC and approval of an Advertisement Application

project
Adair Street
job no.
7396
title
SE Elevation external signage strategy
scale
As indicated @ A3
drawing no.
7396-SSL-ZZ-ZZ-DR-A-4103

stephenson
STUDIO
architects planners interiors

3 riverside mews
4 commercial street
manchester, M15 4RQ
www.stephenson-studio.com
mail@stephenson-studio.com
t +44 (0)161 832 0244