

GENERAL NOTES:

DRAWING BASED ON SURVEY INFORMATION
PROVIDED BY SCHOOL.

ALL DIMENSIONS TO BE CHECKED ON SITE PRIOR
TO NEW WORKS COMMENCING.

ADAPTATIONS KEY:

— New floors, doors & windows (all shown blue)

Notes

The Contractor is to check all dimensions and conditions on site before commencing. Do not scale from this drawing.
This drawing remains the copyright of POZZONI Architecture Ltd.

Scale Bars		TO BE USED ONLY AS GUIDANCE			
1:100	mm	1000	3000	5000	
1:200	mm		5000	8000	
1:500	M	5	15	25	
1:1250	M	10	30	50	70

P01	Planning Submission	TC	29.01.21		
Rev	Description	By	Date		
Client	Xaverian College				
Job	Xaverian College, Firwood Works				
Drawing	Planning - Propsed GA Section				
BSRef	POZ Ref	Rev	P01		
5023-POZ-XX-XX-DR-A-1450					
Date	25/11/20	Scale	As indicated @ A3		
3D CoOrd	-	2D CoOrd	JSB	Approved	SWG
Project Status	Planning	Tender	Construction		
	Design	Contract	As Built		


pozzoni

10-12 Emerald Street
London
WC1N 3QA

+44 20 7078 0079
architects@pozzoni.co.uk

Woodville House
2 Woodville Road
Altrincham
WA14 2FH

+44 161 928 7848
www.pozzoni.co.uk

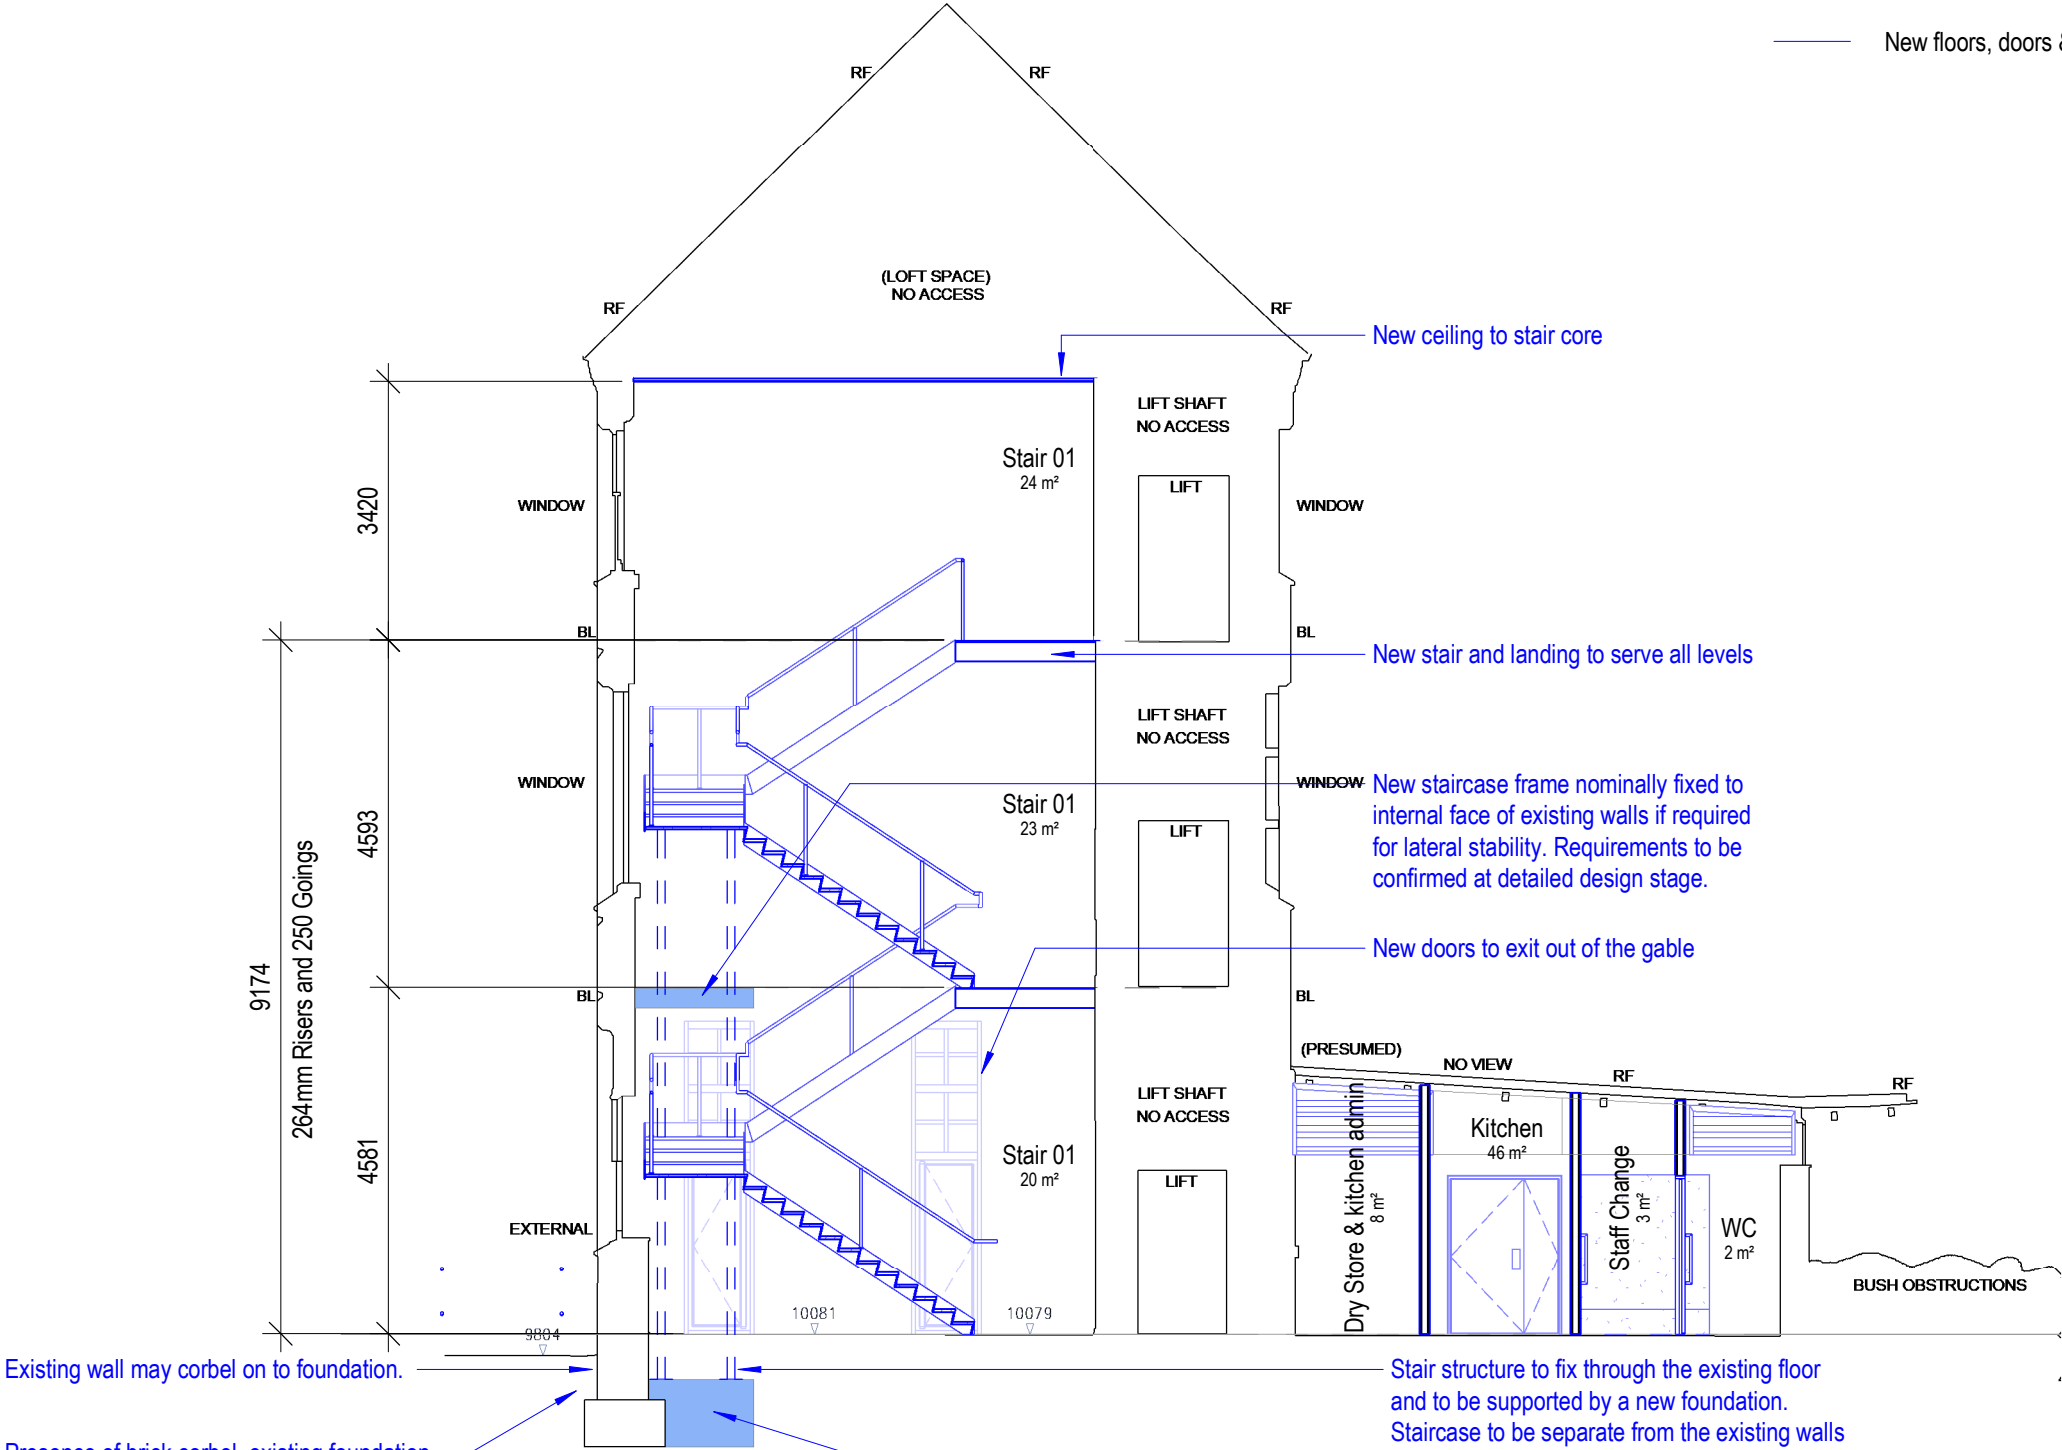

Proposed Section 1
1 : 100