


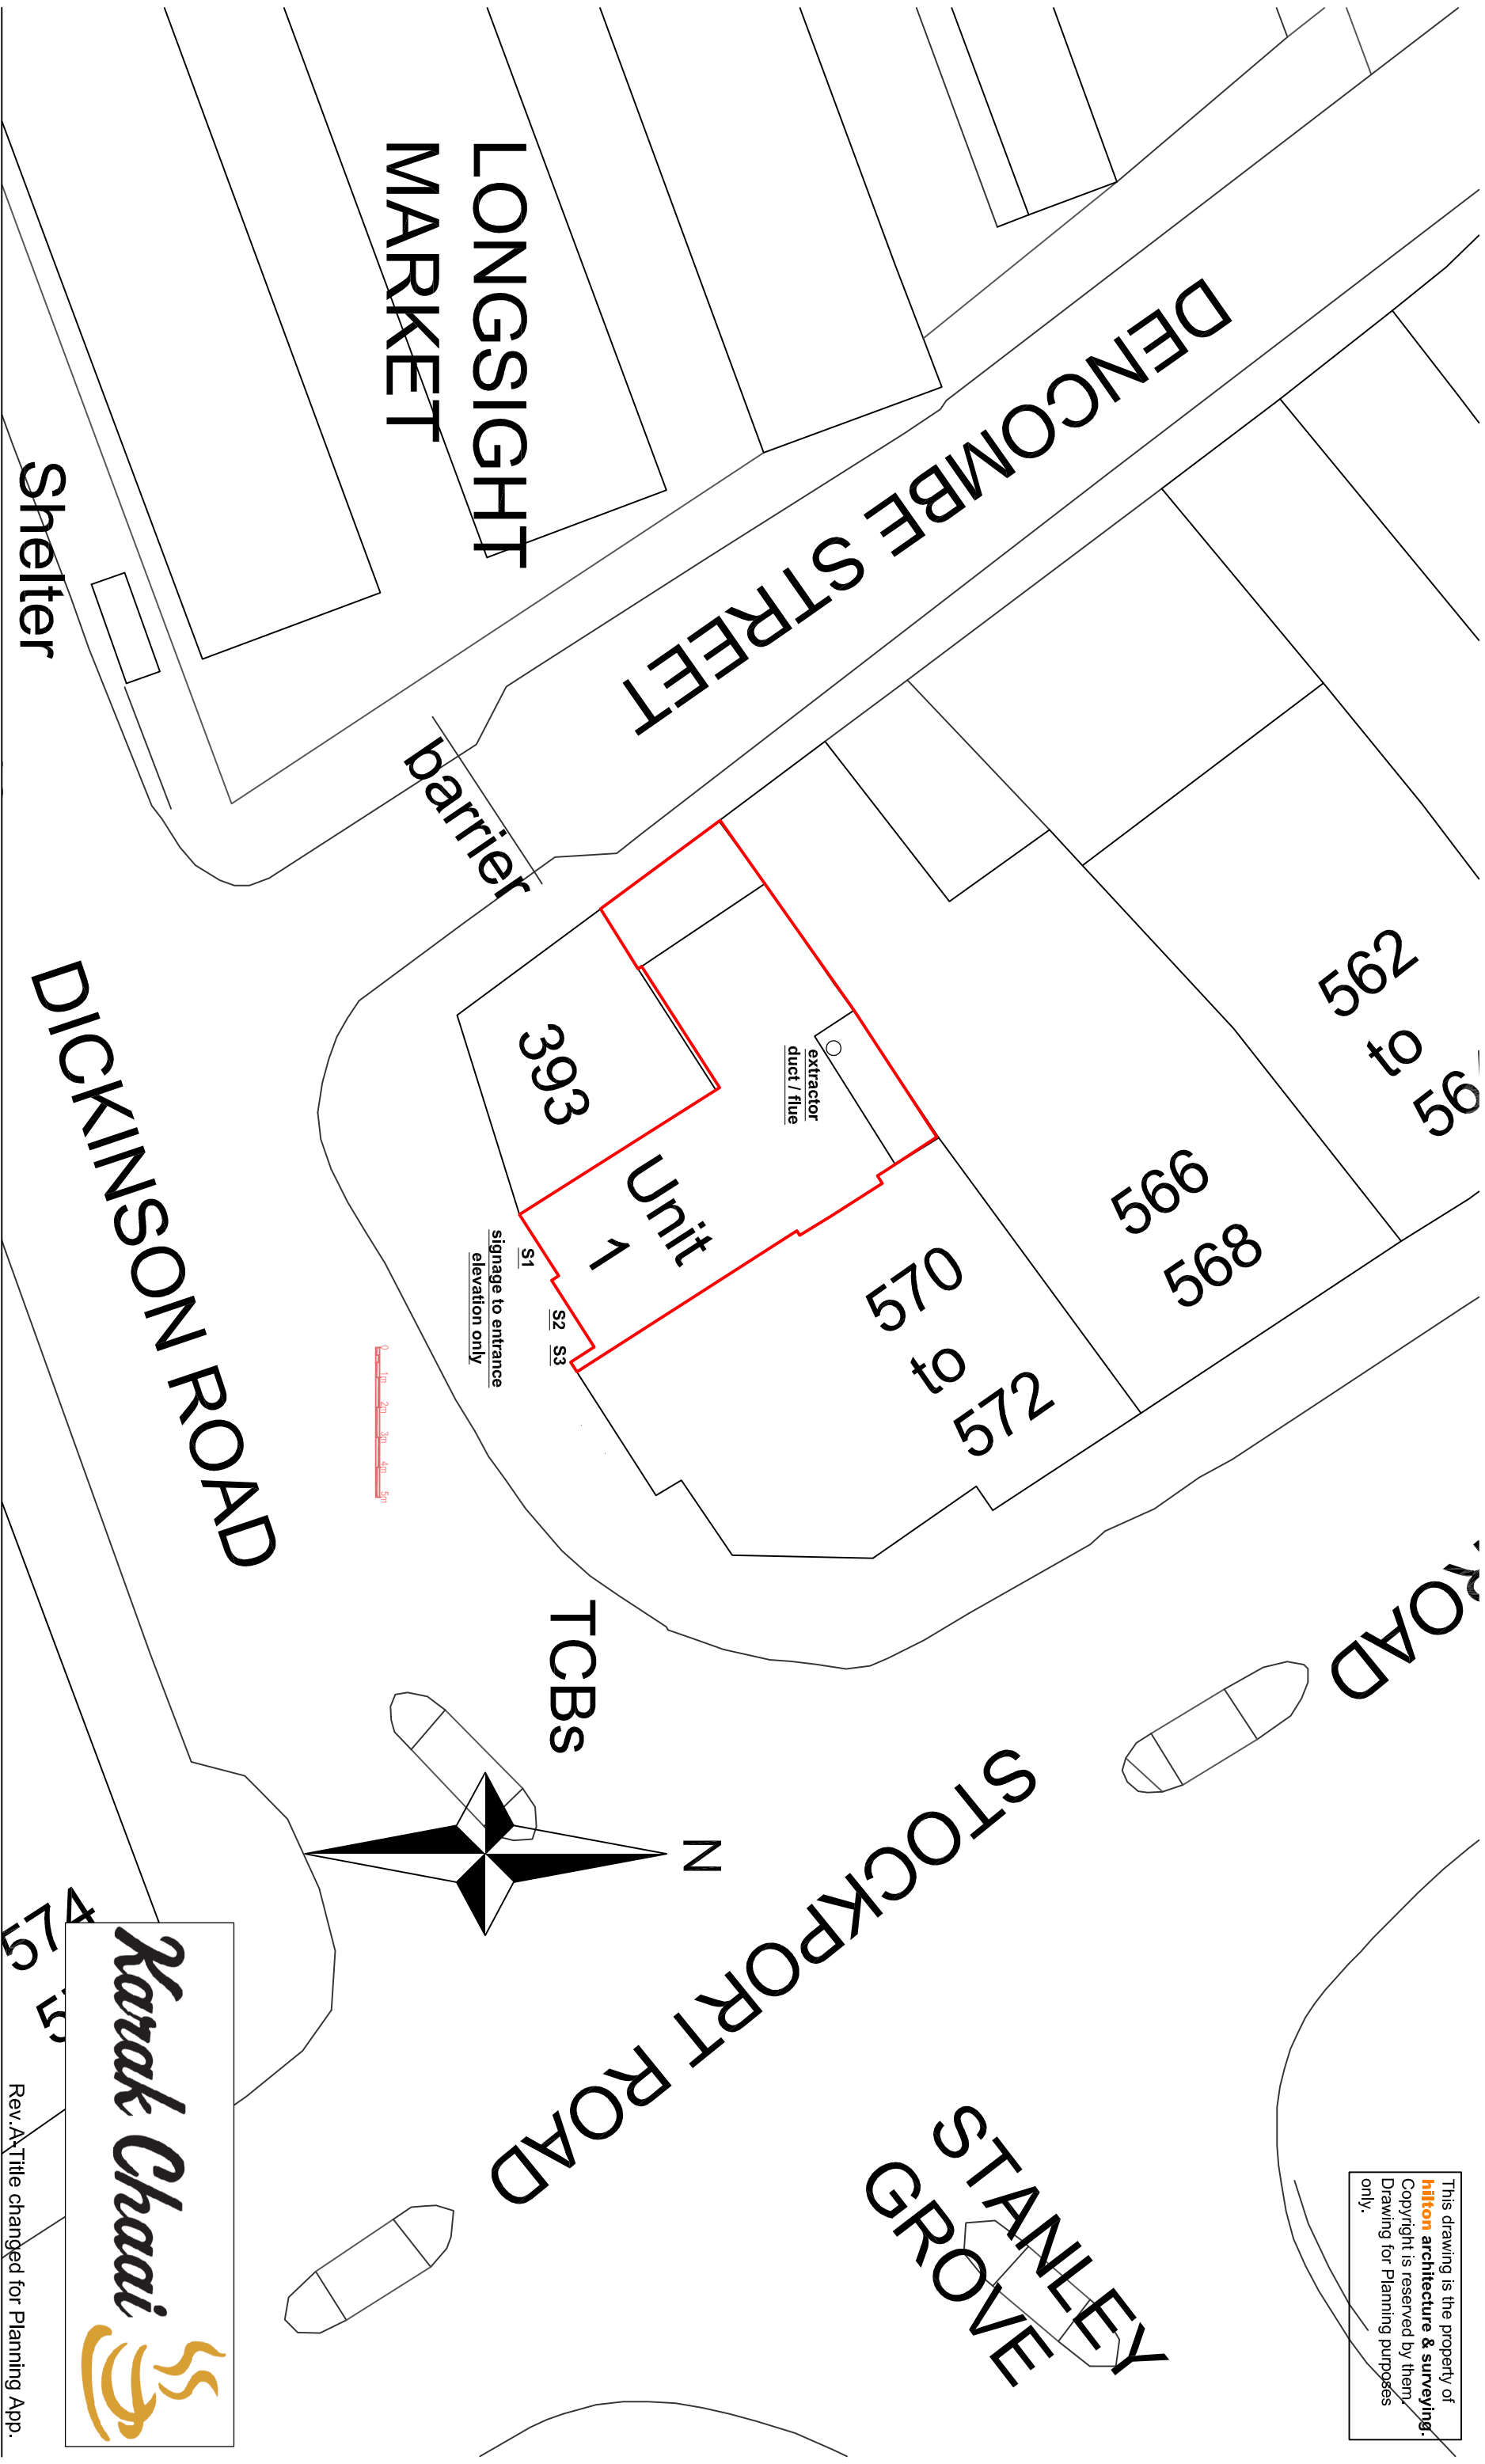

Rev. A: Title changed for Planning App.



hilton architecture & surveying
m 07786 023 904 e hilton-architecture@mail.com t 0161 652 6790
a 'design studio' 12 Carr House Road, Springhead, Oldham OL4 4PA

Scale 1:200 [1cm=2m] @ A3 size 11A

UNIT 1, 570-572 STOCKPORT RD, LONGSIGHT, M12 4JJ
PROPOSED EXTERNAL ALTERATIONS
FOR KARAK CHAAI