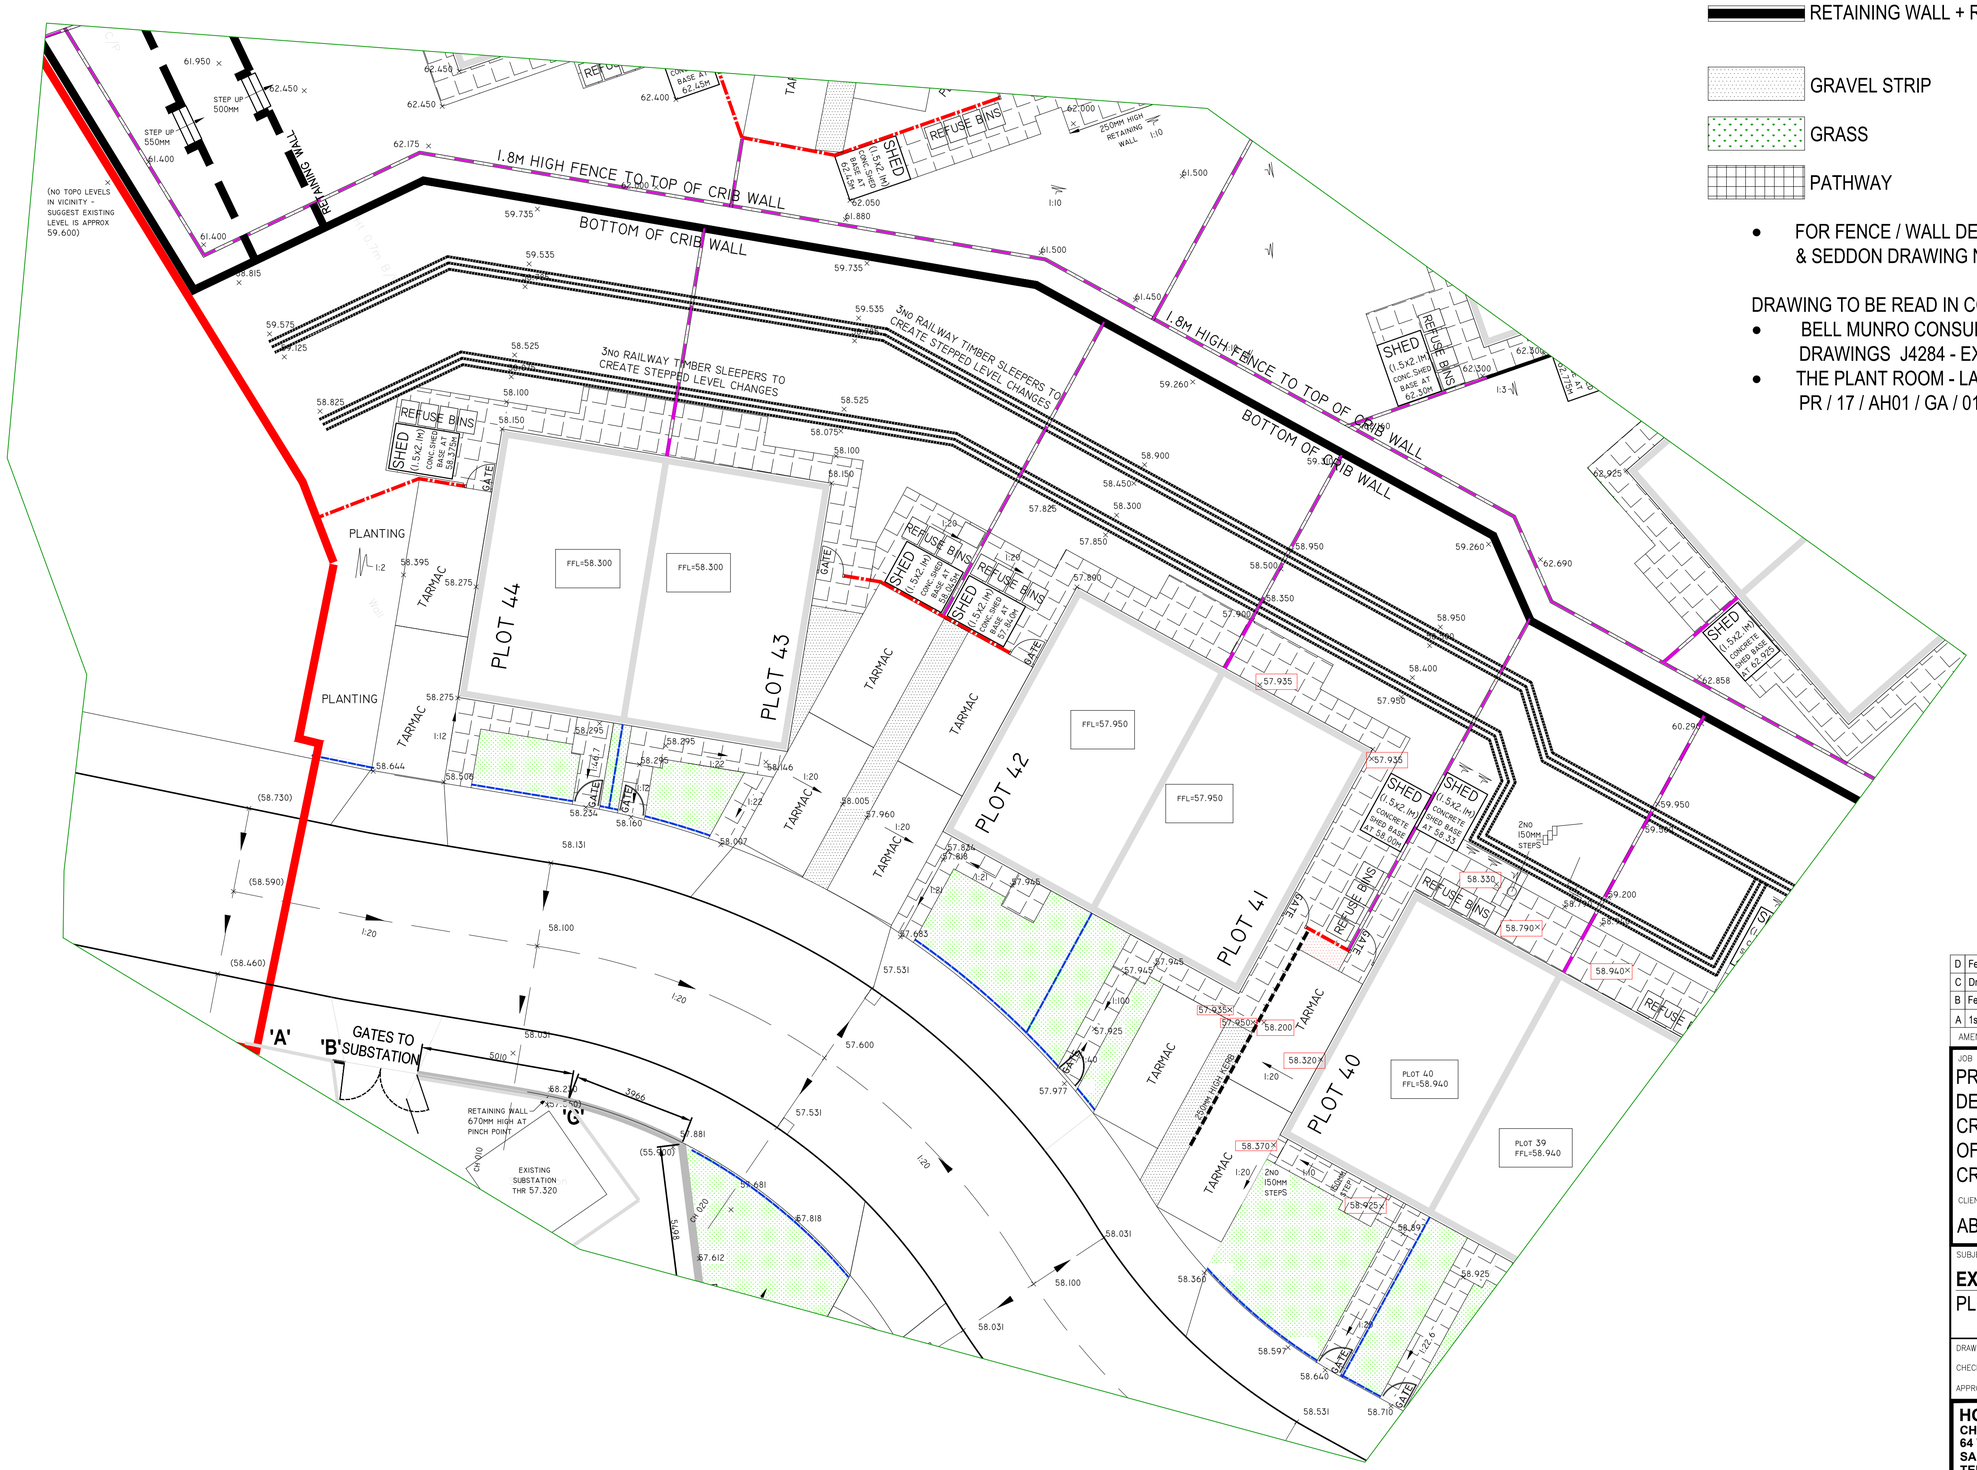

LEGEND

- 1.8m HIGH PRIVACY SCREEN FENCE
- 2.1m HIGH GARDEN FENCE / GATE
- FRONT WALL & RAILINGS
- RETAINING WALL + RAILINGS (IF REQ'D)

- GRAVEL STRIP
- GRASS
- PATHWAY

- FOR FENCE / WALL DETAILS REFER TO HOWARD & SEDDON DRAWING NUMBER 12,490 - 201C

DRAWING TO BE READ IN CONJUNCTION WITH:-

- BELL MUNRO CONSULTING PRIVATE LEVEL DRAWINGS J4284 - EX50, EX51, EX52
- THE PLANT ROOM - LANDSCAPING DRAWING PR / 17 / AH01 / GA / 01

AMENDMENTS		I	DATE
D	Fence details updated.	JB	18.11.2020
C	Drawing scaled to 1:100.	JB	01.10.2020
B	Fence details updated in line with CIS.	JB	15.09.2020
A	1st ISSUE	BLW	04.07.2019

JOB
PROPOSED RESIDENTIAL DEVELOPMENT CLARKSVILLE FARM CRESCENT ROAD OFF SADDLECOTE CLOSE CRUMPSALL

CLIENT
ABRAHAM HALPERN

SUBJECT
EXTERNAL WORKS
PLOTS 41 TO 44

DRAWN BLWORTHINGTON
CHECKED
APPROVED

DATE 04.07.2018
SCALE 1:100 (scale) (A1)

HOWARD & SEDDON A.R.I.B.A.
CHARTERED ARCHITECTS
64 WASHWAY ROAD.
SALE. CHESHIRE M33 7RE.
TEL No. 0161 - 973 8296
FAX No. 0161 - 962 3485
e-mail : admin@howardandseddon.co.uk

JOB No.	DRG No.	AMENDMENT
12,490	211	D