
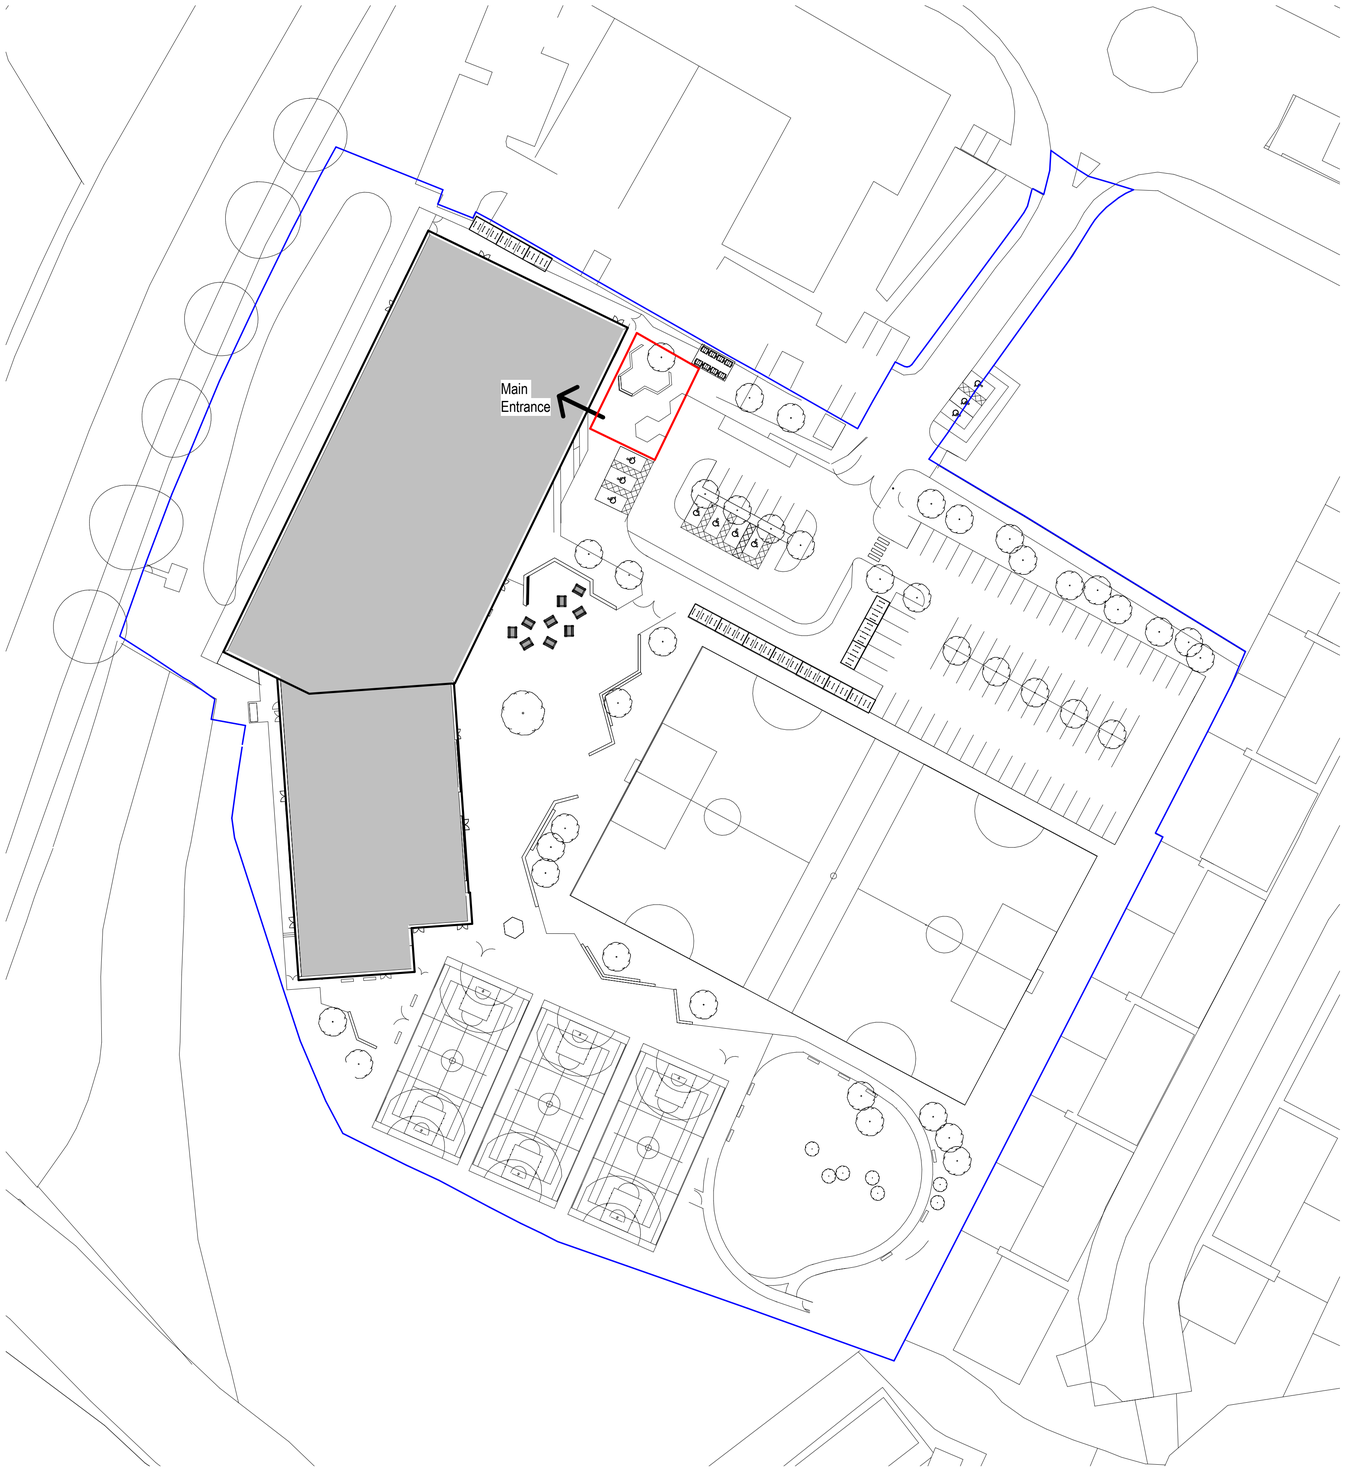


1 **Existing Site Plan**
1 : 500

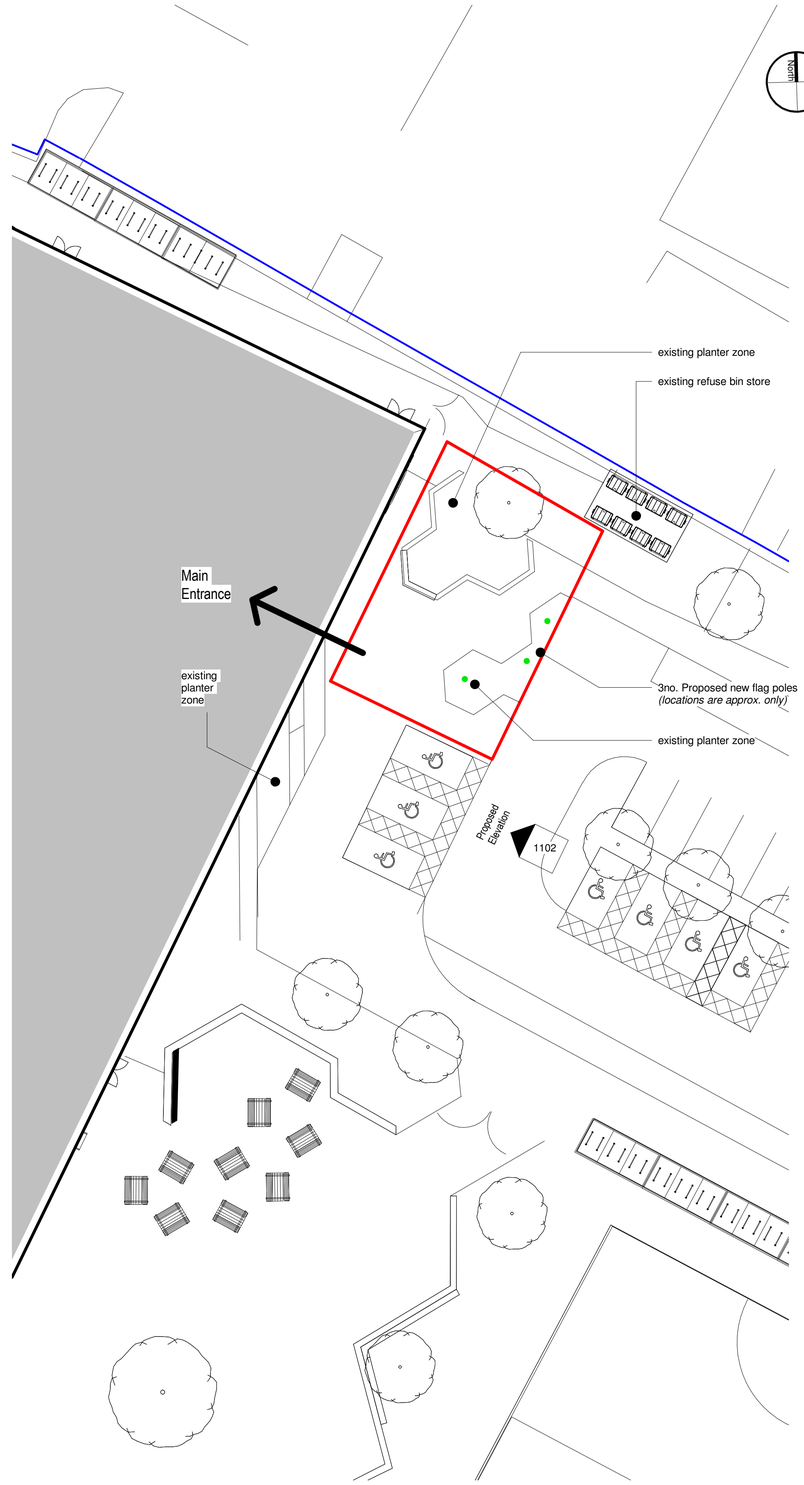

2 **Proposed Site Plan**
1 : 200

Notes

The Contractor is to check all dimensions and conditions on site before commencing. Do not scale from this drawing.
This drawing remains the copyright of POZZONI Architecture ltd.

Scale Bars — TO BE USED ONLY AS GUIDANCE

1:100	mm	1000	3000		5000
1:200	mm	2000	4000	6000	
1:500	M	5	15		25
1:1250	M	10	30	50	70

Notes:

Didsbury High School Site Boundary (approx. 21,907m²)

Planning Application Site Boundary (approx. 200m²)

Taken from:
'Land Registry Title Plan MAN177294 Ordnance Survey Map reference SJ8392NW'

Approx. location of proposed flagpoles
(exact location subject to on site measurement & installation advice from flag pole supplier, however the location is confirmed that the flag poles will be set within the planter zone - refer to elevation drawing for site images)

Rev	Description	By	Date
A	Elevation drawing and supplementary notes added as per planning requirement	TC	17.12.20

Client: Laurus Trust

Job: Didsbury High School - Flag Poles

Drawing: Flag Poles - Existing & Proposed Site Plans

PO2 Ref: 4938.FP_1101 — Rev: A

BS Ref: 4938.FP-PAL-XX-00-DR-A-1101

Date: 27.05.20 — Scale: As indicated @ A1

3D CoOrd: - — 2D CoOrd: TC — Approved: CM

Project Status: Planning | Tender | Construction | Design | Contract | As Built

pozzoni

London House
115 Golden Lane
London
EC1Y 0TJ

+44 20 7078 0079
architects@pozzoni.co.uk

Woodville House
2 Woodville Road
Altrincham
WA14 2FH

+44 161 928 7848
www.pozzoni.co.uk