



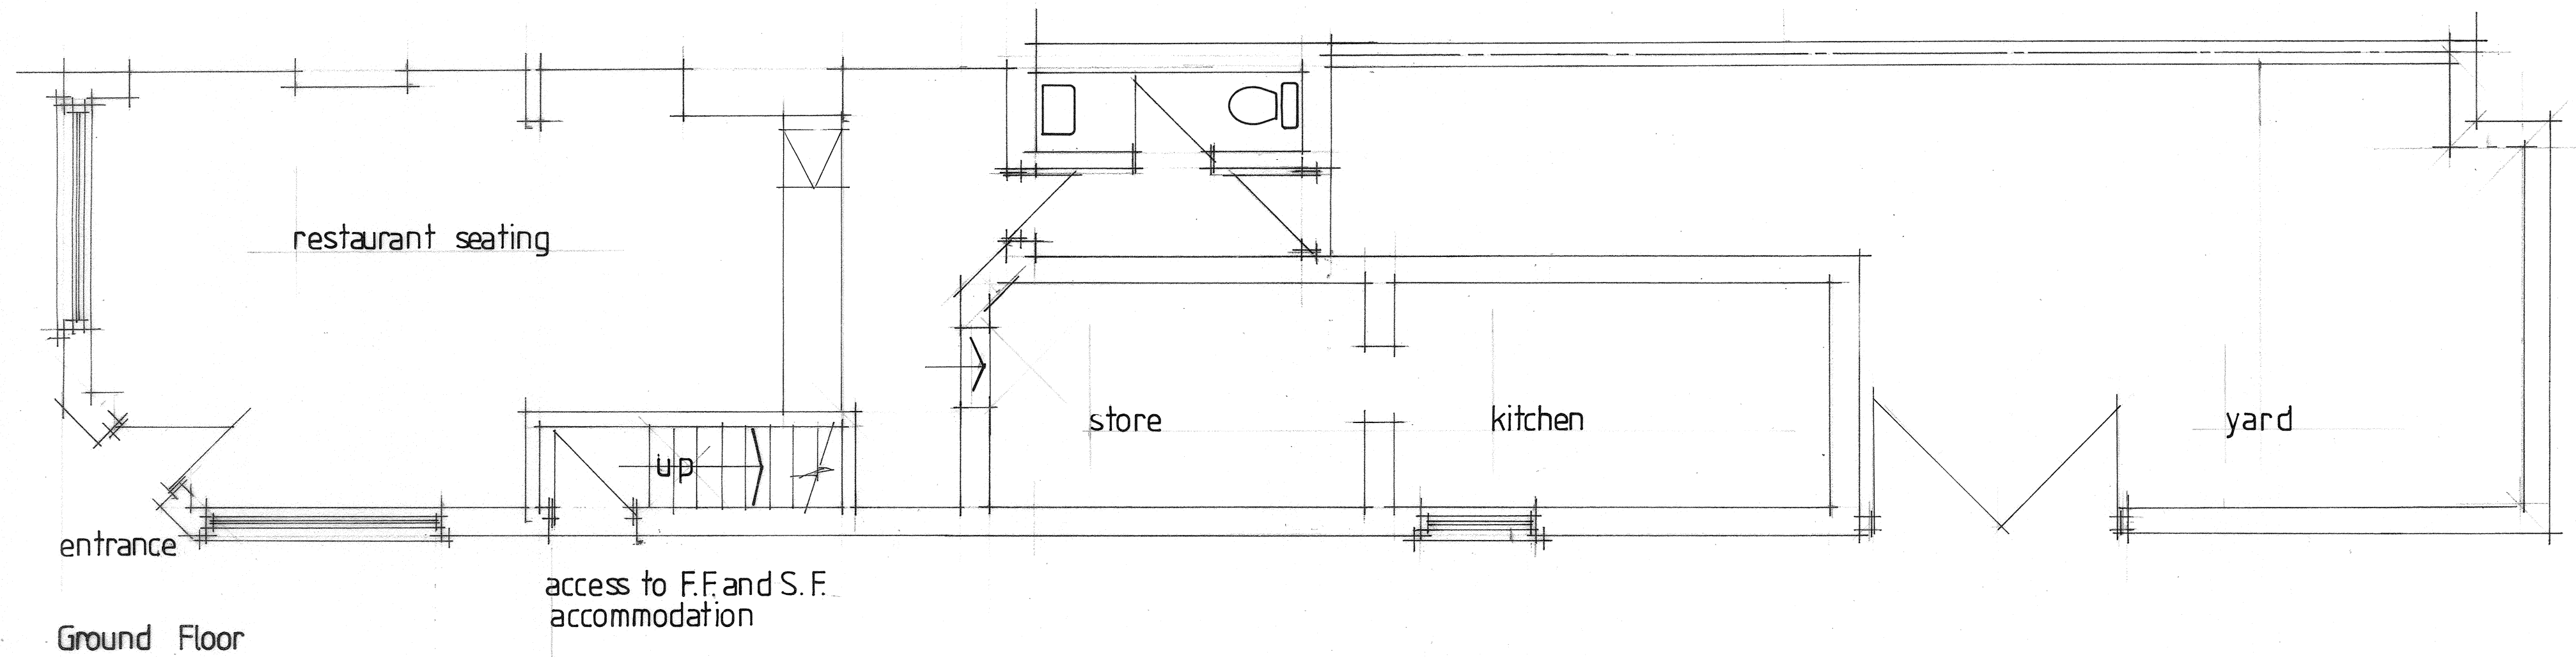

Elevations

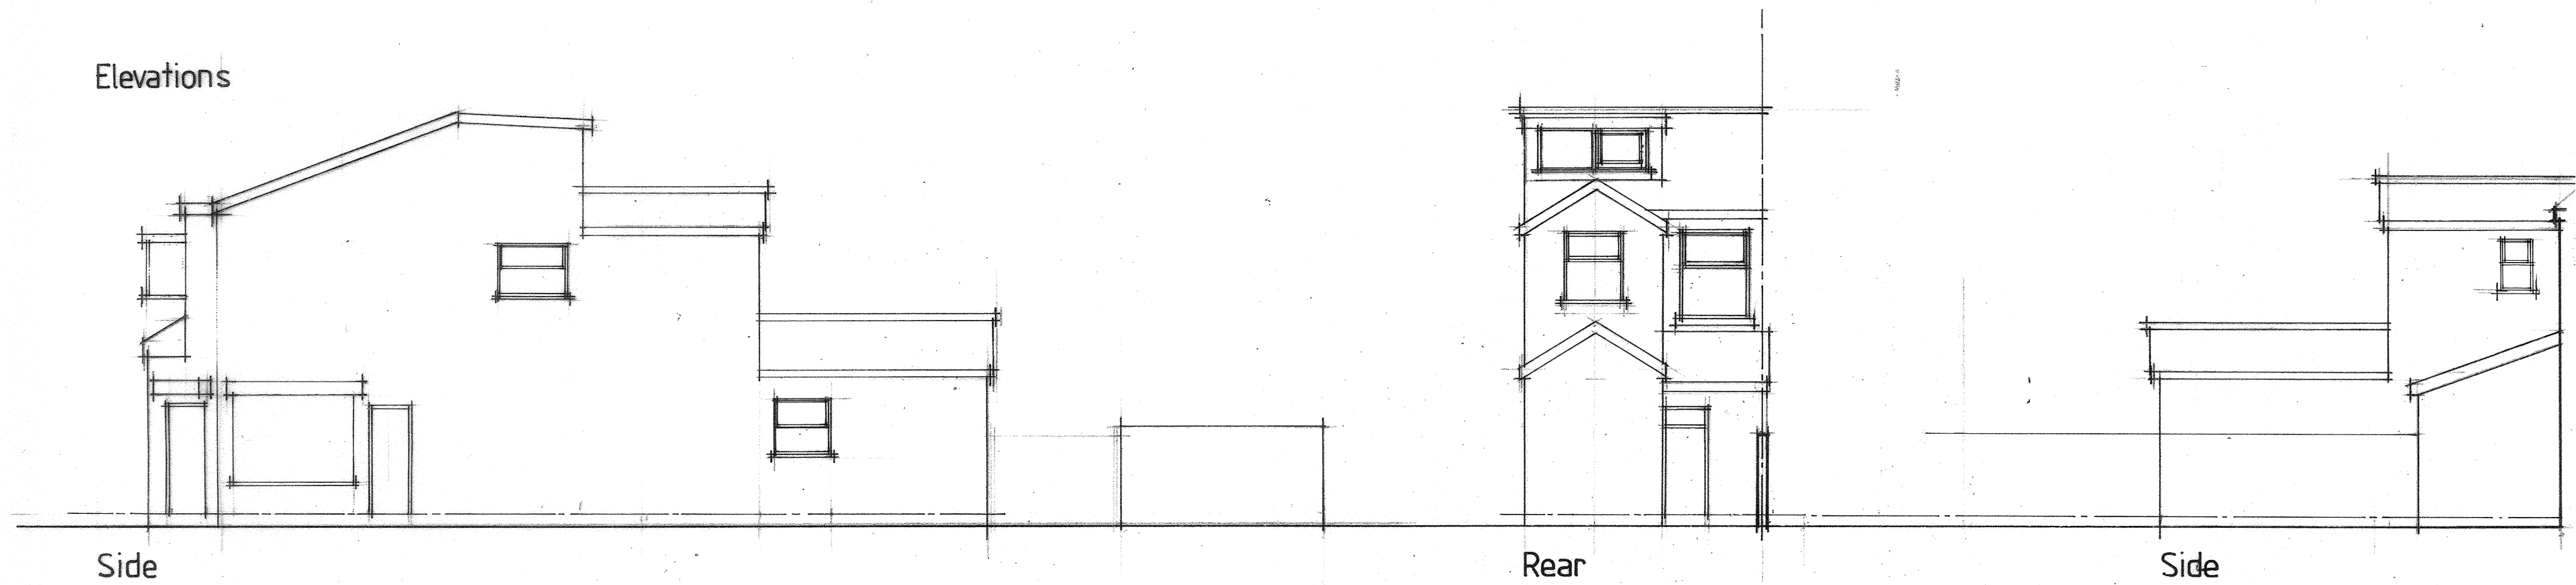

No:	Revision:	Date:	Initial:

ALPHA DESIGN	
11 GILDA CRESCENT ROAD ECCLES M30 9AG TELEPHONE :0161 707 5533	
Project: 174 Claremont Road Moss Side Mcr	
Title: Floor Layout and Elevation (existing)	
Scale: 50/100	Date: Jan 21
Initial: CTK	
Drg. No:	1