


REVISIONS		
Rev	Date	Description

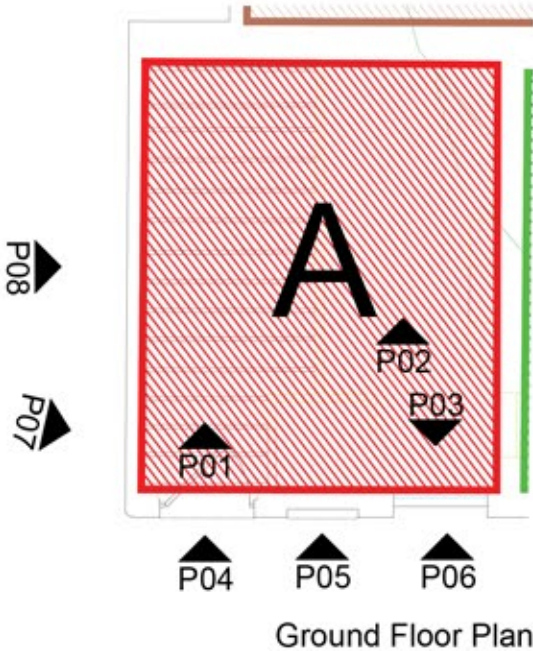

P01



P02



P03



P04



P05



P06



P07



P08

WARNING
Critical Dimensions required by Consultants/
Contractors/ Subcontractors must not be scaled
from this drawing. Dimensions required are to be
obtained from the drawing office

The Coach House Existing Photographic Survey Zone A

Scale 1:100 @A2 Date 18.01.18
Drawn AR Checked RL

825 Wilmslow Road
Didsbury
Manchester
M20 2HY

Ashburton Park
Ashburton Road West
Trafford Park
Manchester M17 1AF
Tel : 0161 873 7878
Fax : 0161 848 8671
design@pjilivesey.co.uk

COPYRIGHT
This Drawing may not be used or reproduced in
any way without the written consent of the
P.J.Livesey Group Limited