



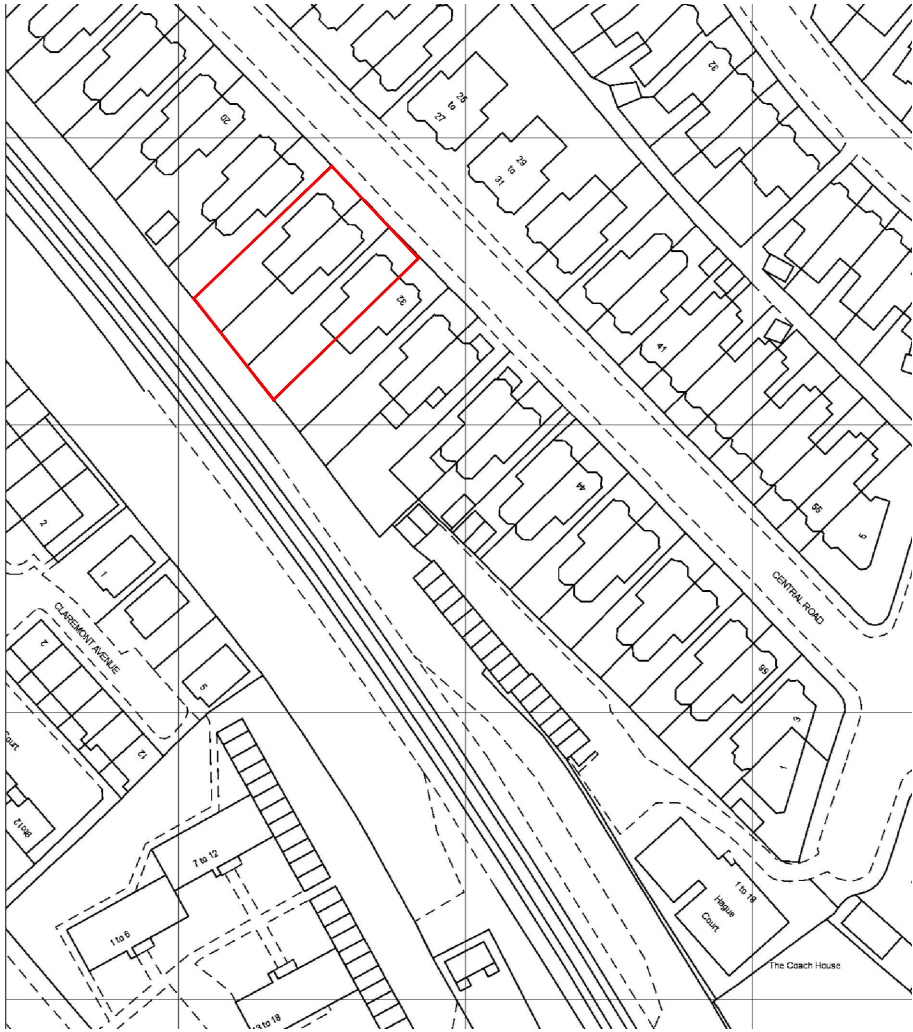

Existing drainage to be checked before construction commences and Architect informed of discrepancies from plans.

Contractors must check all dimensions on site and discrepancies to be reported immediately to the Architect before proceeding.

Assumed direction of joists marked on plan. Contractor must inspect the building prior to site start and inform Architect of any discrepancies prior to site start.

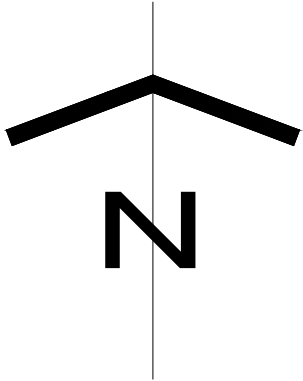

Project: 26 - 30 Central Road Didsbury	
Drawing: Location Plan	
Project Ref: 16-017	Drawing No: 03
Scale: 1:1250	
Drawn: LG	Revision: 1
Date: March 2015	