


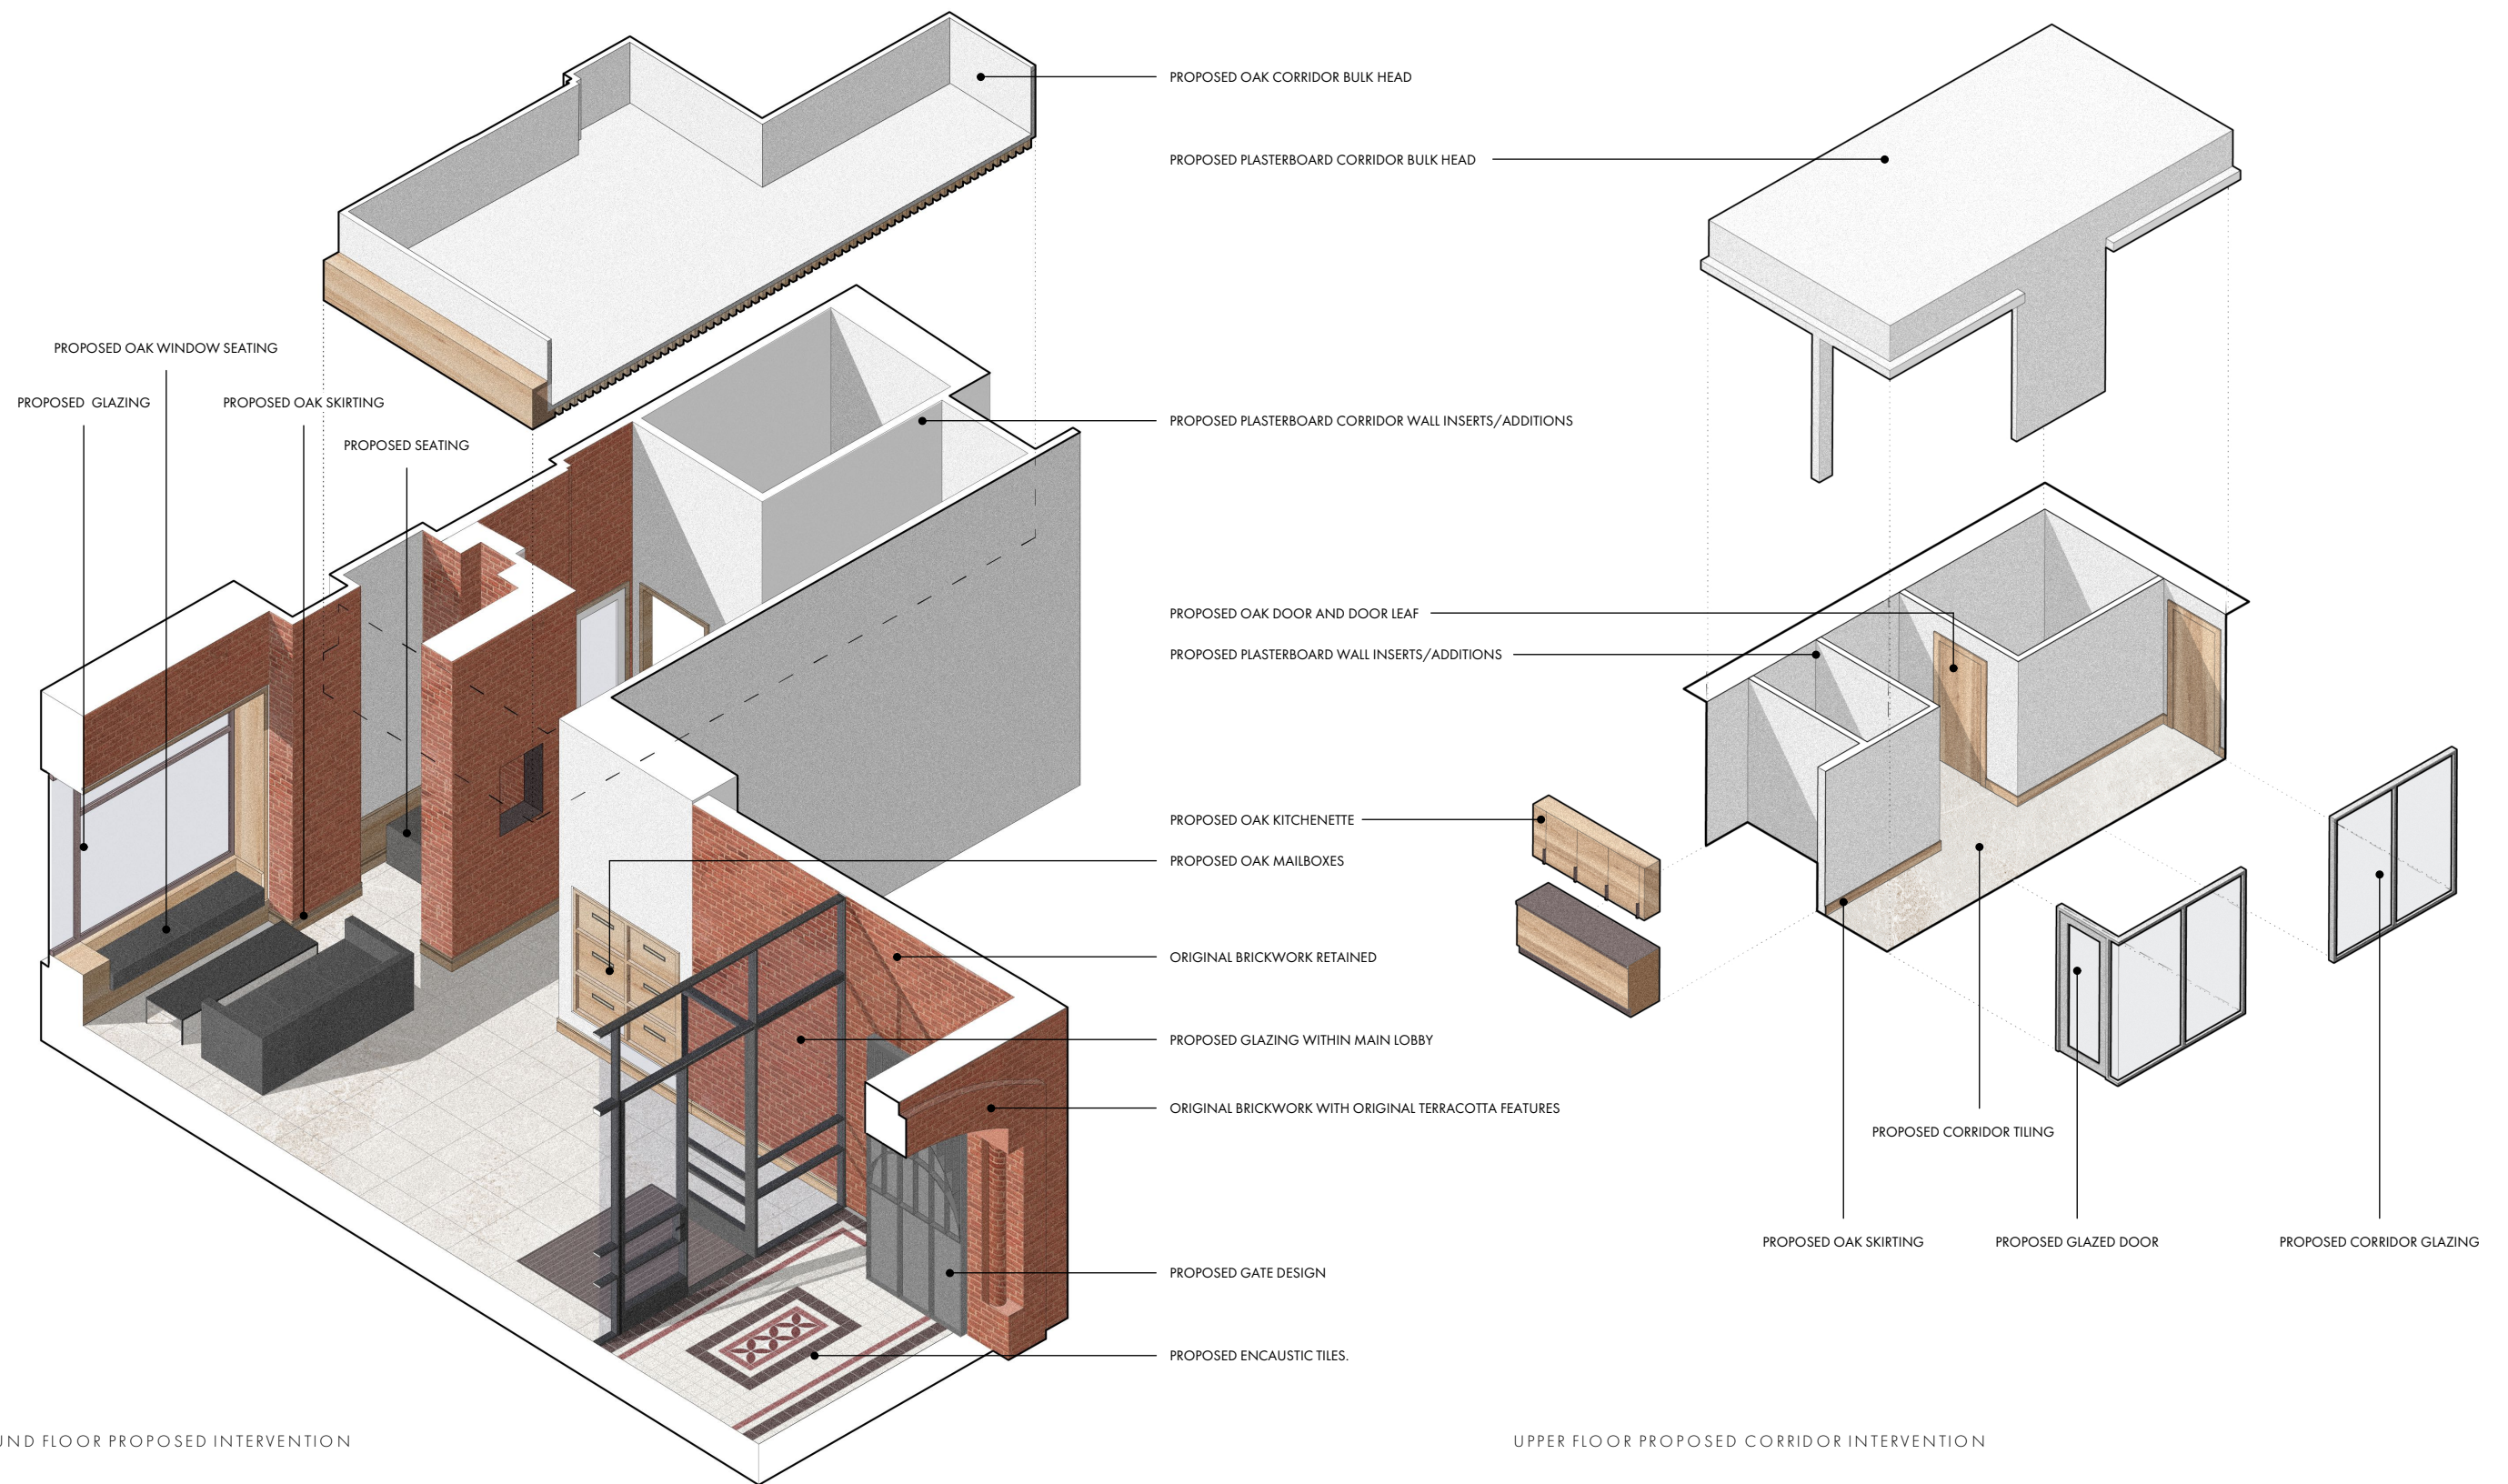

GROUND FLOOR PROPOSED INTERVENTION

UPPER FLOOR PROPOSED CORRIDOR INTERVENTION

## SHOWROOM PROPOSED INTERVENTIONS

1:100 @ A3

**OMI**Architects

PROJECT Laystall St  
DATE OCT' 20  
SCALE 1:100  
DWG No. 1383 / A 0012

PROPOSED CORRIDOR INSERT  
INTERIOR DETAILS