




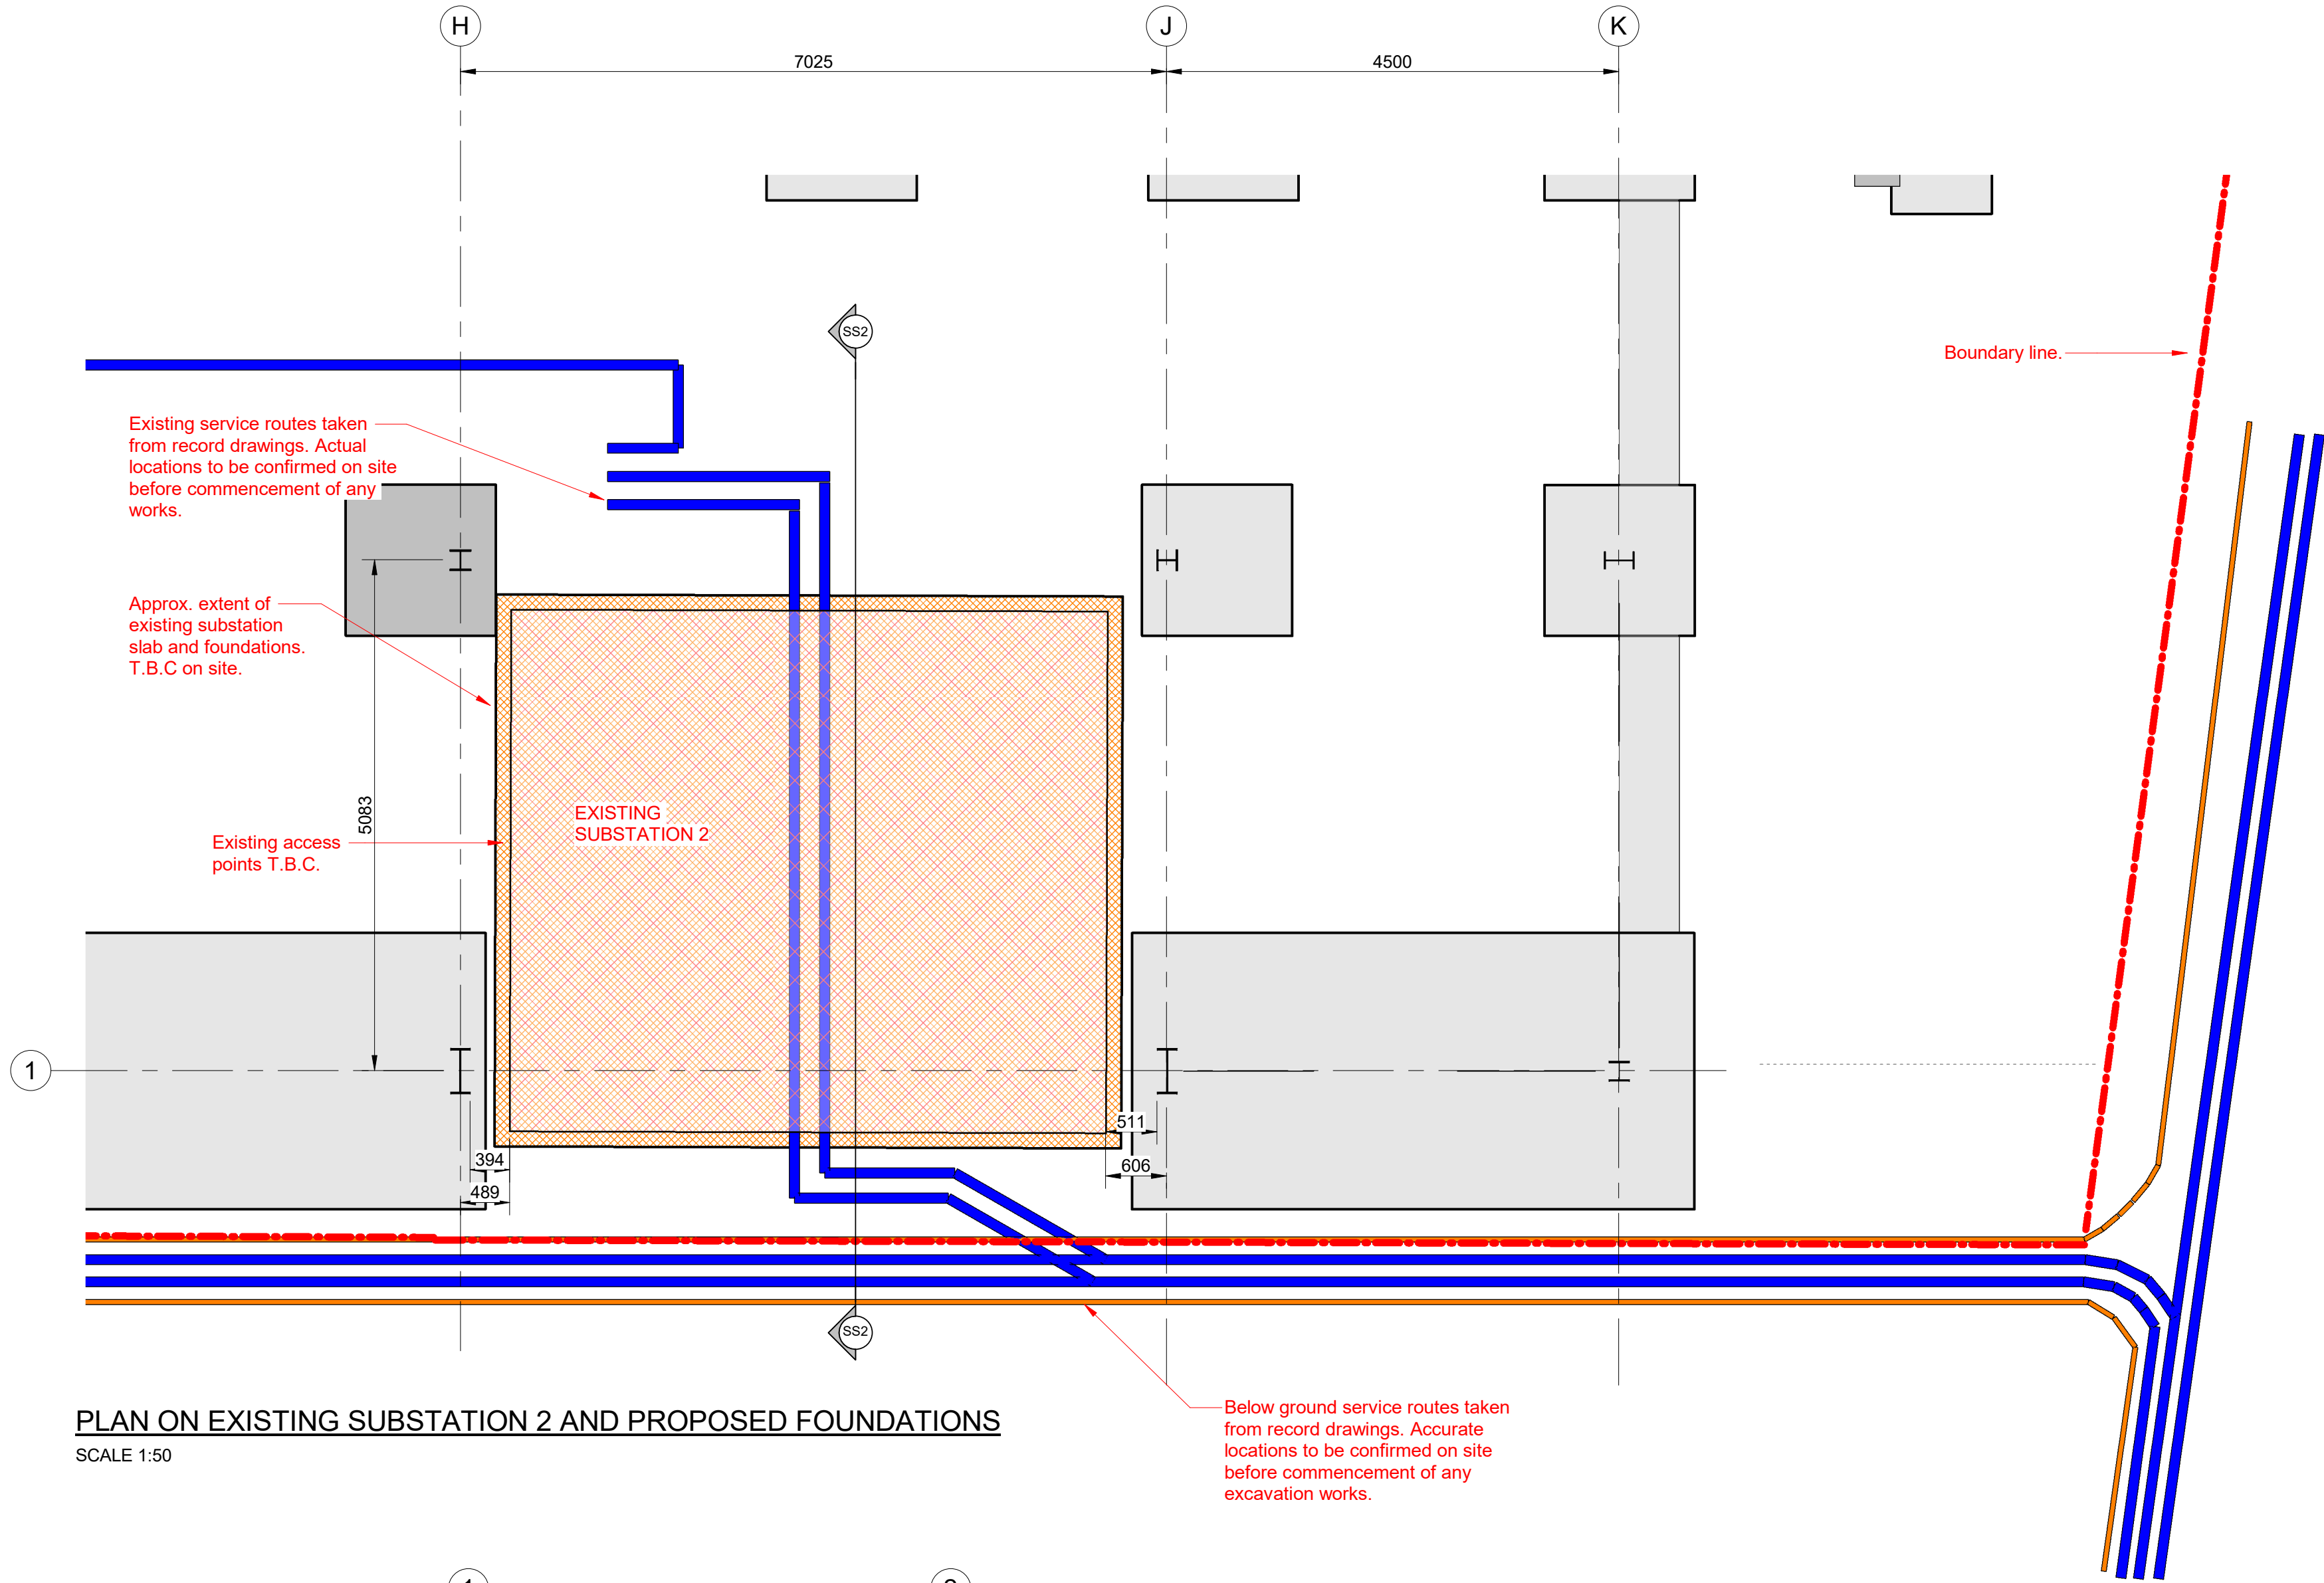

PLAN ON EXISTING SUBSTATION 2 AND PROPOSED FOUNDATIONS
SCALE 1:50

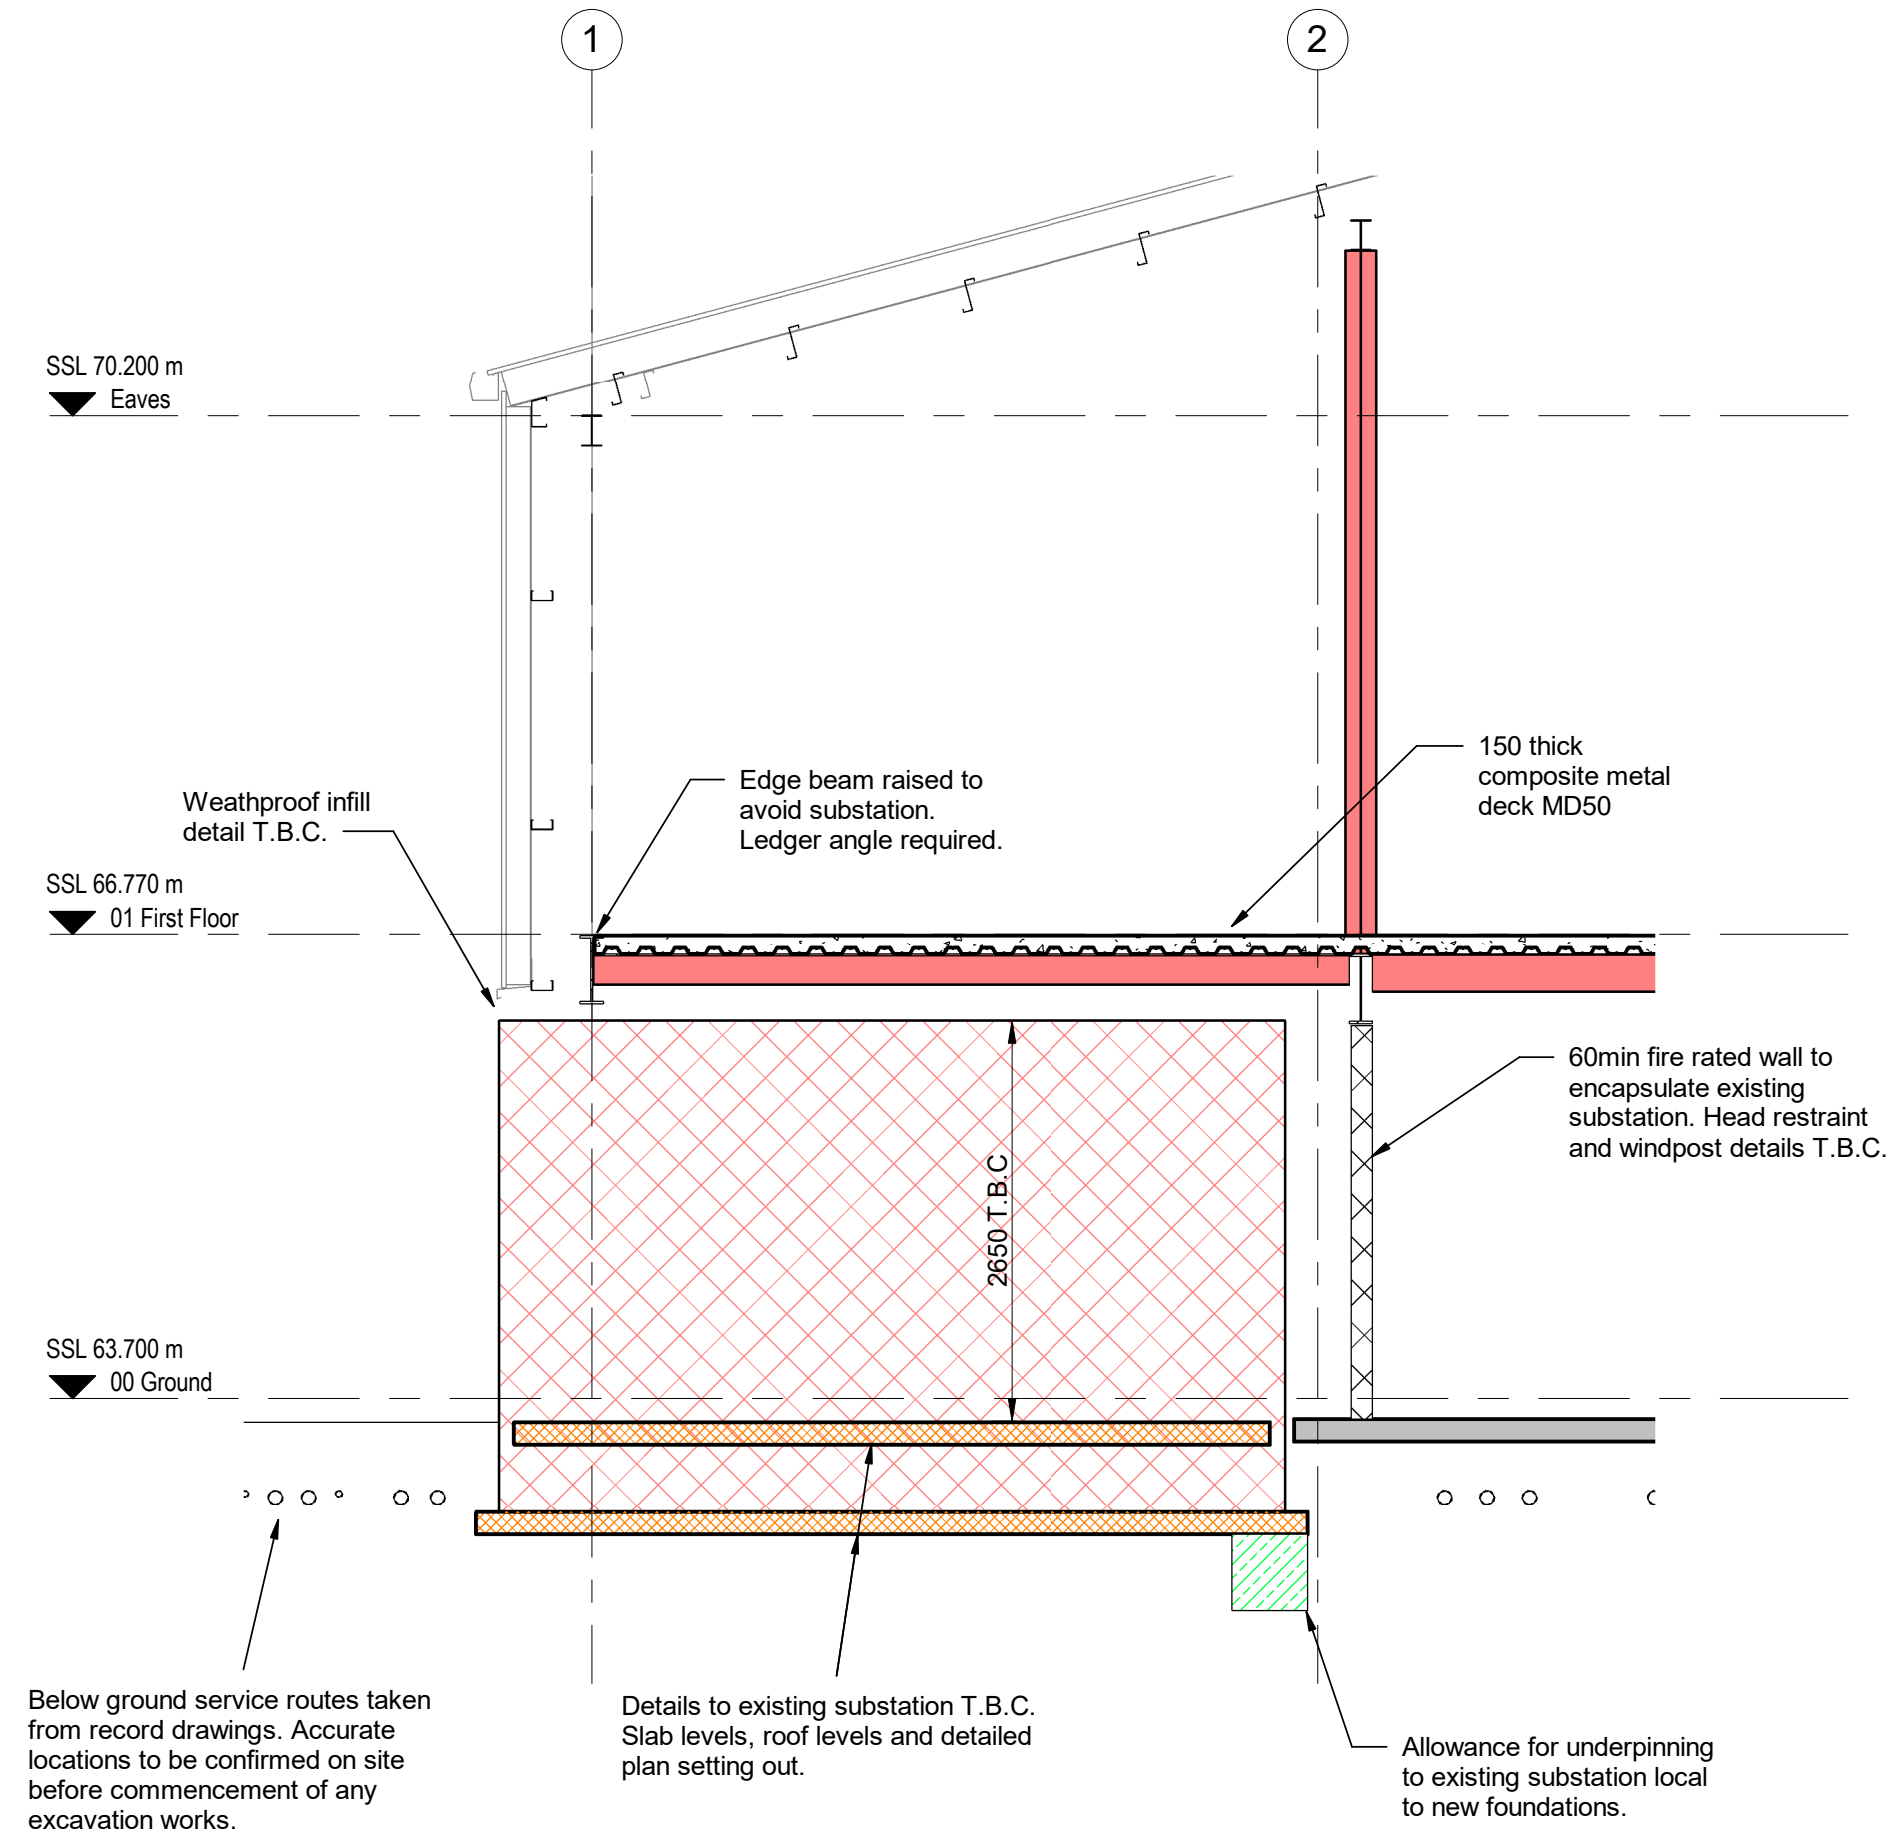

SECTION SS2-SS2
1 : 50

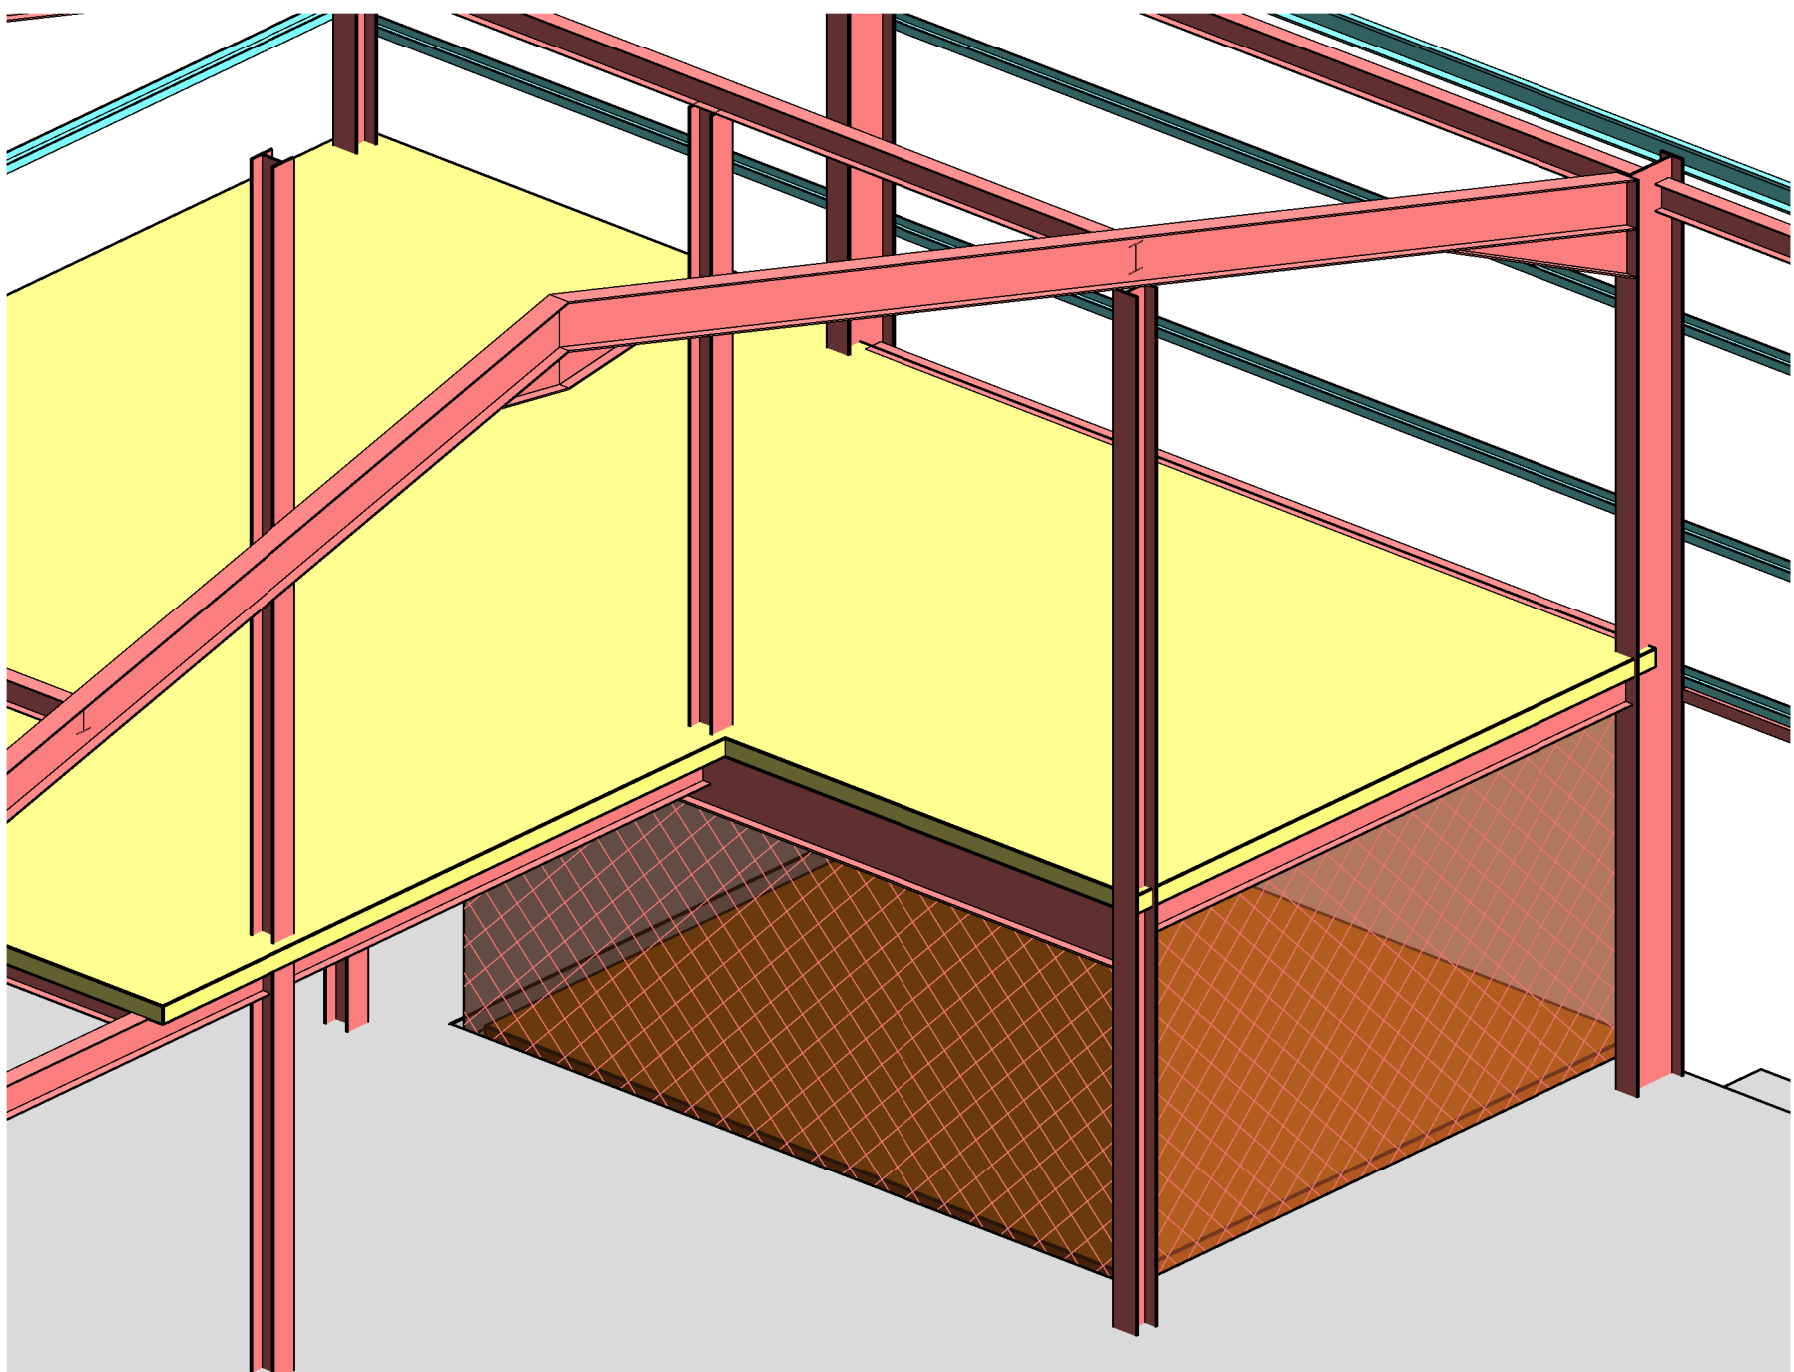

3D Substation 2



KEY PLAN
1 : 600

NOTES

This drawing is copyright and owned by Marston and Grundy LLP, and is for use on this site only unless contractually stated otherwise.

DO NOT SCALE this drawing (printed or electronic versions). Contractors must check all dimensions from site.

All other design team elements, where indicated, have been imported from the consultant's drawings and reference should be made to the individual consultant's drawings for exact setting out, size and type of component.

Discrepancies and / or ambiguities within this drawing, between it and information given elsewhere, must be reported immediately to the architect for clarification before proceeding.

All works are to be carried out in accordance with the latest British Standards and Codes of Practice unless specifically directed otherwise in the specification.

Responsibility for the reproduction of this drawing in paper form, or if issued in electronic format, lies with the recipient to check that all information has been replicated in full and is correct when compared to the original paper or electronic image. Graphical representations of equipment on this drawing have been co-ordinated, but are approximations only. Please refer to the Specifications and / or Details for actual sizes and / or specific contractor construction information.

This original document is issued for the purpose indicated below and contains information of confidential nature. Further copies and circulation will be strictly in accordance with the confidentiality agreement under the contract. This original must be destroyed or returned to the contractor.

P2	COLUMN OFFSETS ADDED. COVER SLAB ADDED	AMT	18.01.21	MD
P1	ISSUED FOR INFORMATION	AMT	07.12.20	MD
Rev	Description	By	Date	CHKD

Marston & Grundy LLP
Consulting Engineers
Priory House, Ellesmere Ave
Marple, Stockport, Cheshire, SK6 7AN
Telephone: 0161 427 7231
Email: mail@marstonandgrundy.com

Client	CASSEL & FLETCHER			
Project	BRISCOE LANE PROPOSED REBUILD			
Drawing	SITE CONSTRAINTS EXISTING SUBSTATION 2			
Purpose of Issue	PRELIMINARY			
Project No.	Scale @ A1	Date	Drawn	Checked
12123	1:50	Dec 2020	AMT	MD
Drawing Identifier				BS1192 Compliant
project	origin	zone	level	type
role	number	revision	revision	revision
BRL-MaG-ZZ-XX-DR-C-0303				P2