

Title
Site Location Plan

Address
71 Wellington St, Manchester
M18 8WA



Client

Job No. 7937
Issued 17/07/20

Scale
1:1250 @ A3

Key
1. Site Boundary

All information is to be checked on site for accuracy and fit. Only drawings with WD status with the most recent revision are to be used for construction.

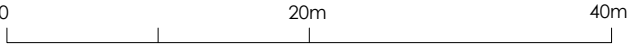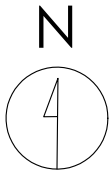

Title
Existing Site Plan

Address
71 Wellington St, Manchester
M18 8WA

Client



Job No. 7937 **Issued** 17/07/20

Scale
1:500 @ A3

Key

1.	Site Boundary
2.	Existing Advertising Board

All information is to be checked on site for accuracy and fit. Only drawings with WD status with the most recent revision are to be used for construction.

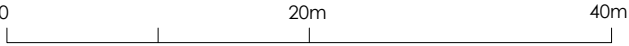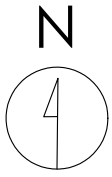

Title
Proposed Site Plan

Address
71 Wellington St, Manchester
M18 8WA

Client


Job No.
7937

Issued
17/07/20


Scale
1:500 @ A3

- Key**
- 1. Site Boundary
 - 2. Proposed Media Screen
 - 3. Proposed Birch Trees
 - 4. Proposed Wildflower Meadow

All information is to be checked on site for accuracy and fit. Only drawings with WD status with the most recent revision are to be used for construction.

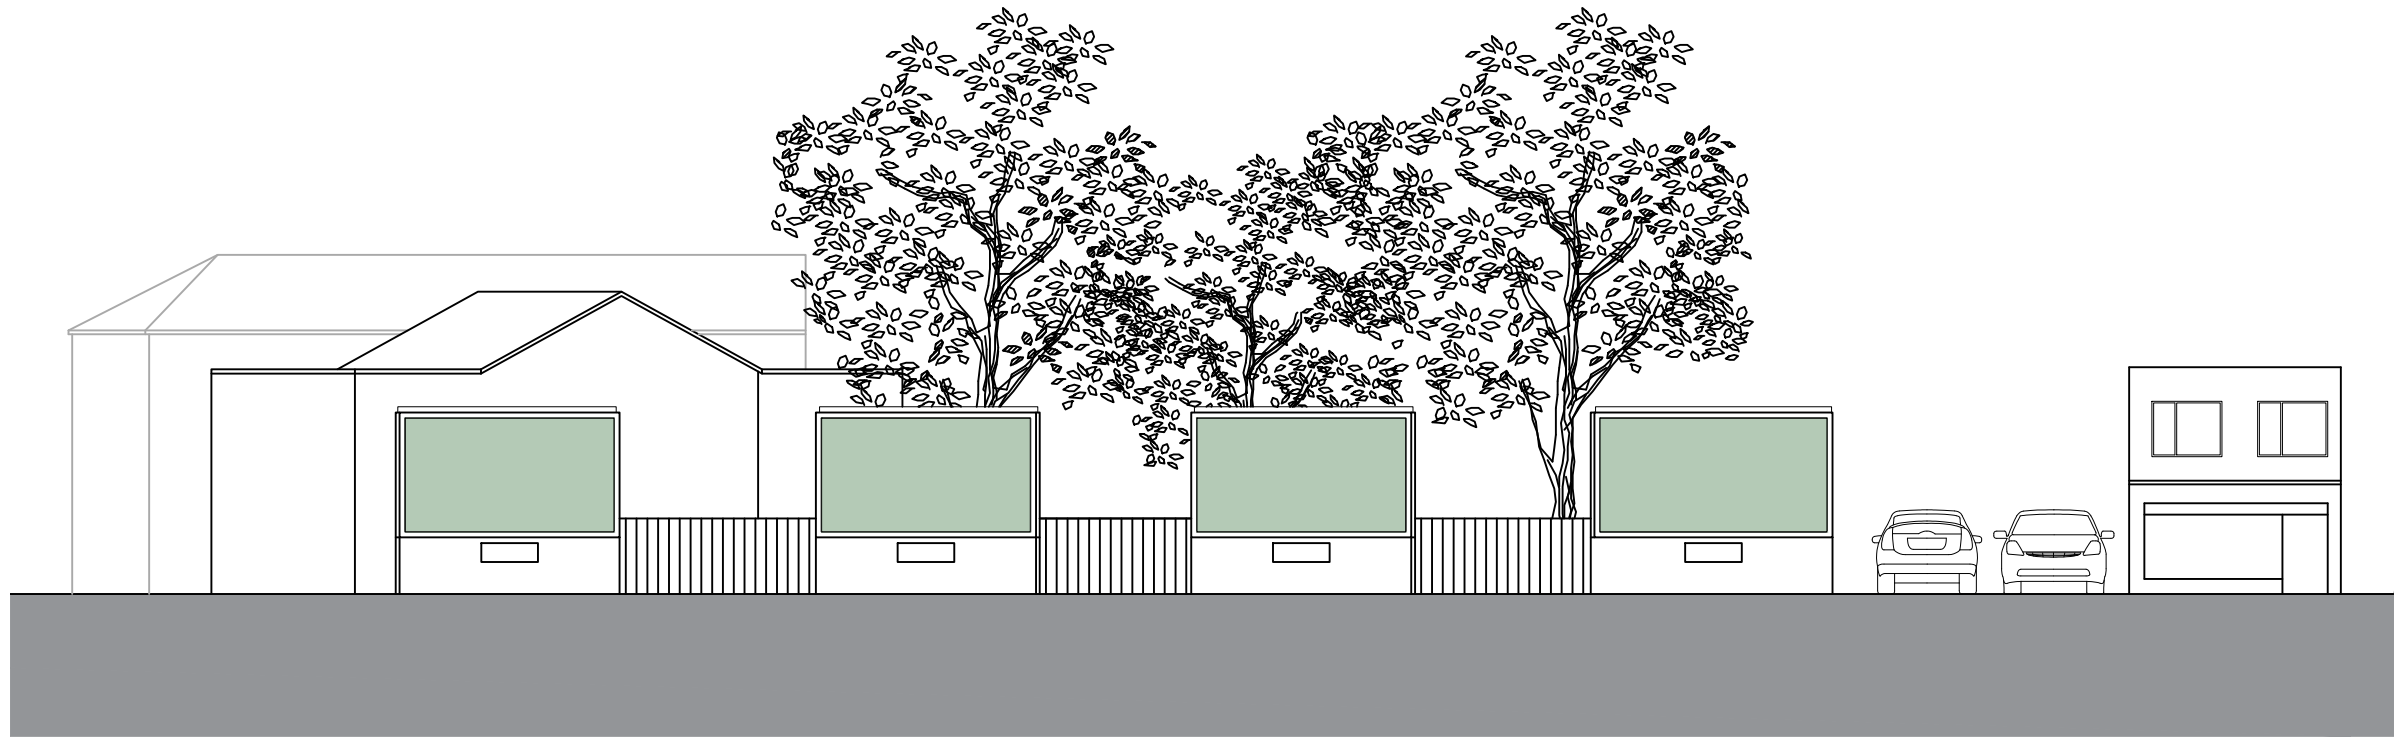

Existing

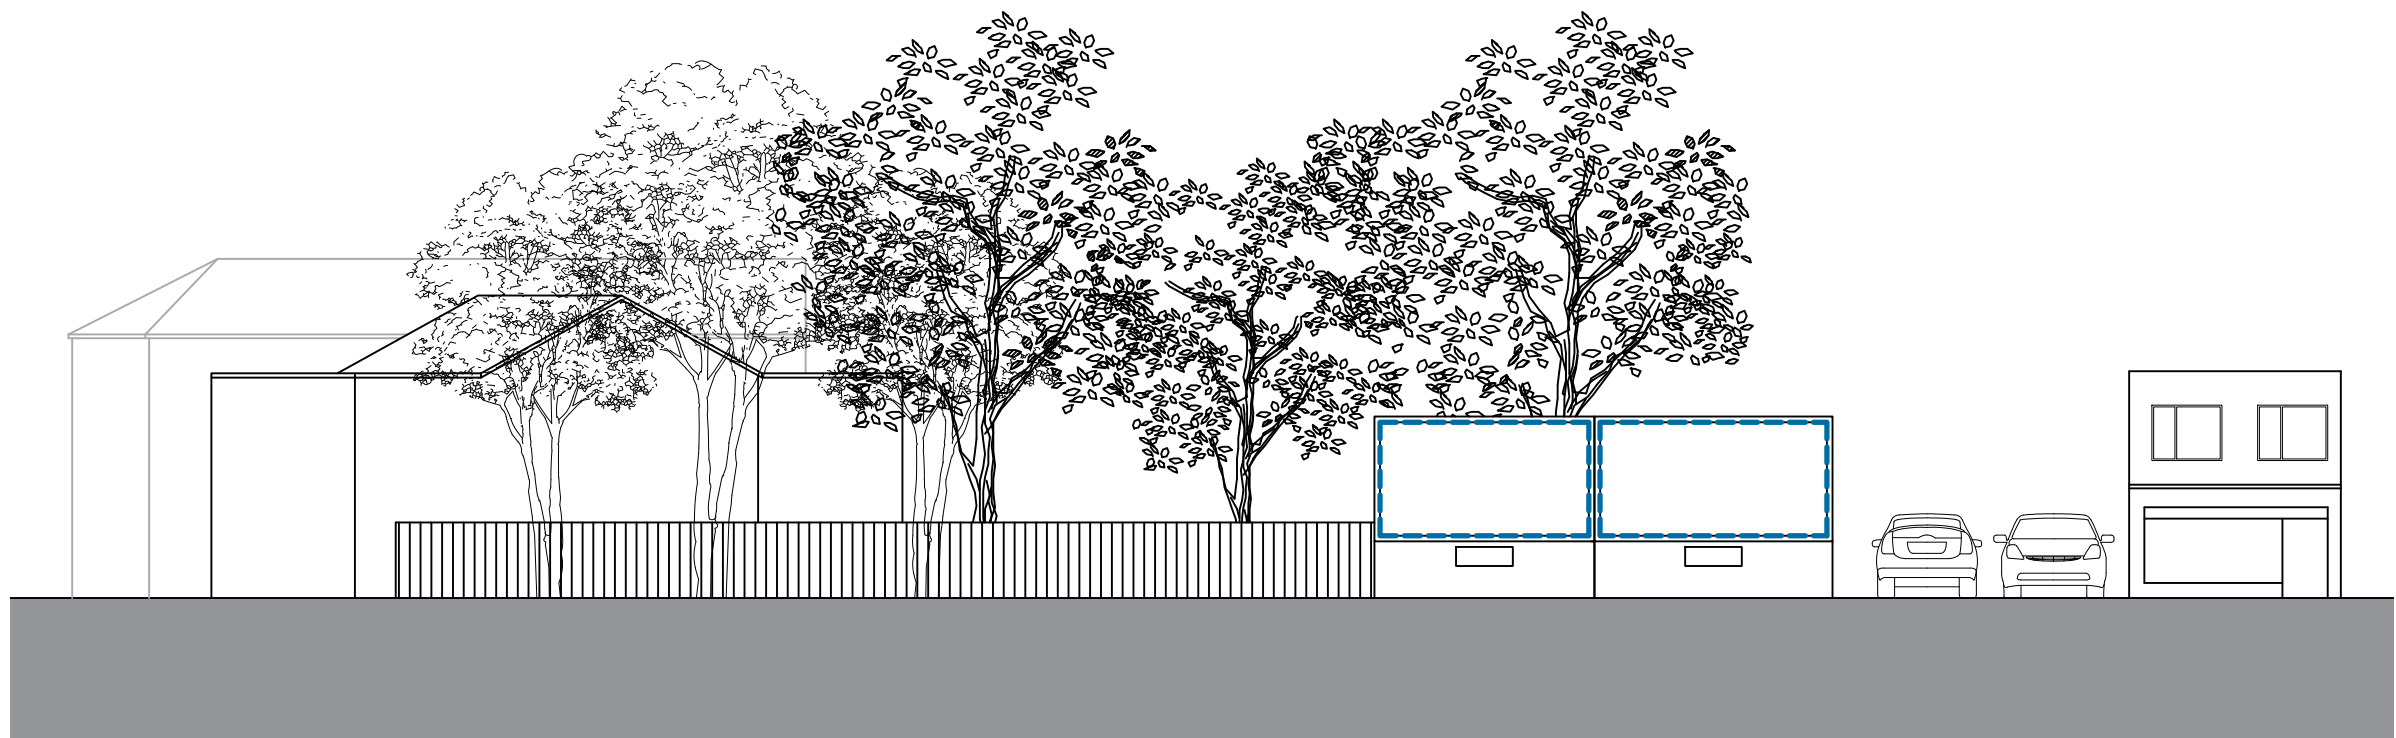

Proposed

0 10m 15m

Title
Elevation AA

Address
71 Wellington St, Manchester
M18 8WA

Client

Job No.
7937


Issued
17/07/20

Scale
1:200 @ A3


Key

—	1. Existing Advertising Board
—	2. Proposed Media Screen

All information is to be checked on site for accuracy and fit. Only drawings with WD status with the most recent revision are to be used for construction.

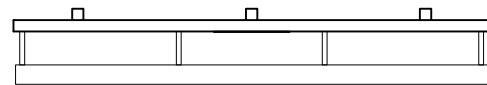


Plan

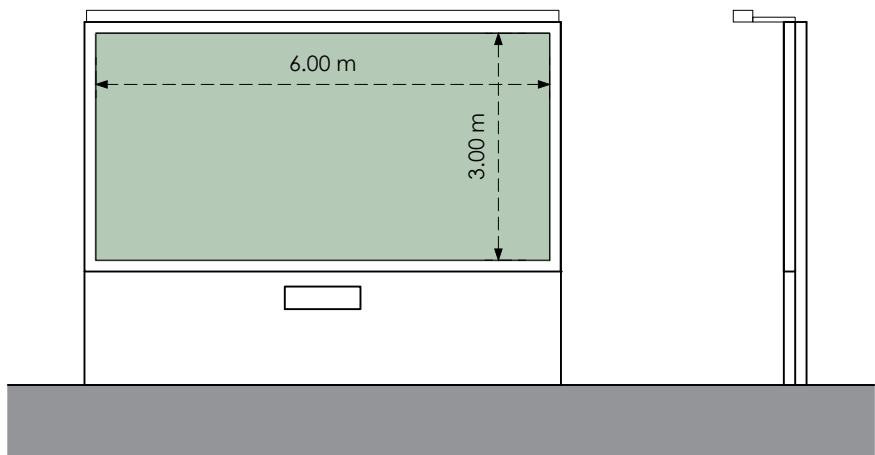


Front

Side

Existing

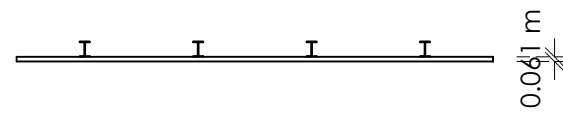


Plan

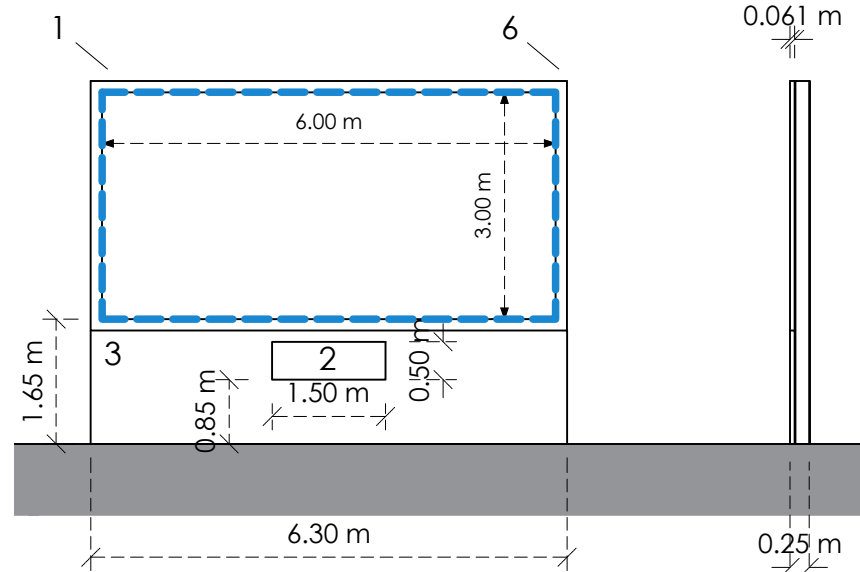

Front

Side

Proposed

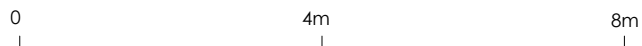

Title
Specification

Address
71 Wellington St, Manchester
M18 8WA

Client

Job No.
7937

Issued
17/07/20

Scale
1:100 @ A3

- Key**
- 1. Black Powder Coated Metallic Frame
 - 2. Logo Box
 - 3. Black Cladding
 - 4. Existing Advertising Board
 - 5. Proposed Media Screen
 - 6. Camera for Screen Monitoring

All information is to be checked on site for accuracy and fit. Only drawings with WD status with the most recent revision are to be used for construction.