

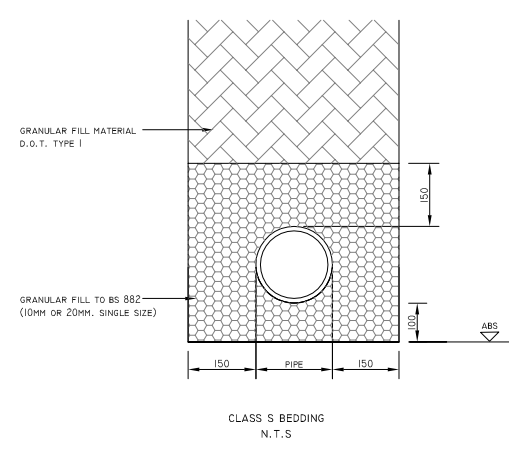
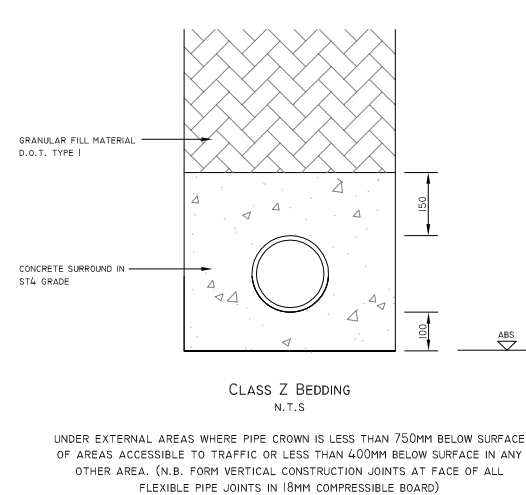
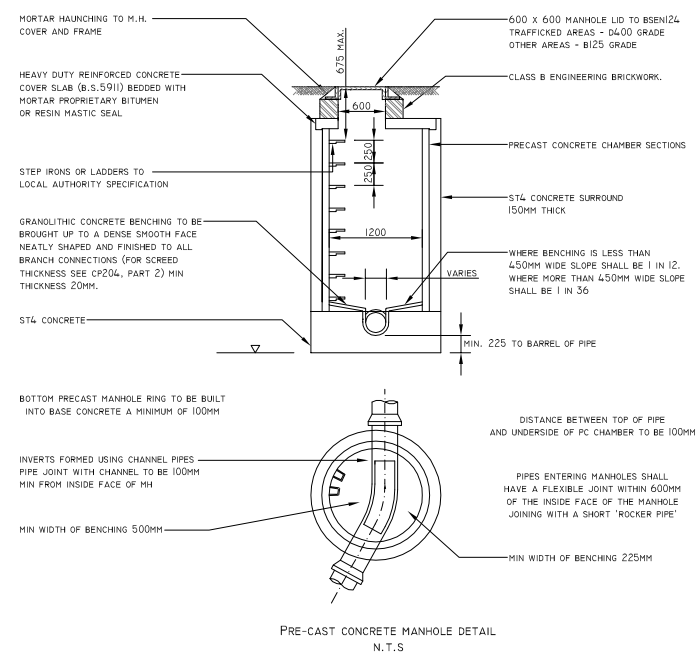
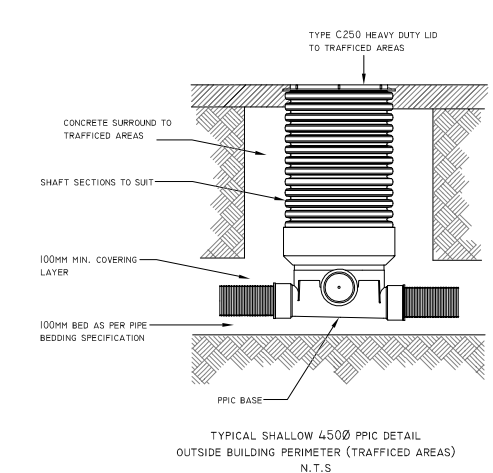
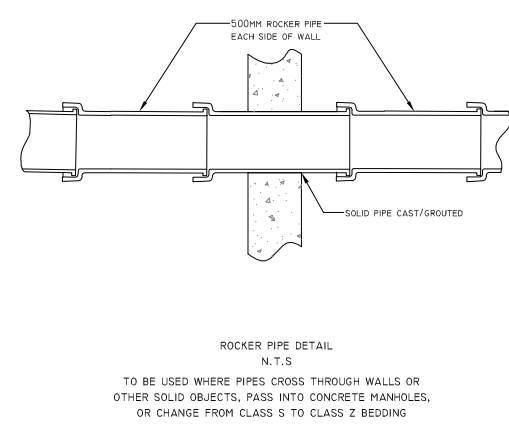
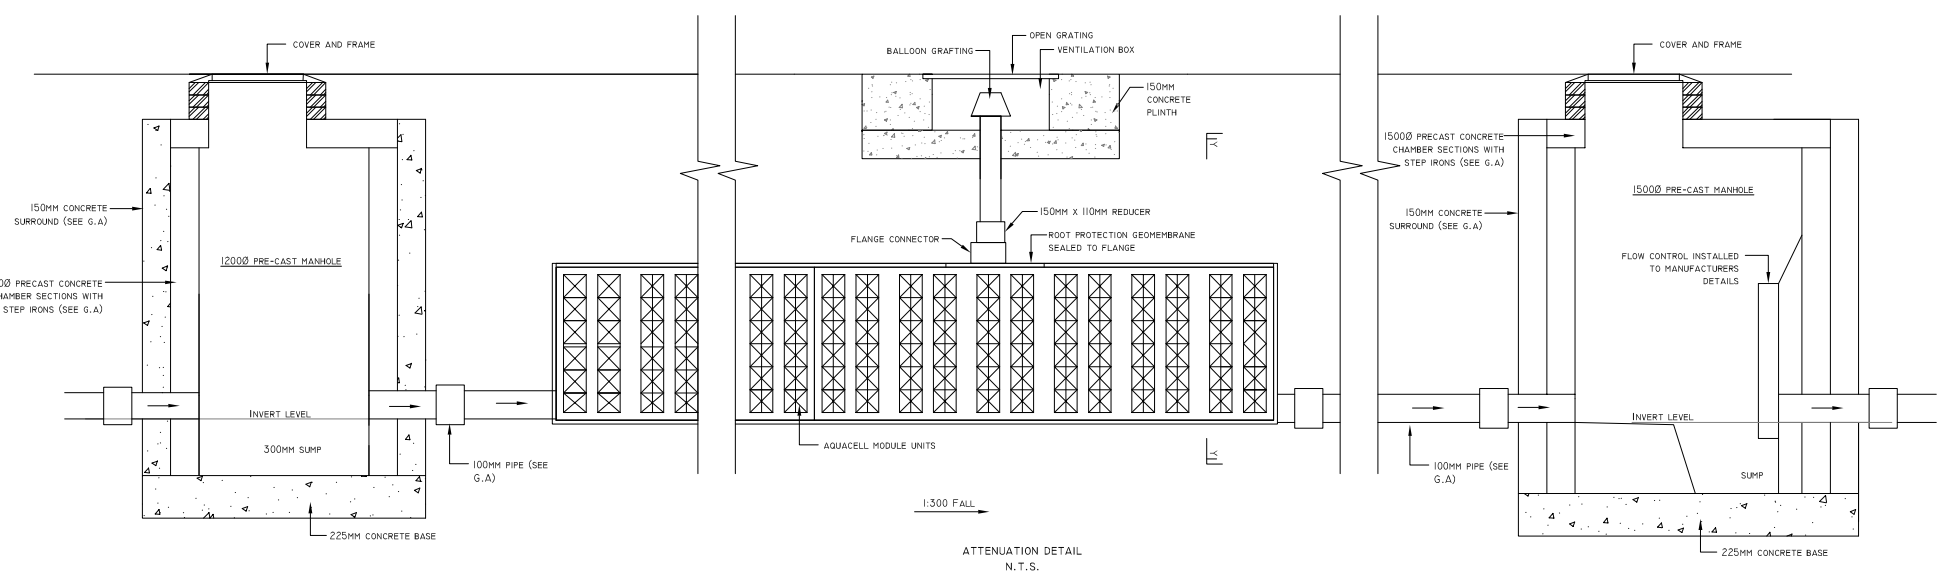
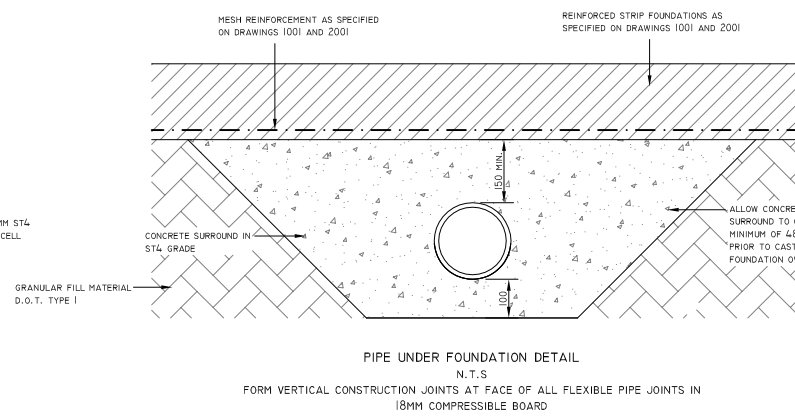
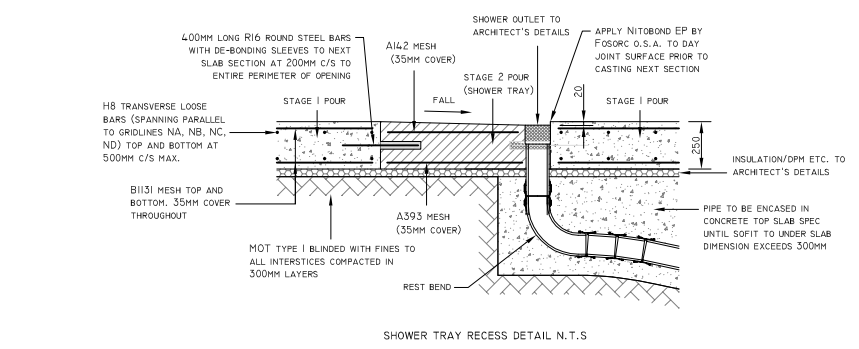
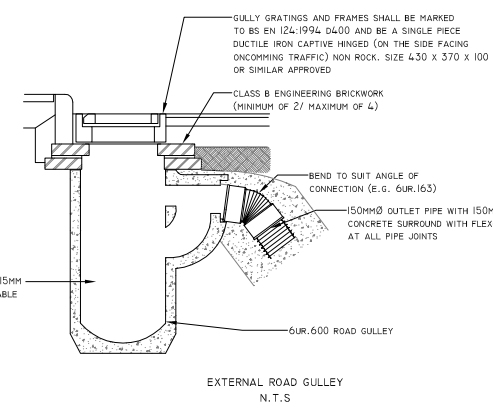
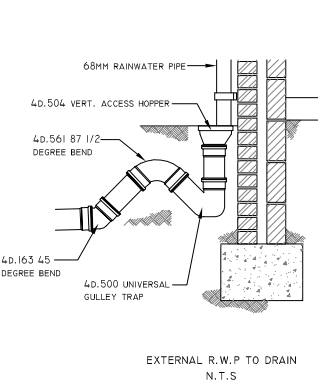


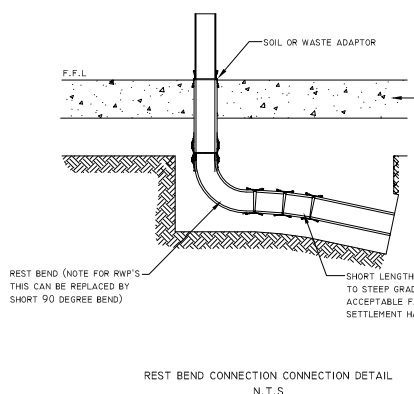

- NOTES:
1. THIS DRAWING IS COPYRIGHT AND THE PROPERTY OF BELL MUNRO CONSULTING LTD. THE DRAWING MUST NOT BE REPRODUCED IN PART OR IN WHOLE WITHOUT PRIOR WRITTEN AUTHORITY.
 2. THIS DRAWING MUST NOT BE SCALED BY EITHER CONTRACTORS OR OTHER CONSULTANTS ANY DIMENSIONAL OR SETTING - OUT DISCREPANCIES ARE TO BE REPORTED TO BELL MUNRO CONSULTING PRIOR TO CONSTRUCTION / FABRICATION COMMENCING.
 3. THIS DRAWING MUST BE READ IN CONJUNCTION WITH THE RELEVANT BMC SPECIFICATIONS TOGETHER WITH THE APPROPRIATE ARCHITECTS AND SERVICES CONSULTANTS DRAWINGS AND SPECIFICATIONS.
 4. SEE DRAWING J6497 D01 FOR FURTHER NOTES

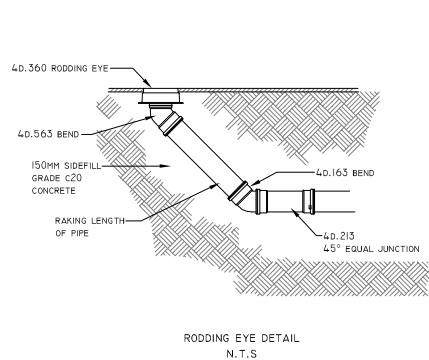

CONSTRUCTION

02	SHOWER RECESS DETAIL ADDED	15.11.20	SH
01	PIPE UNDER FOUNDATION DETAIL ADDED	15.09.20	SH
00	INITIAL ISSUE	15.09.20	SH
REV	DATE	BY	IT

BMC

BELL MUNRO CONSULTING LTD

CONSULTING CIVIL & STRUCTURAL ENGINEERS
TURING HOUSE
3 ARC-WAY
MANCHESTER
M15 5RL
TEL: 0161 2996032
FAX: 0161 2996033
EMAIL: CONSULTING@BELLMUNRO.CO.UK
WWW.BELLMUNRO.CO.UK

CADDICK CONSTRUCTION LTD.

OPENSHAW CAMPUS

BELOW GROUND DRAINAGE DETAILS

DESIGNED BY	DRAWN BY	CHECKED BY	DATE
SMB	AM	N.T.S.	03/20
PROJECT NO.	OC-BM-ZZ-FN-DR-D-4002	REVISION	02