
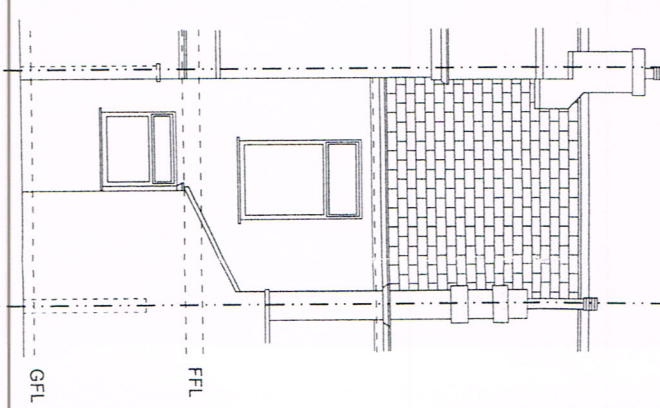
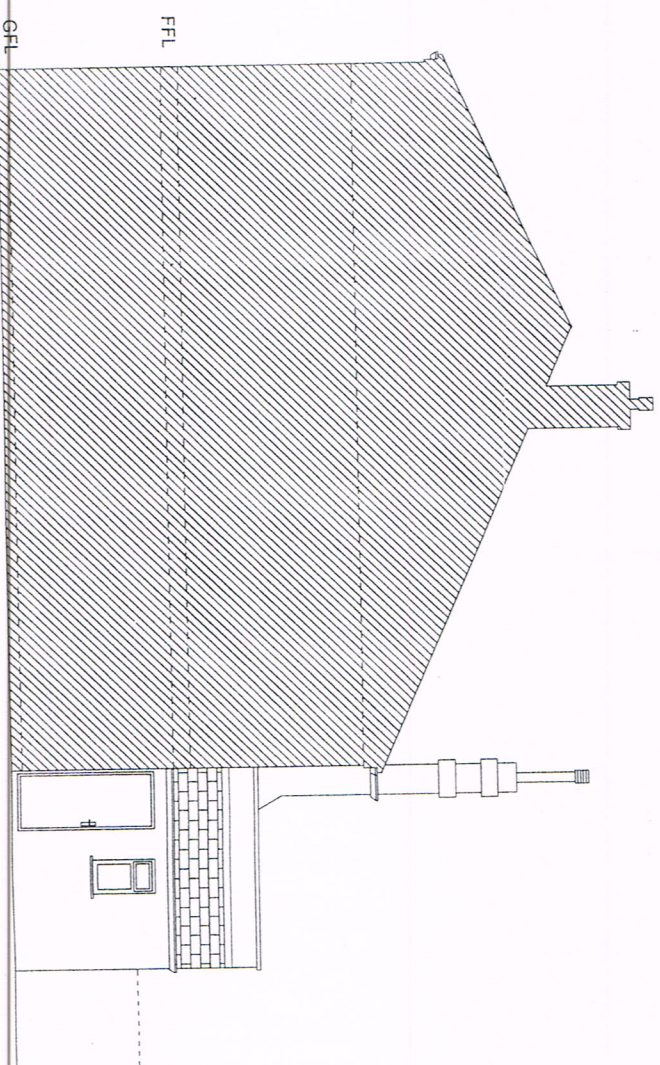
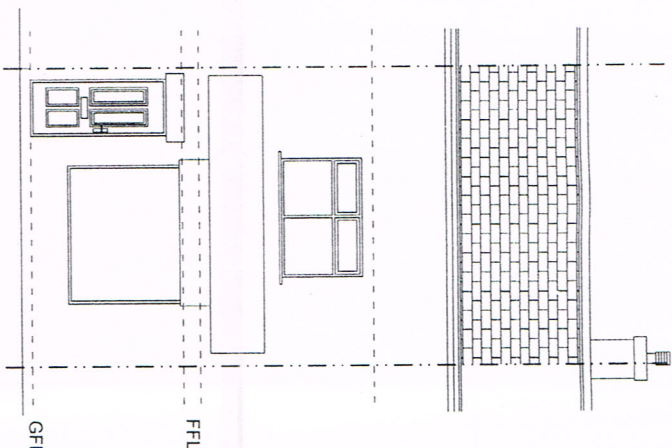
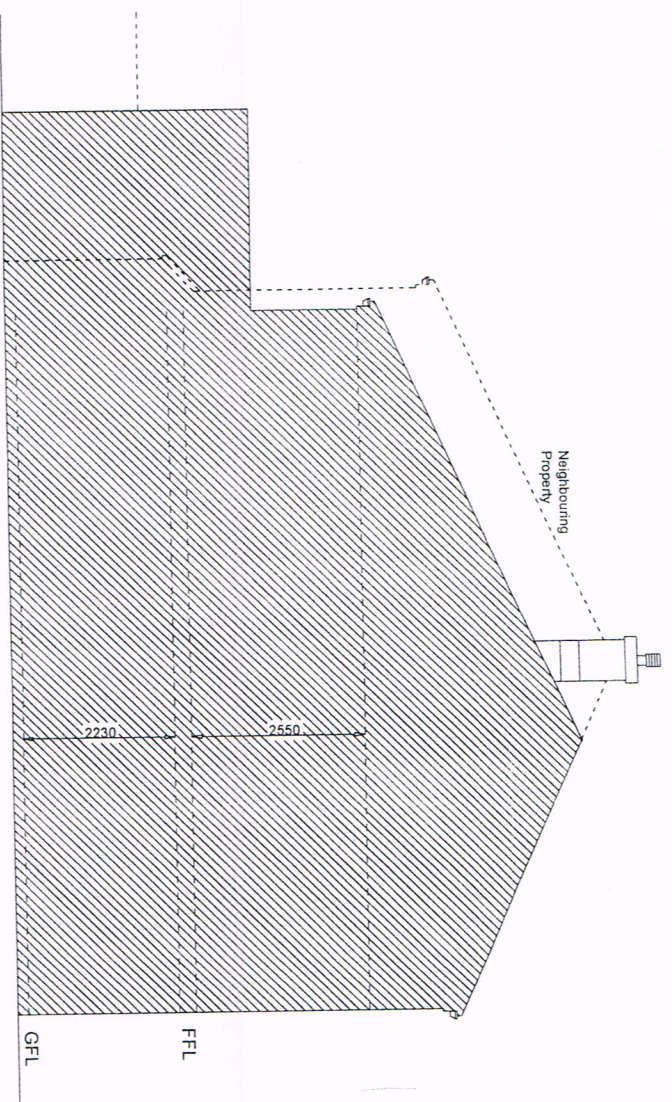
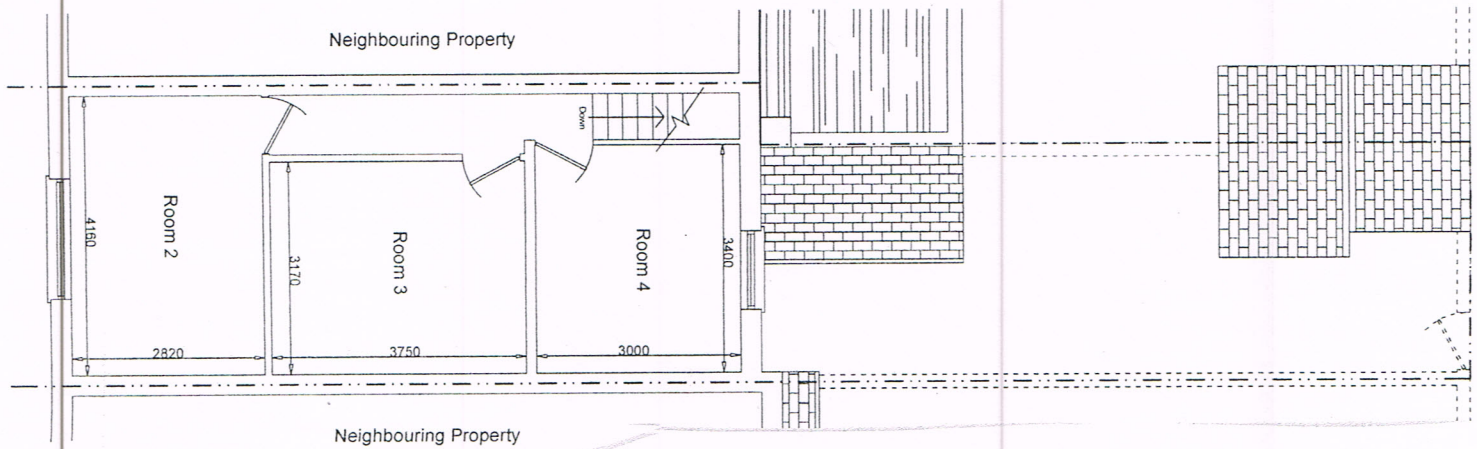


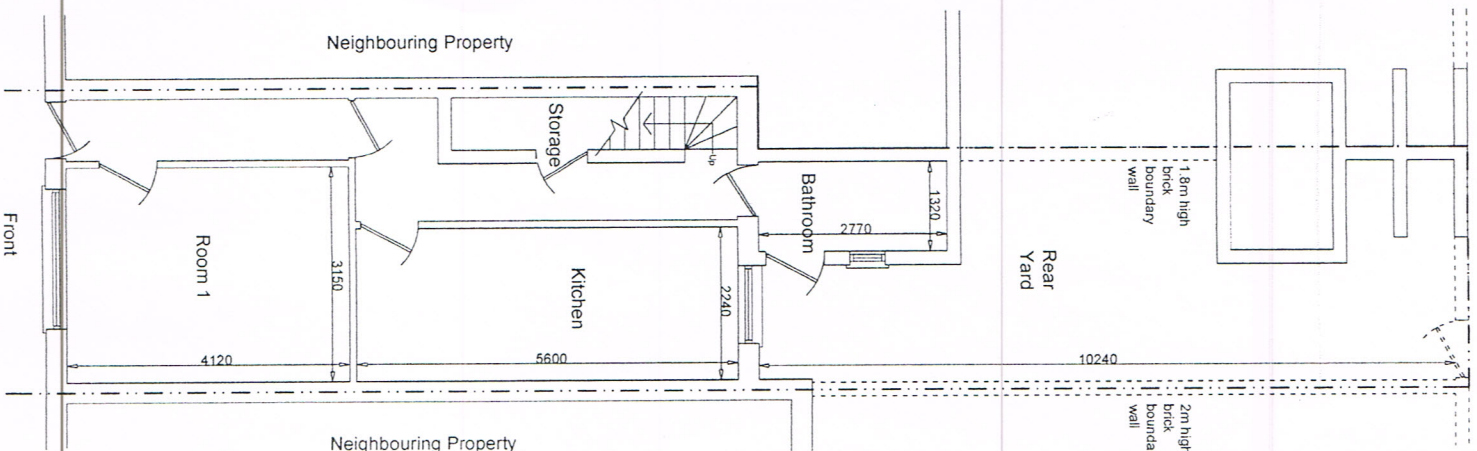

211 SEACREST ROAD, BASS, DEVON
 INSITU MEASUREMENTS AS EXISTING

Scale 1:100 E.A.B.
 AEN 24/20/03