


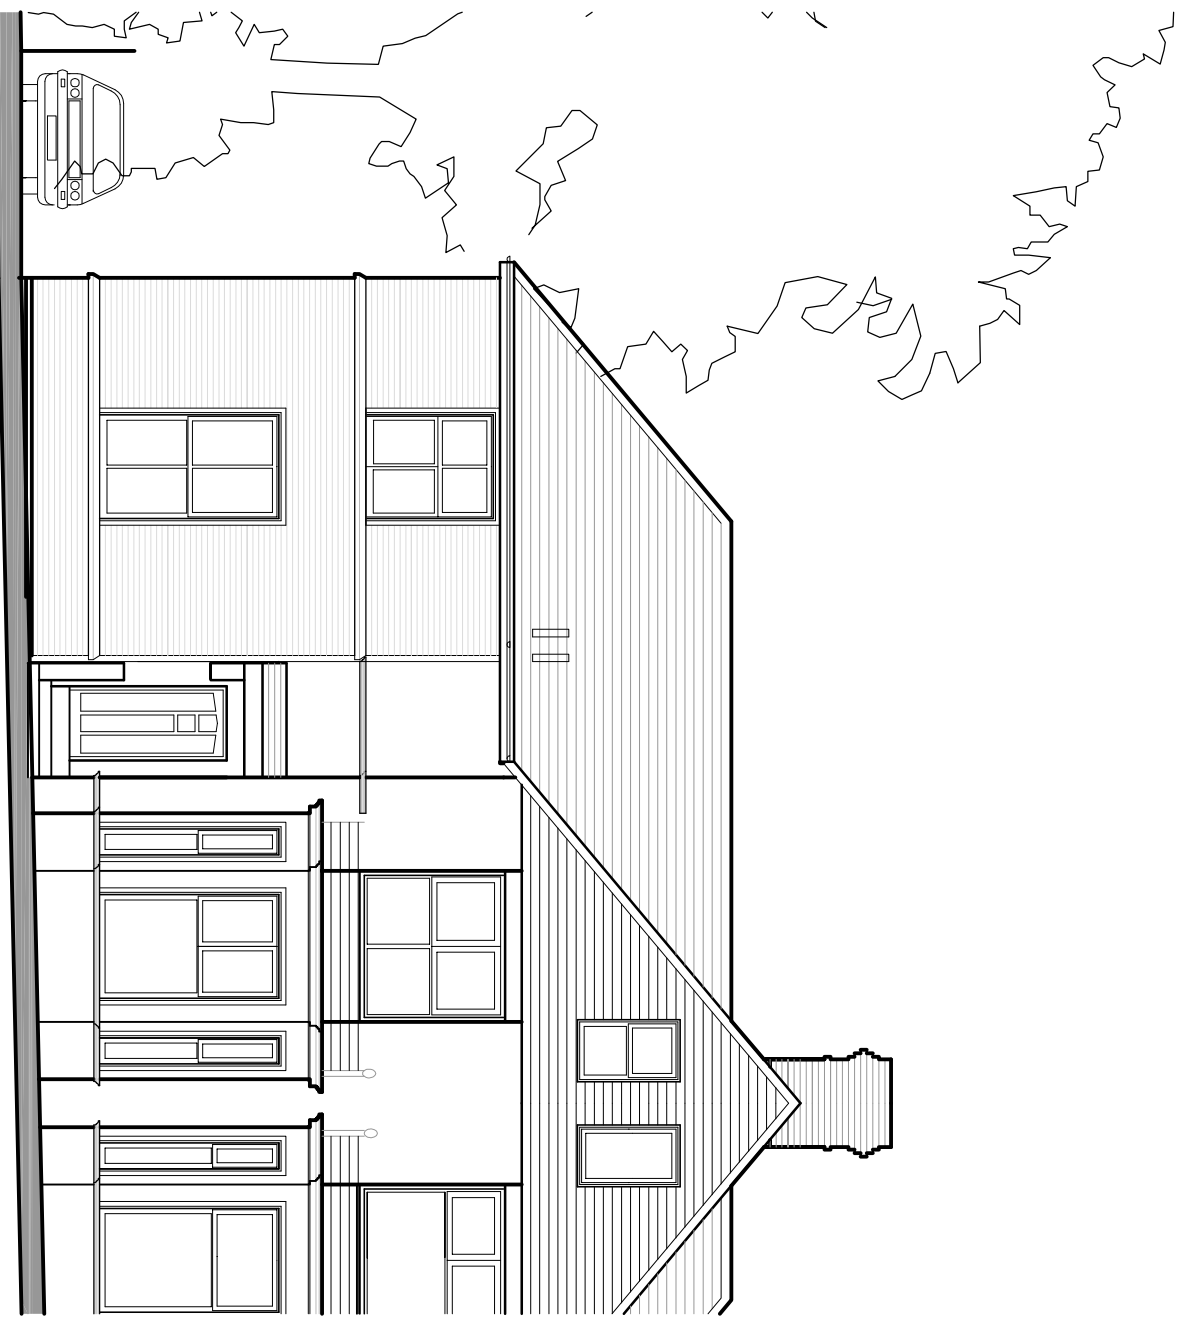


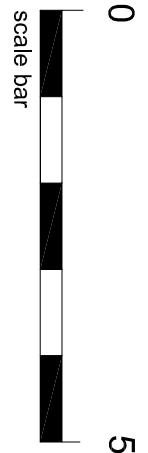


SOUTH WEST ELEVATION
as proposed from Ashley Lane

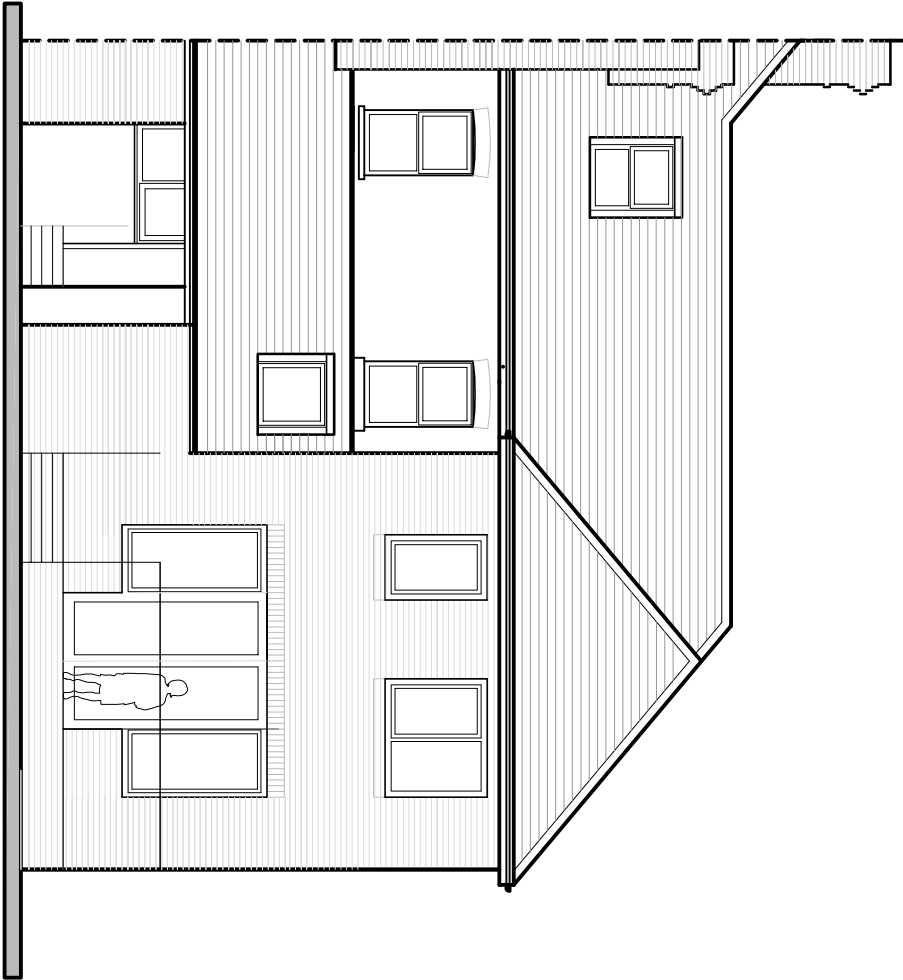


NORTH EAST ELEVATION
as proposed from the garden

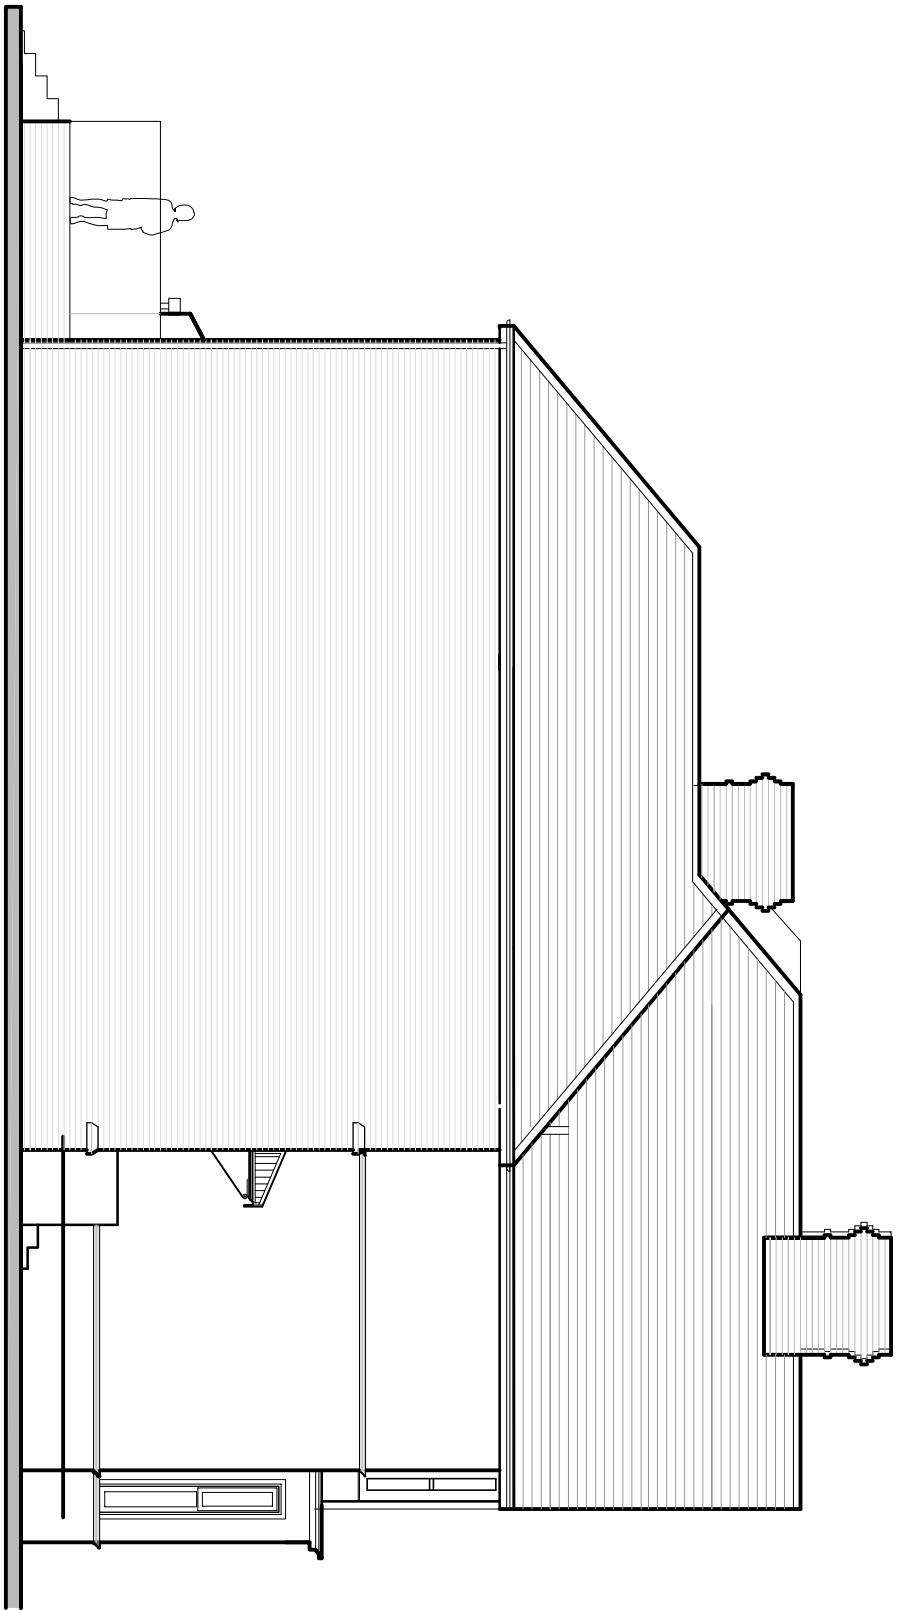


NORTH WEST ELEVATION as
proposed from the side garden

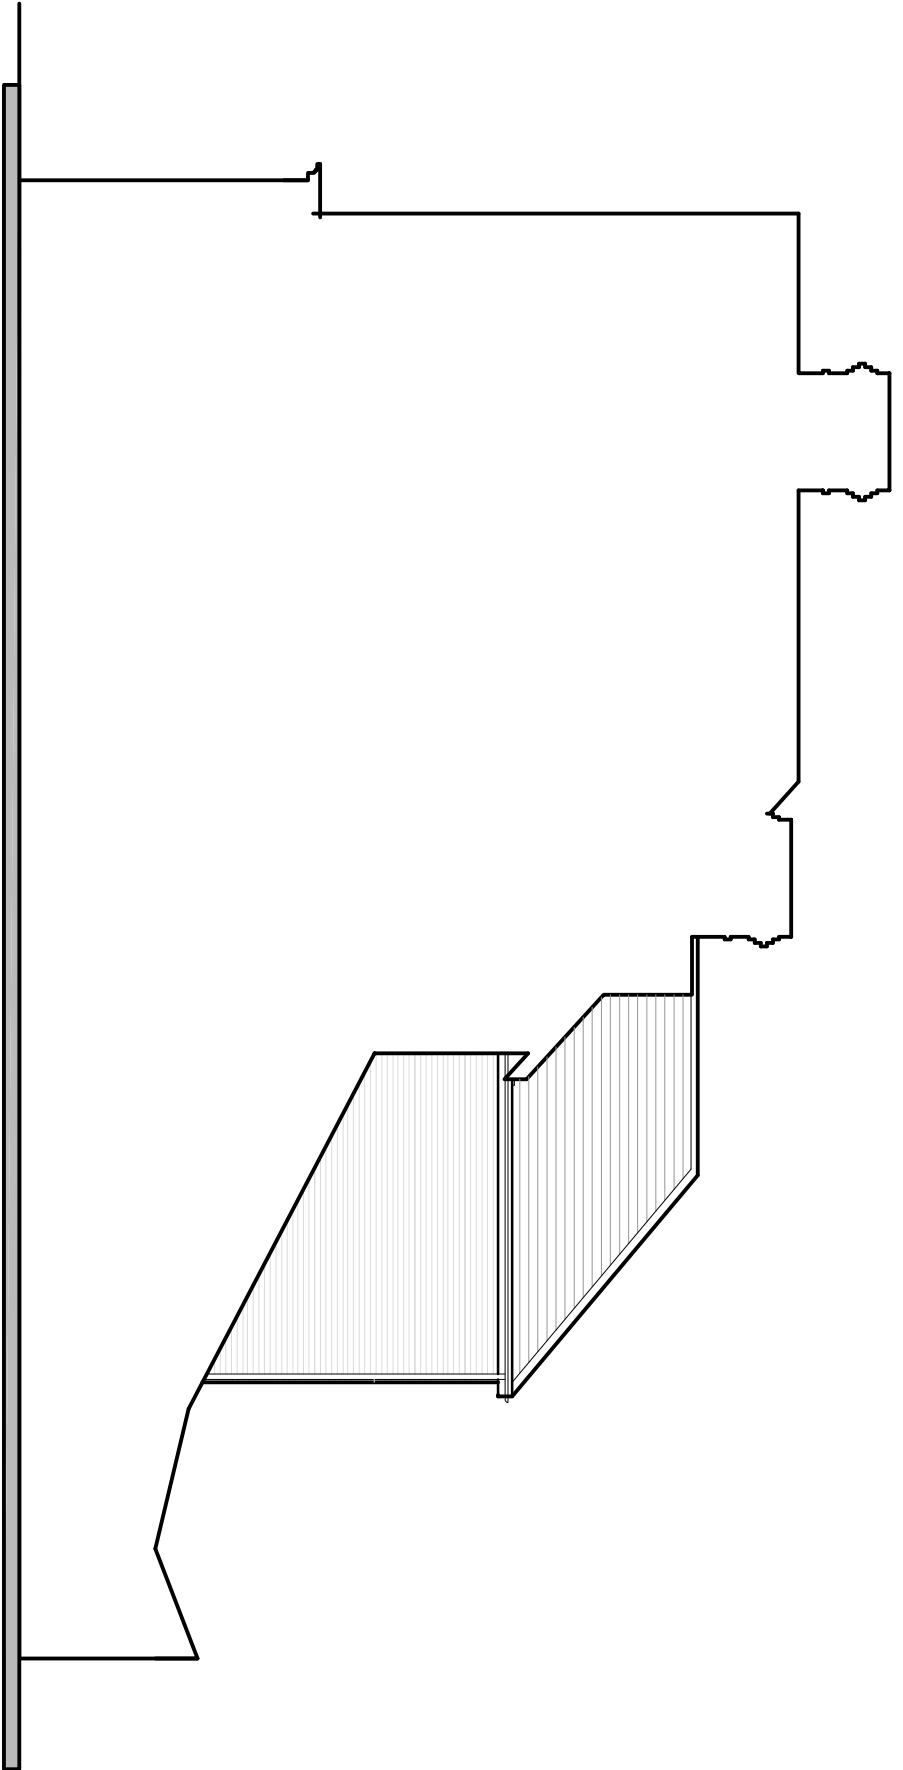


SOUTH WEST ELEVATION as proposed
(number 81 shown in silhouette)

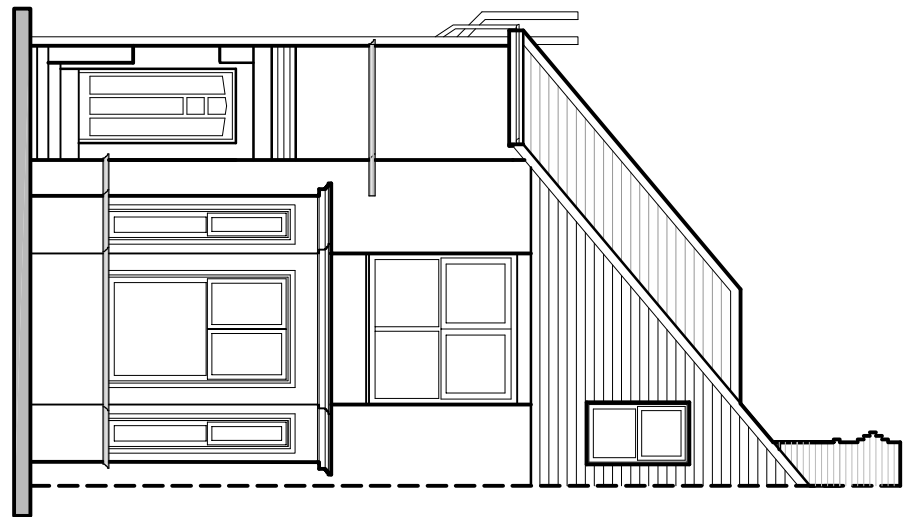

SOUTH WEST ELEVATION
as existing from Ashley Lane

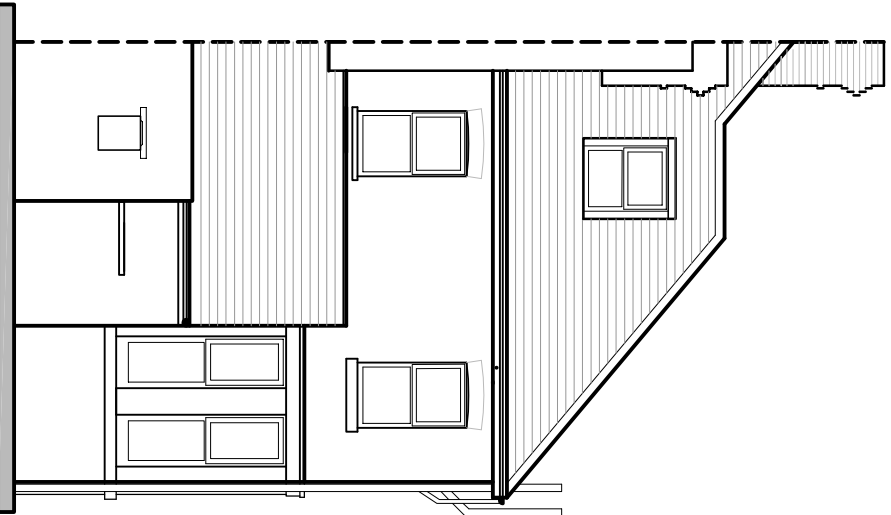

NORTH EAST ELEVATION
as existing from the garden

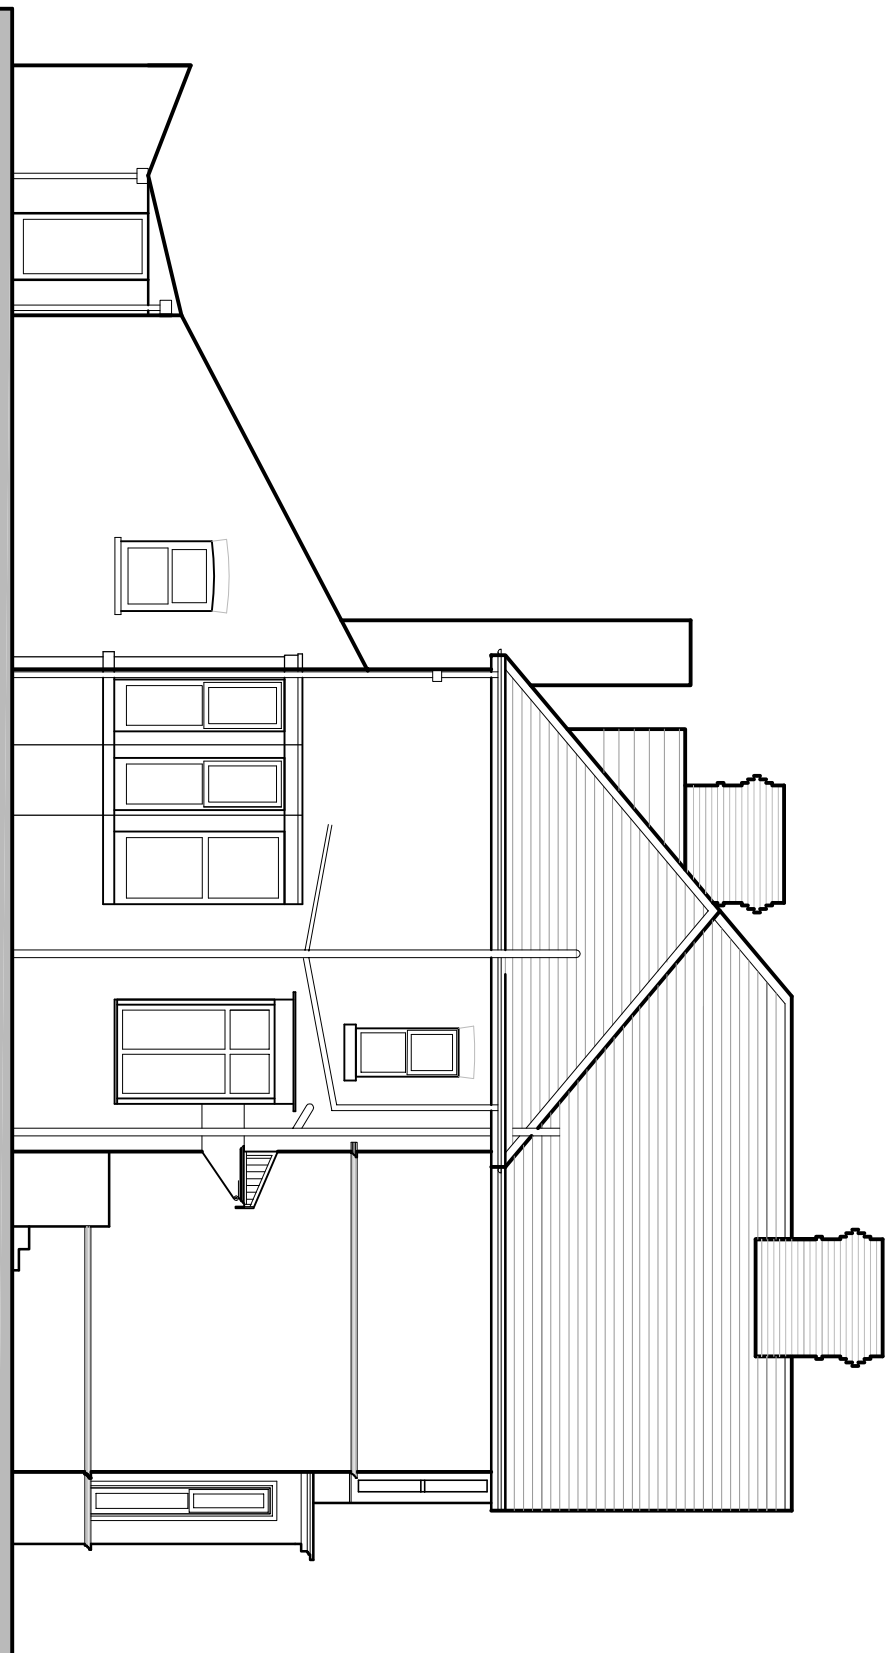

NORTH WEST ELEVATION as
existing from the side garden