




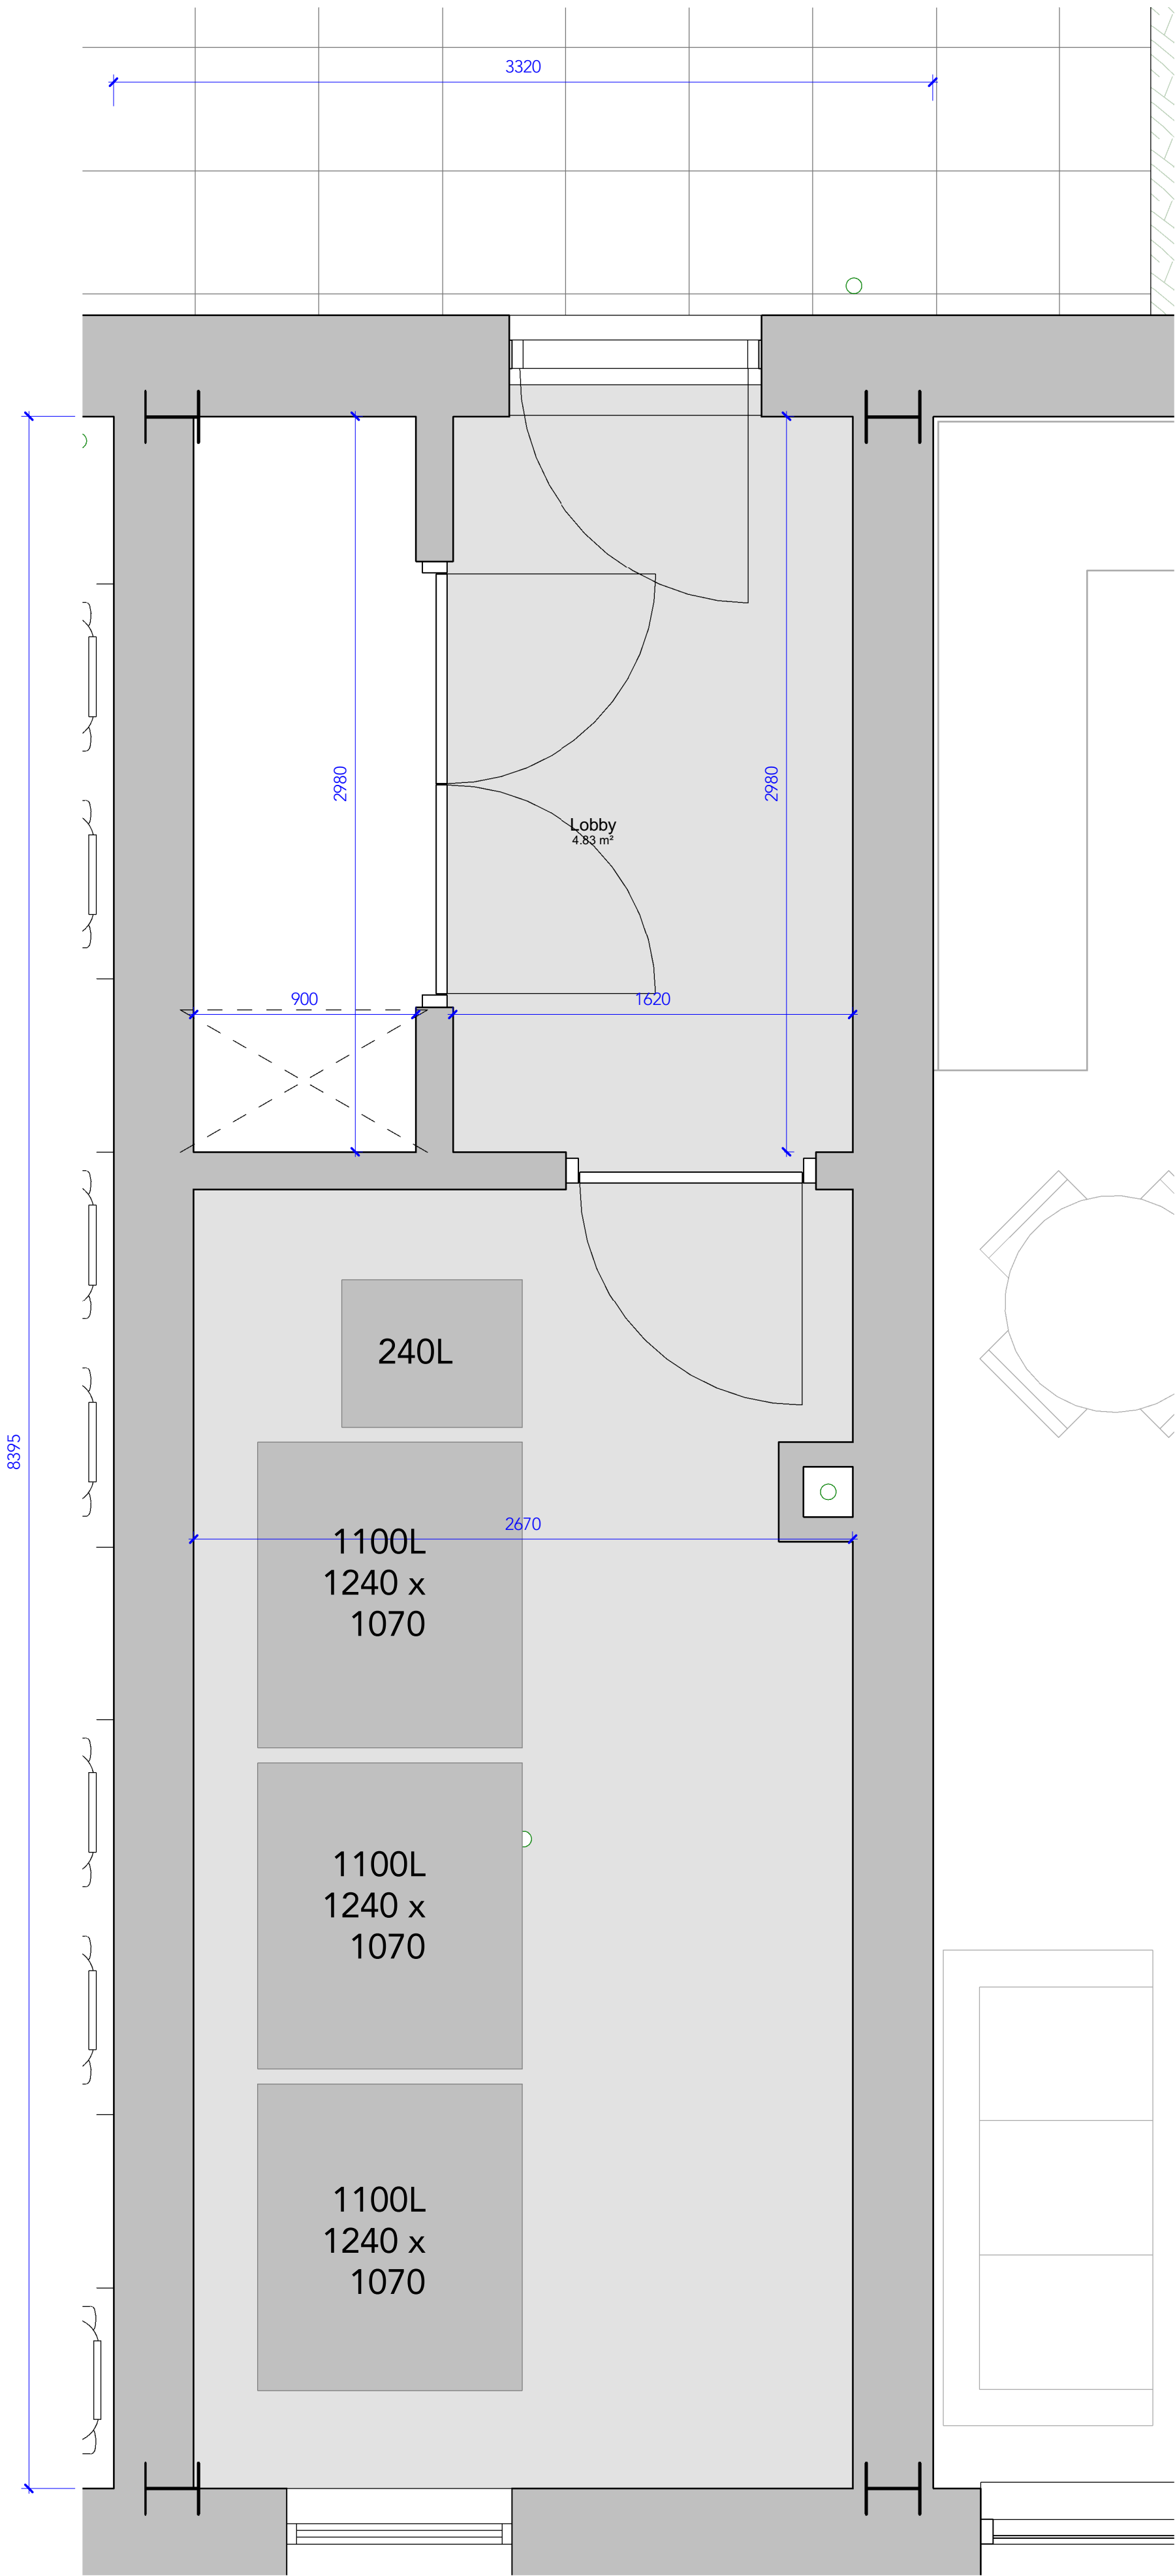

1 Typical Refuse Plan
1 : 20

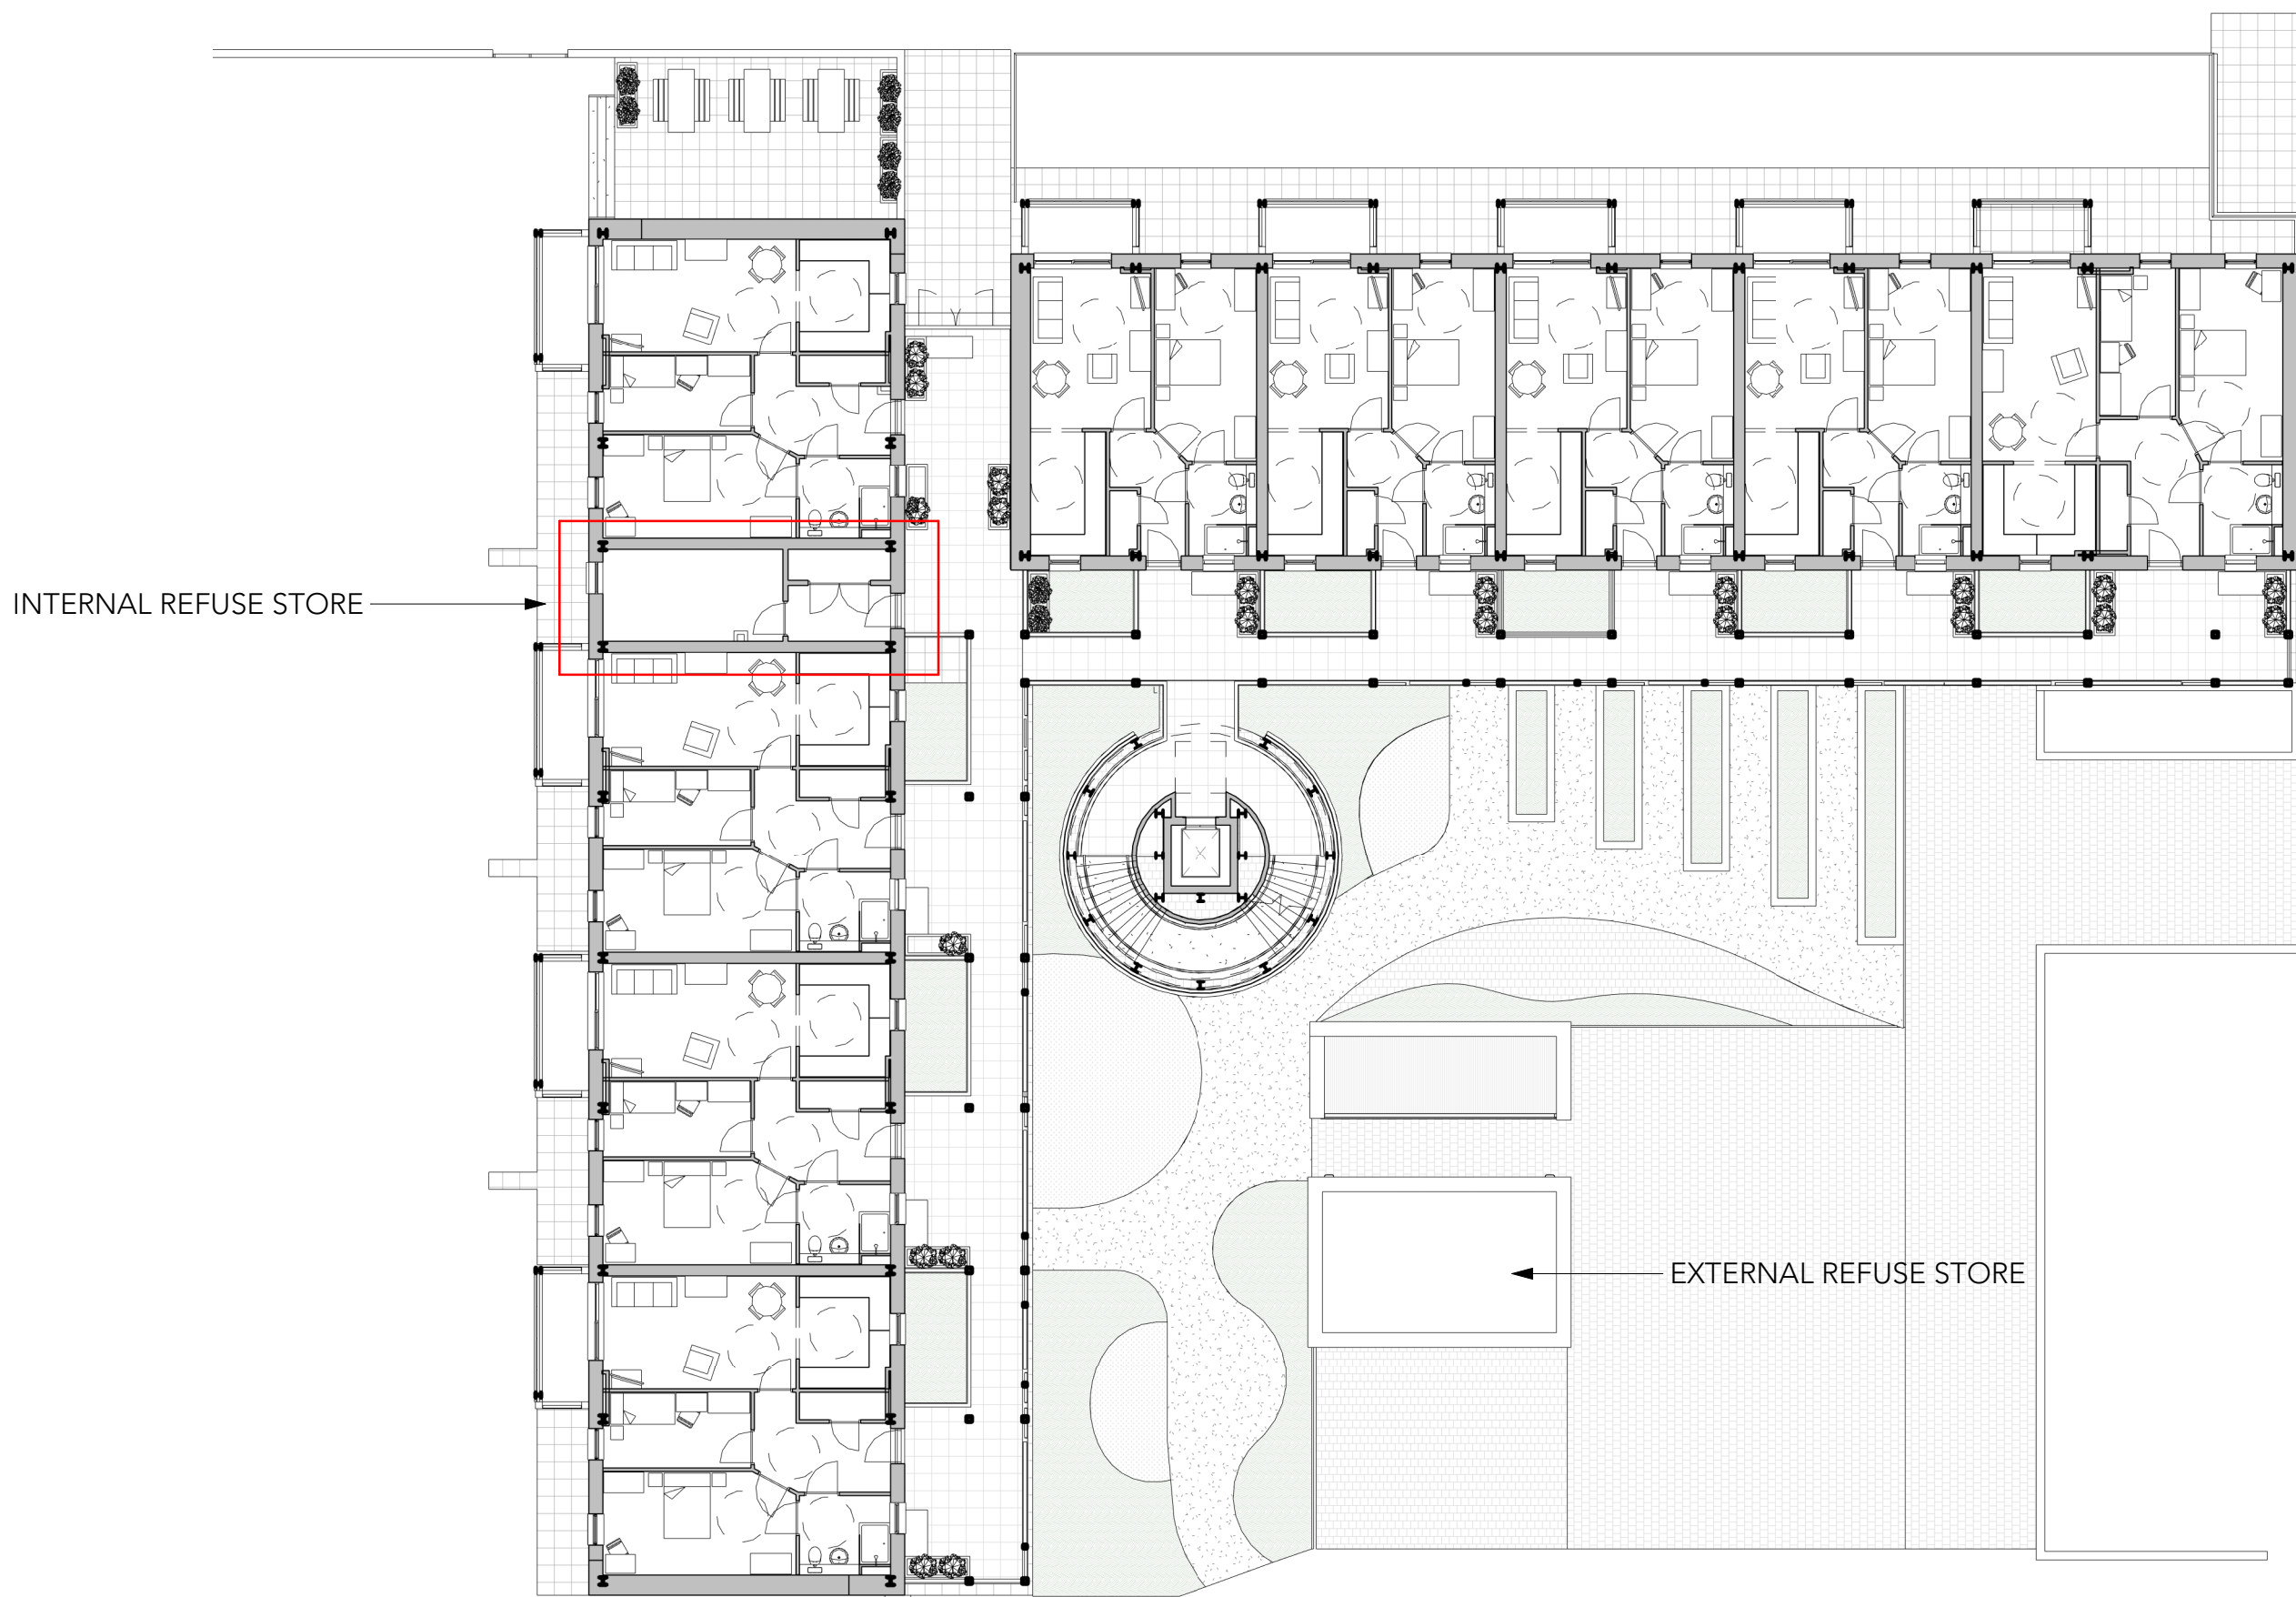

Note:
Do Not Scale from this drawing.
Dimensions are to be checked on site.
If in doubt please ask.

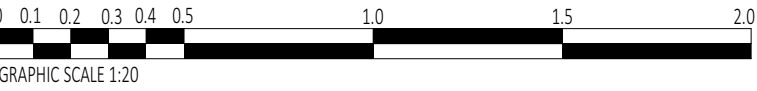

GRAPHIC SCALE 1:20

C	05/01/21	DC	Refuse Layout updated
B	17/12/19	GW	Issued for Planning
A	13/12/19	GW	Draft Issue for Comment
-	02/12/19	GW	Issued for Client Comment

Rev	Date	Ints	Details
-----	------	------	---------

© The moral rights of the author are hereby asserted.
This drawing and design is the sole property of Buttress Ltd and must not be reproduced without permission.
Buttress Ltd is Registered in England and Wales: 5383573

Buttress

41 Bengal Street
Manchester
M4 6AF

T 0161 236 3303
E contact@buttress.net
W www.buttress.net

Project Title	HAPPI Housing Block
Client	Rowlinson Construction LTD
Location	Manchester

Drawing ref Internal Refuse Plan

Date	06-Jan-21 4:04:56 PM	Scale	As indicated
Checker	GW	Orig Paper Size	A1

Job No: 8134 Status

Project: Origin: Zone: Level: Type: Disc: Number: Rev:

8134-BA-ZZ-XX-DR-A- (04) 811- C