




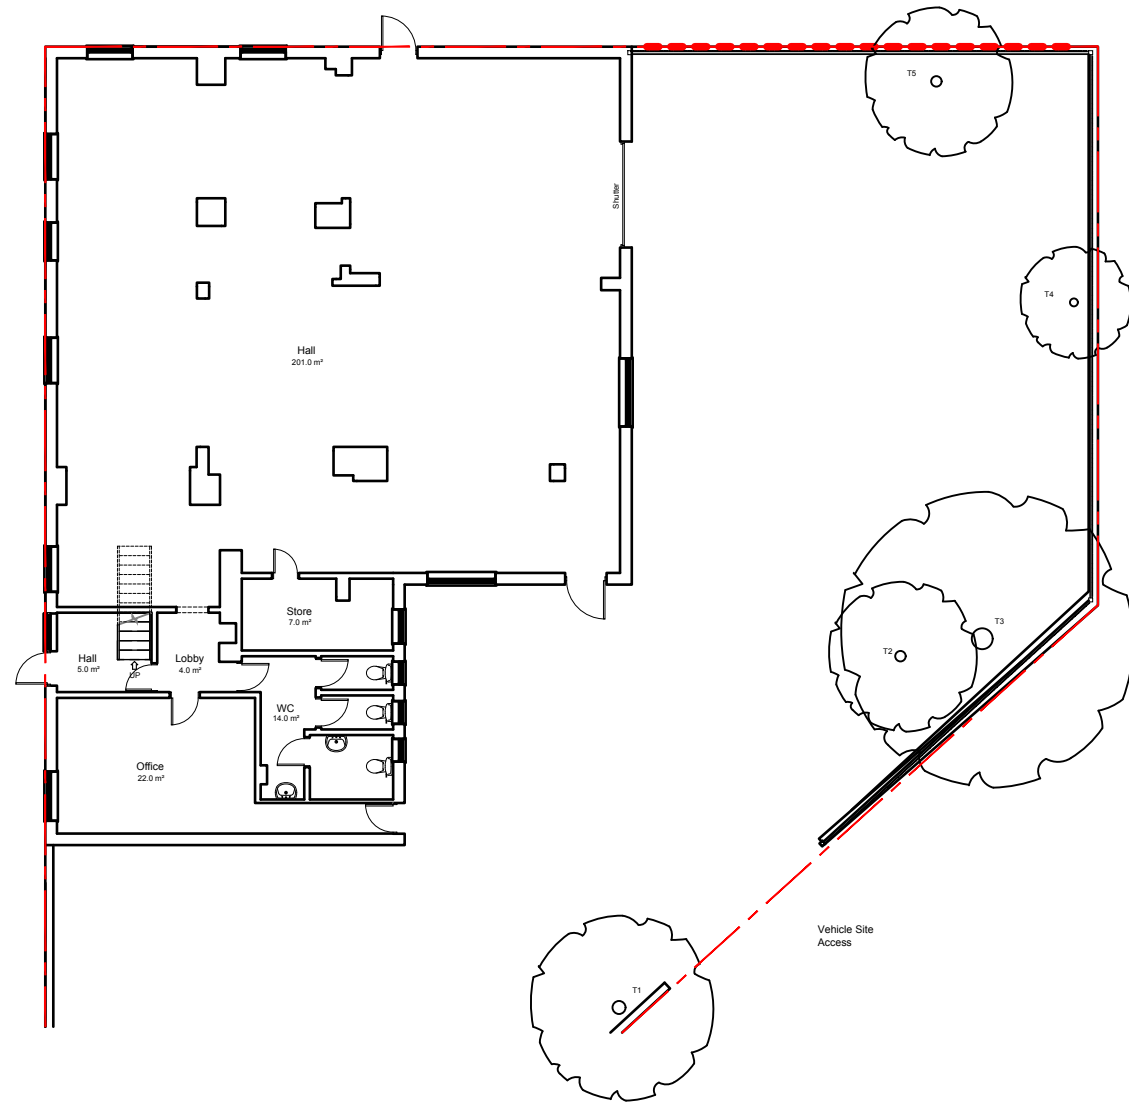

Ground floor as existing

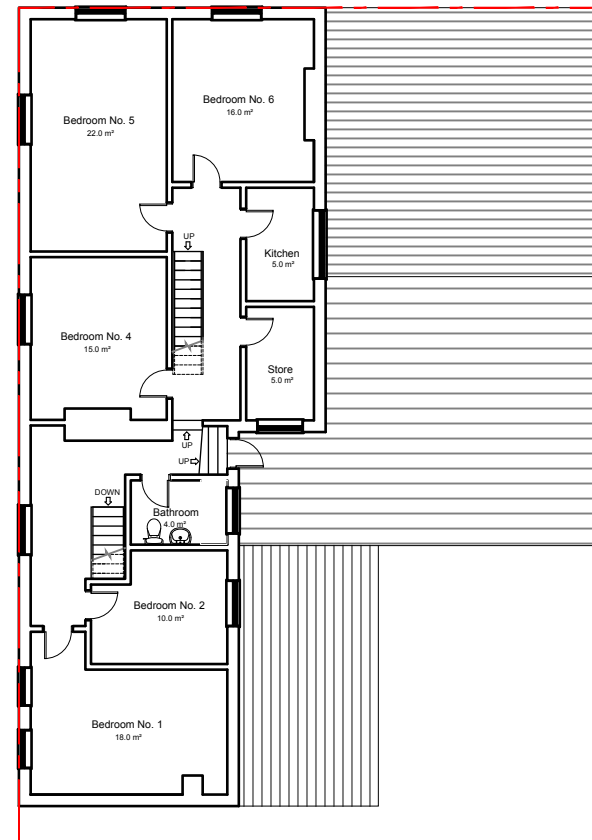

First floor as existing

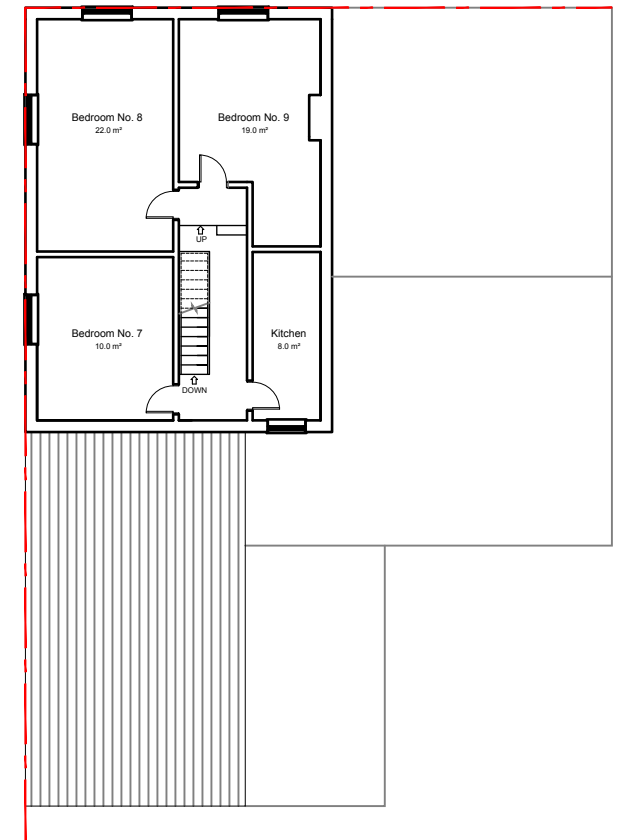

Second floor as existing

				 HOWARD & SEDDON A.R.I.B.A. CHARTERED ARCHITECTS 64 WASHWAY ROAD SALE, CHESHIRE, M33 7RE TEL NO. 0161 - 973 8296 FAX NO. 0161 - 962 3485 E-MAIL : ADMIN@HOWARDANDEDSDON.CO.UK	PROJECT Proposed development DUCIE ARMS 424 STOCKPORT ROAD MANCHESTER M12 4EX	TITLE Plans as existing	DRAWN EJG	DRG No. 14,273	
					DATE 14/12/20		02		
A	FIRST ISSUE		EJG		14-12-20	CLIENT Dr Noman Ehsan		SCALE 1:200 (A3)	AMENDMENT D
REV	DESCRIPTION		BY		DATE				