



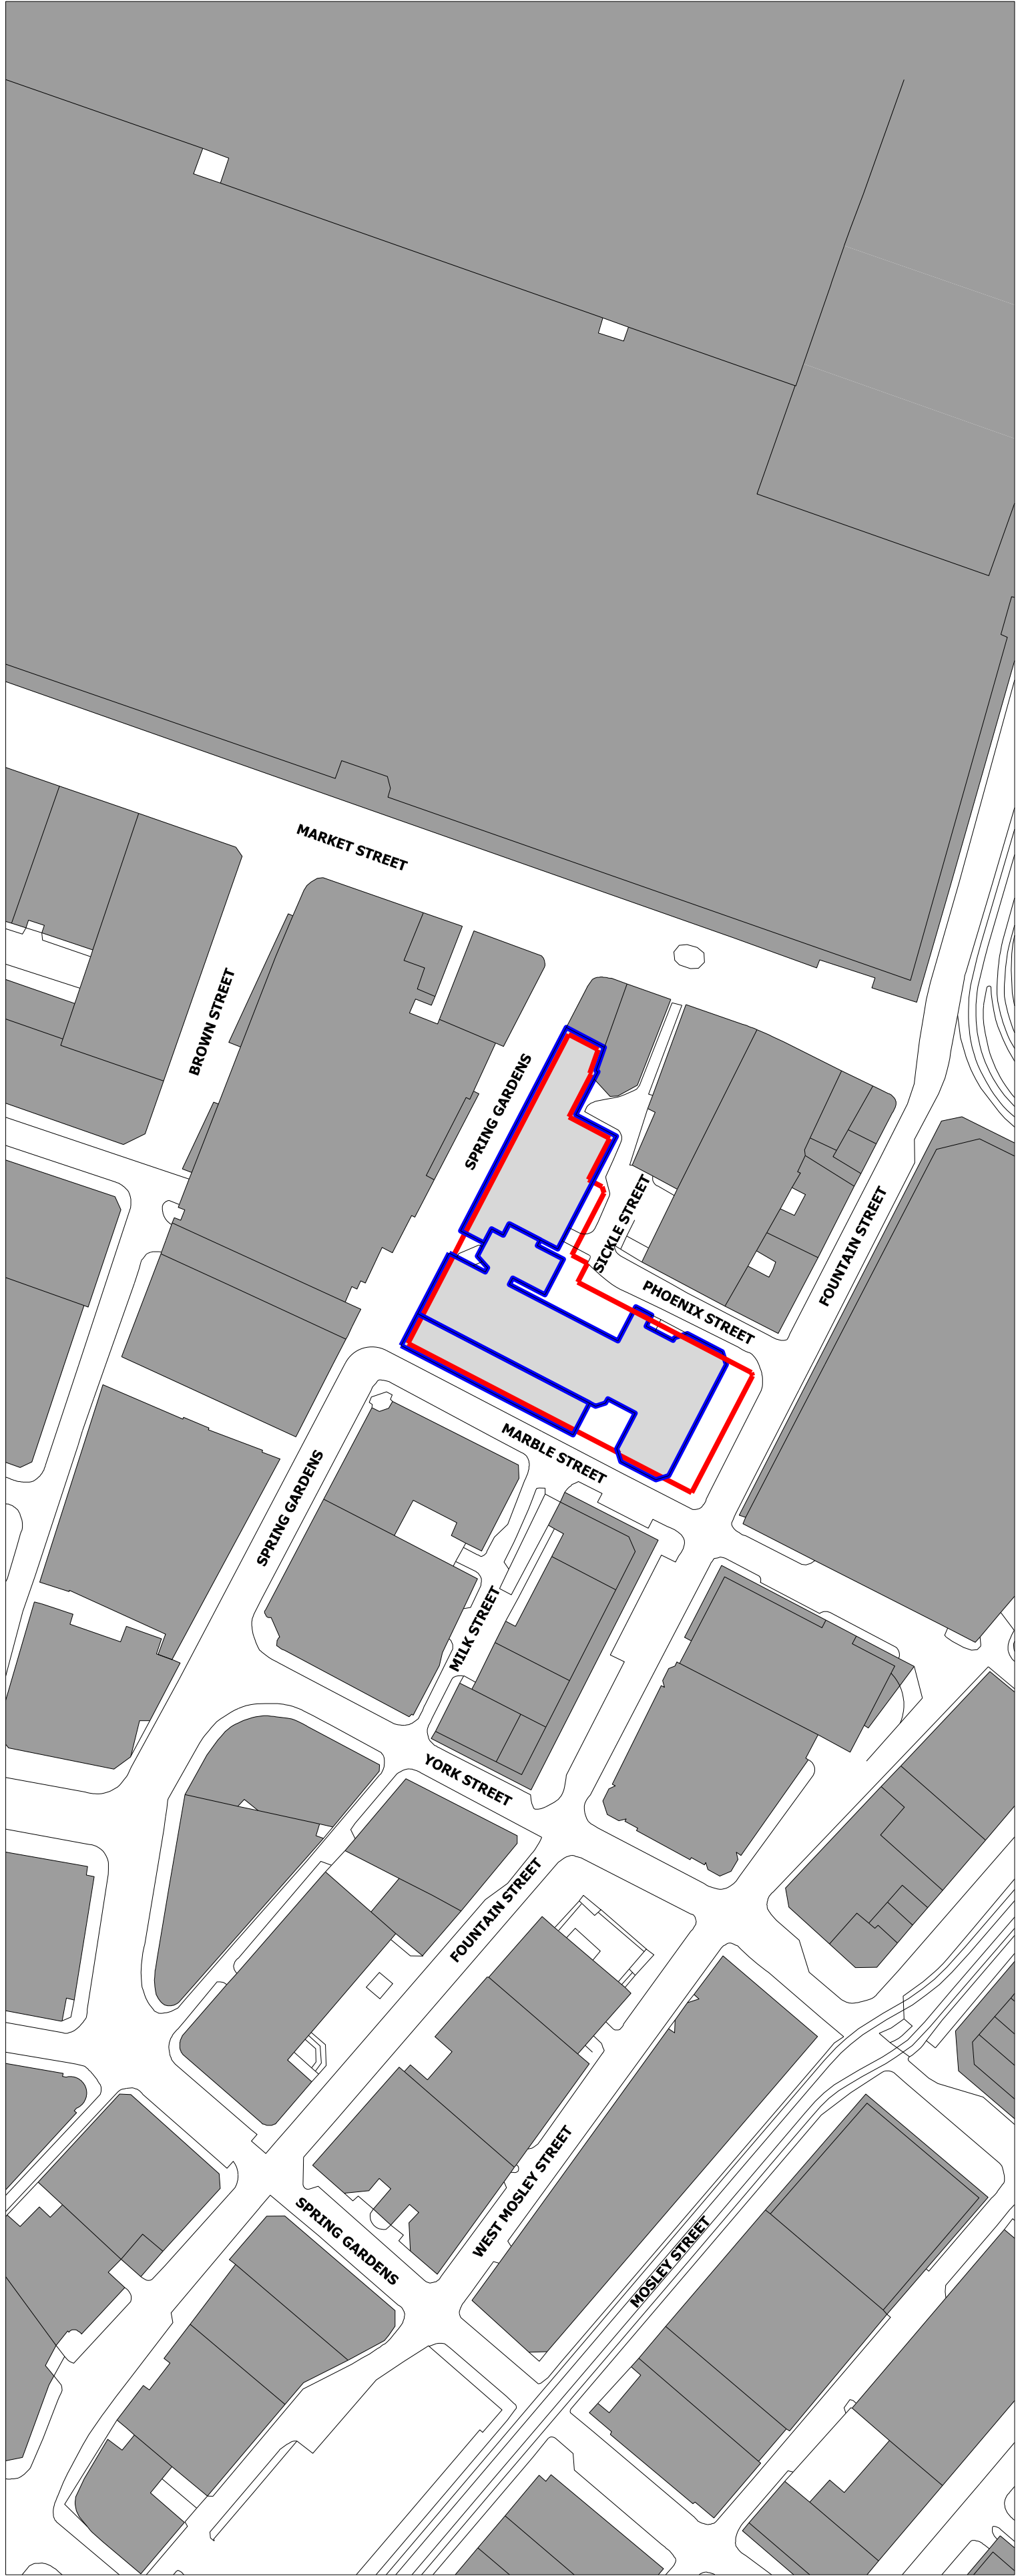

Location Plan (1:1000)

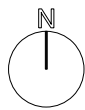

Site boundary to which the application relates
Buildings/property owned by the applicant



Existing Site Plan (1:200)



Extent of scope at ground floor

FOR: PLANNING