

© COPYRIGHT
The copyright in this drawing is vested in Sheppard Robson and no license or assignment of any kind has been, or is, granted to any third party whether by provision of copies or originals or otherwise unless agreed in writing.
DO NOT SCALE FROM THIS DRAWING
The contractor shall check and verify all dimensions on site and report discrepancies in writing to Sheppard Robson before proceeding work.

FOR ELECTRONIC DATA ISSUE
Electronic data / drawings are issued as 'read only' and should not be interrogated for measurement. All dimensions and levels should be read only from those values stated in text on the drawing.

NOTES

REV.	DATE	AMENDMENT
-	15/01/2020	First issue

KEYPLAN

CLIENT

SHEPPARD ROBSON

27th Floor City Tower Piccadilly Plaza Manchester M1 4BT
T: +44 (0)161 233 8900 E: manchester@sheppardrobson.com

PROJECT
NEW CENTURY HOUSE ANCILLARY SPACE


SCALE@A2	DATE	ORIGINATOR	CHECKED	AUTHORISED
1: VARIES	14.01.2020	RW	RW	TOB

TITLE
PROPOSED DOOR DETAILS

STATUS
PLANNING


DRAWING NO.
6717 -02-850

REV.
-

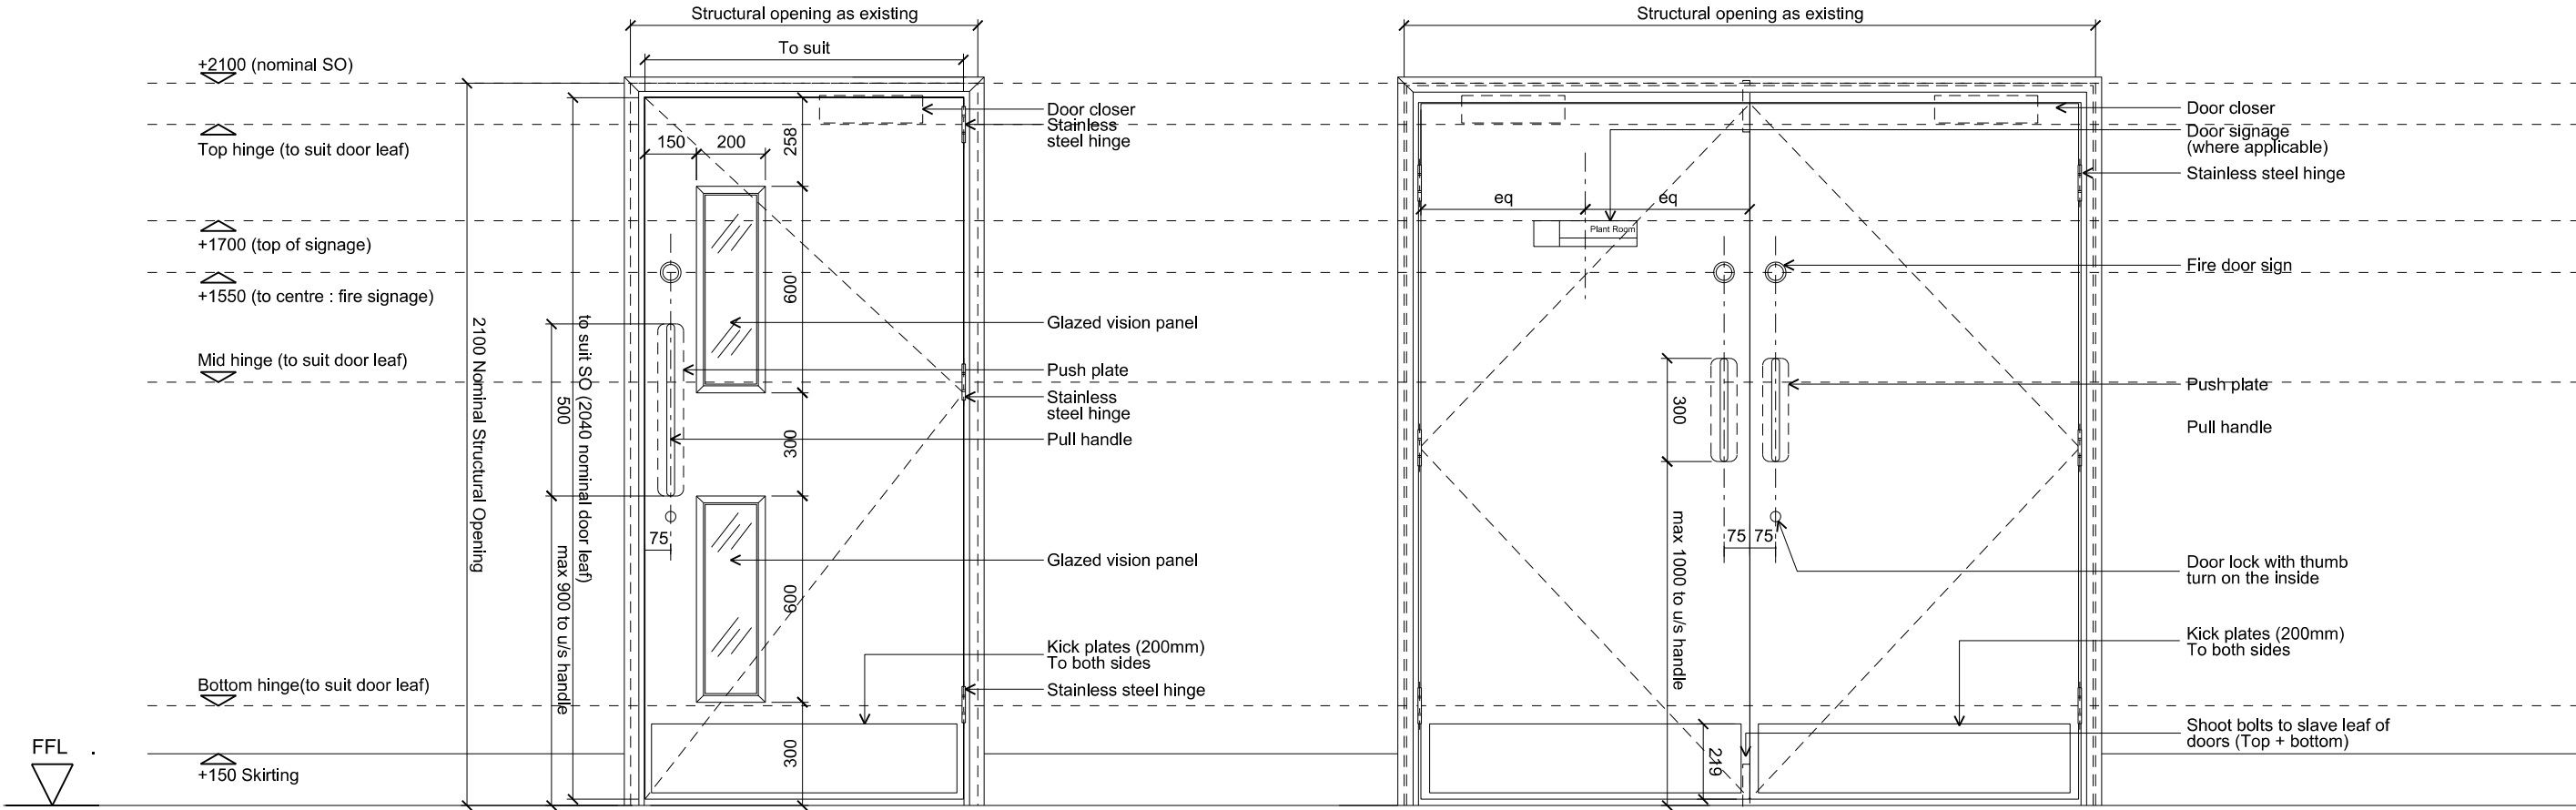

DOOR TYPE A
Stair Lobbies/Storage
Areas

DOOR TYPE B
Storage Areas

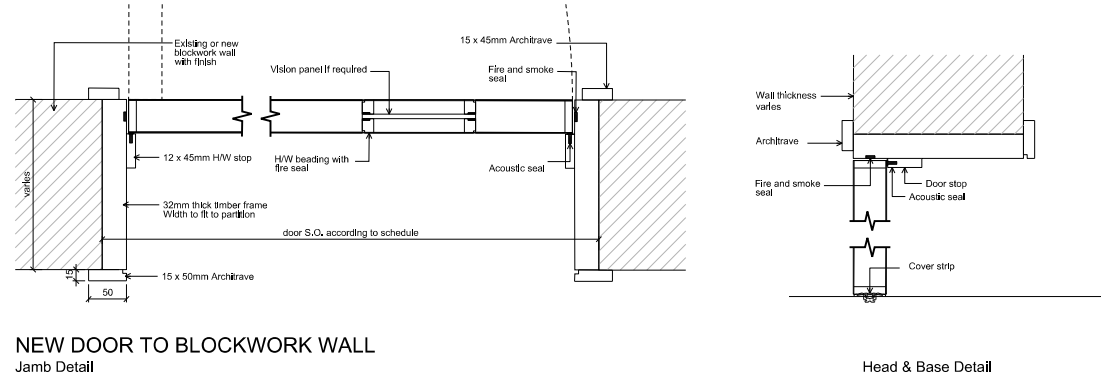

NEW DOOR TO BLOCKWORK WALL
Jamb Detail

Head & Base Detail



Existing non-compliant
fire door to be replaced



Current condition of
back of louvre area