


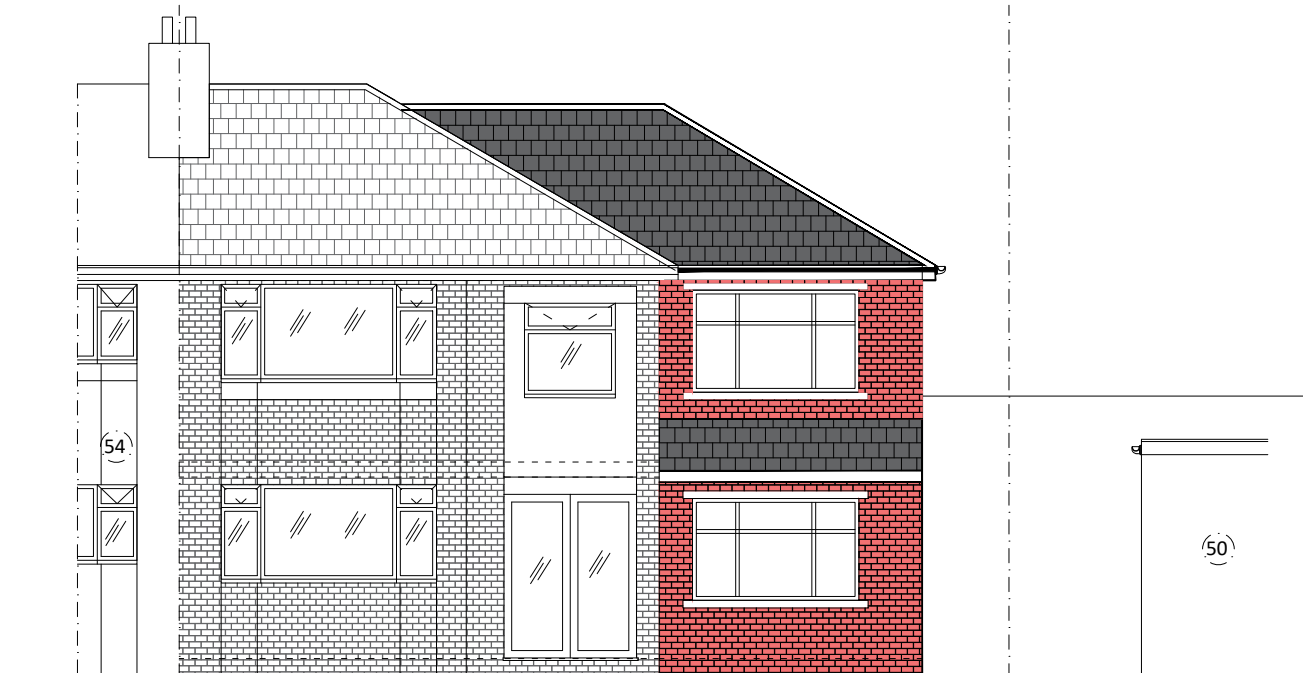


PROPOSED FRONT ELEVATION



EXISTING REAR ELEVATION



PROPOSED FRONT ELEVATION

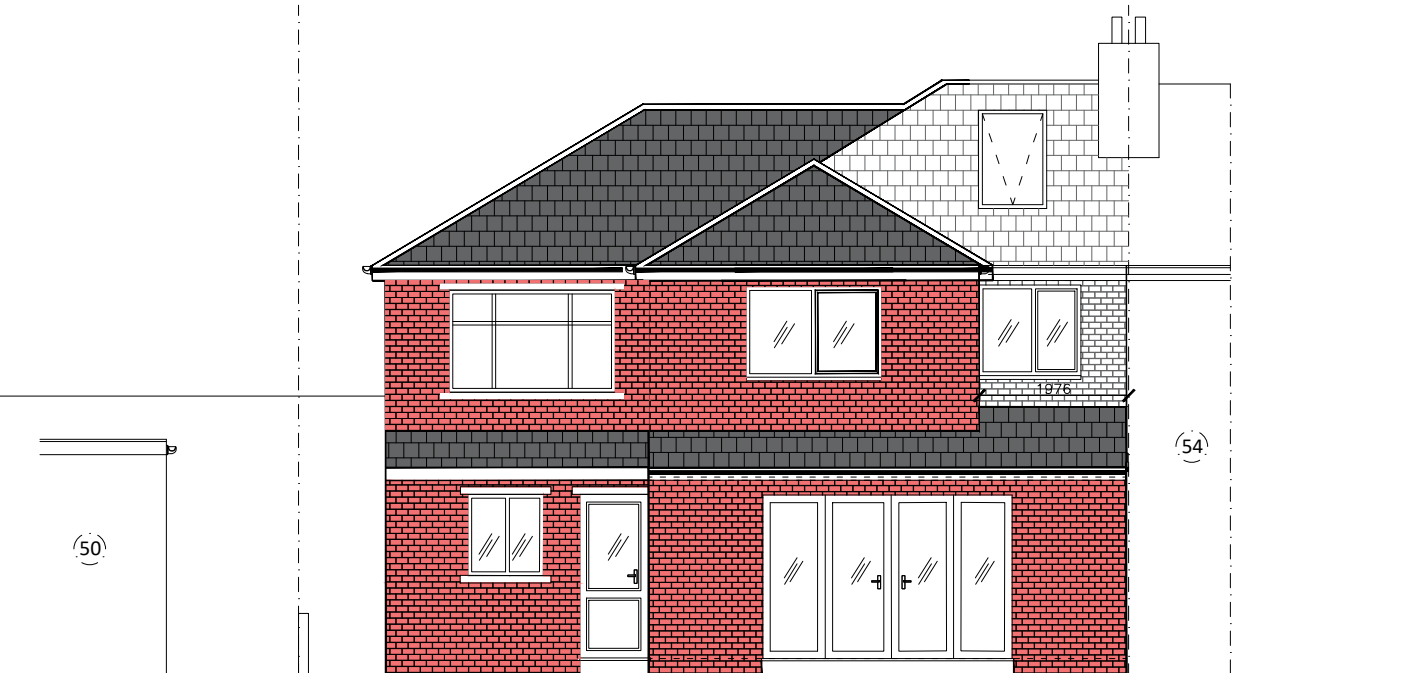

PROPOSED REAR ELEVATION

NOTES

This drawing is subject to a detailed building and site survey, therefore no guarantee of its accuracy can be given.
This drawing has been draughted in accordance with the clients design requirements.
All areas are approximate and are subject to a detailed building and site survey and further design development.
All dimensions should be checked prior to commencement of construction on site. Measurements should not be taken off the drawing.

A	Amended to planning officers email	10.01-21	
Rev	Revision	Date	
JOB			
PROPOSED HOUSE EXTENSION			
ADDRESS			
52 HOLLINEY ROAD MANCHESTER M22 5JE			
Mr ABDUL QADEER			
DATE	SCALE	SHEET	
10/11/2020	1:100	3@A3	